



Plot Date: 7/16/2025 11:17 AM Plotted By: Jon Frazier
Date Created: 7/17/2025 JUB-001-CENTRAL CLIENT\JUB-001-CENTRAL\PROJECTS\55-22-047 COOPDTC-2023\PPING\PROJECT DESIGN\CAD\SHEET\55-22-047 C-20X.DWG

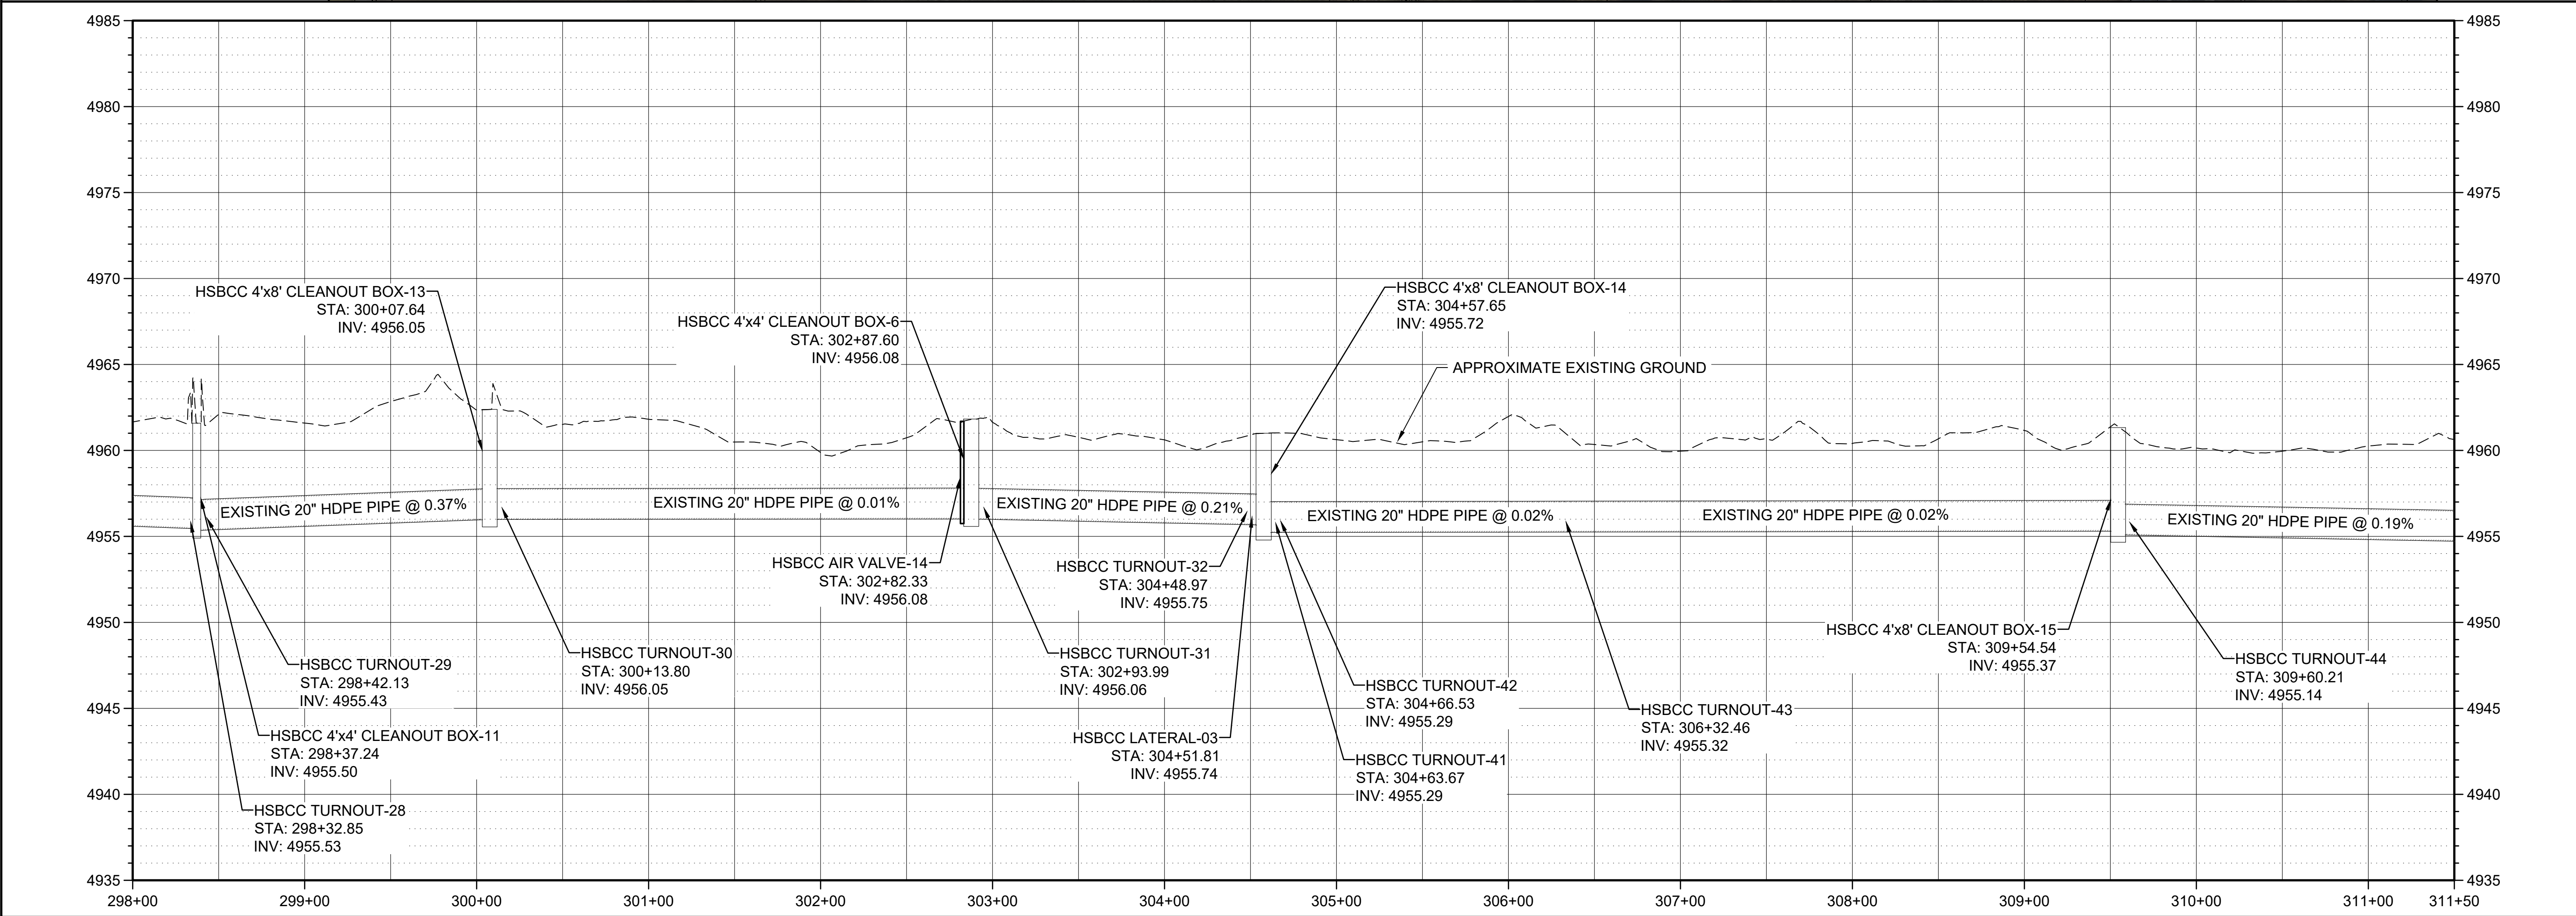

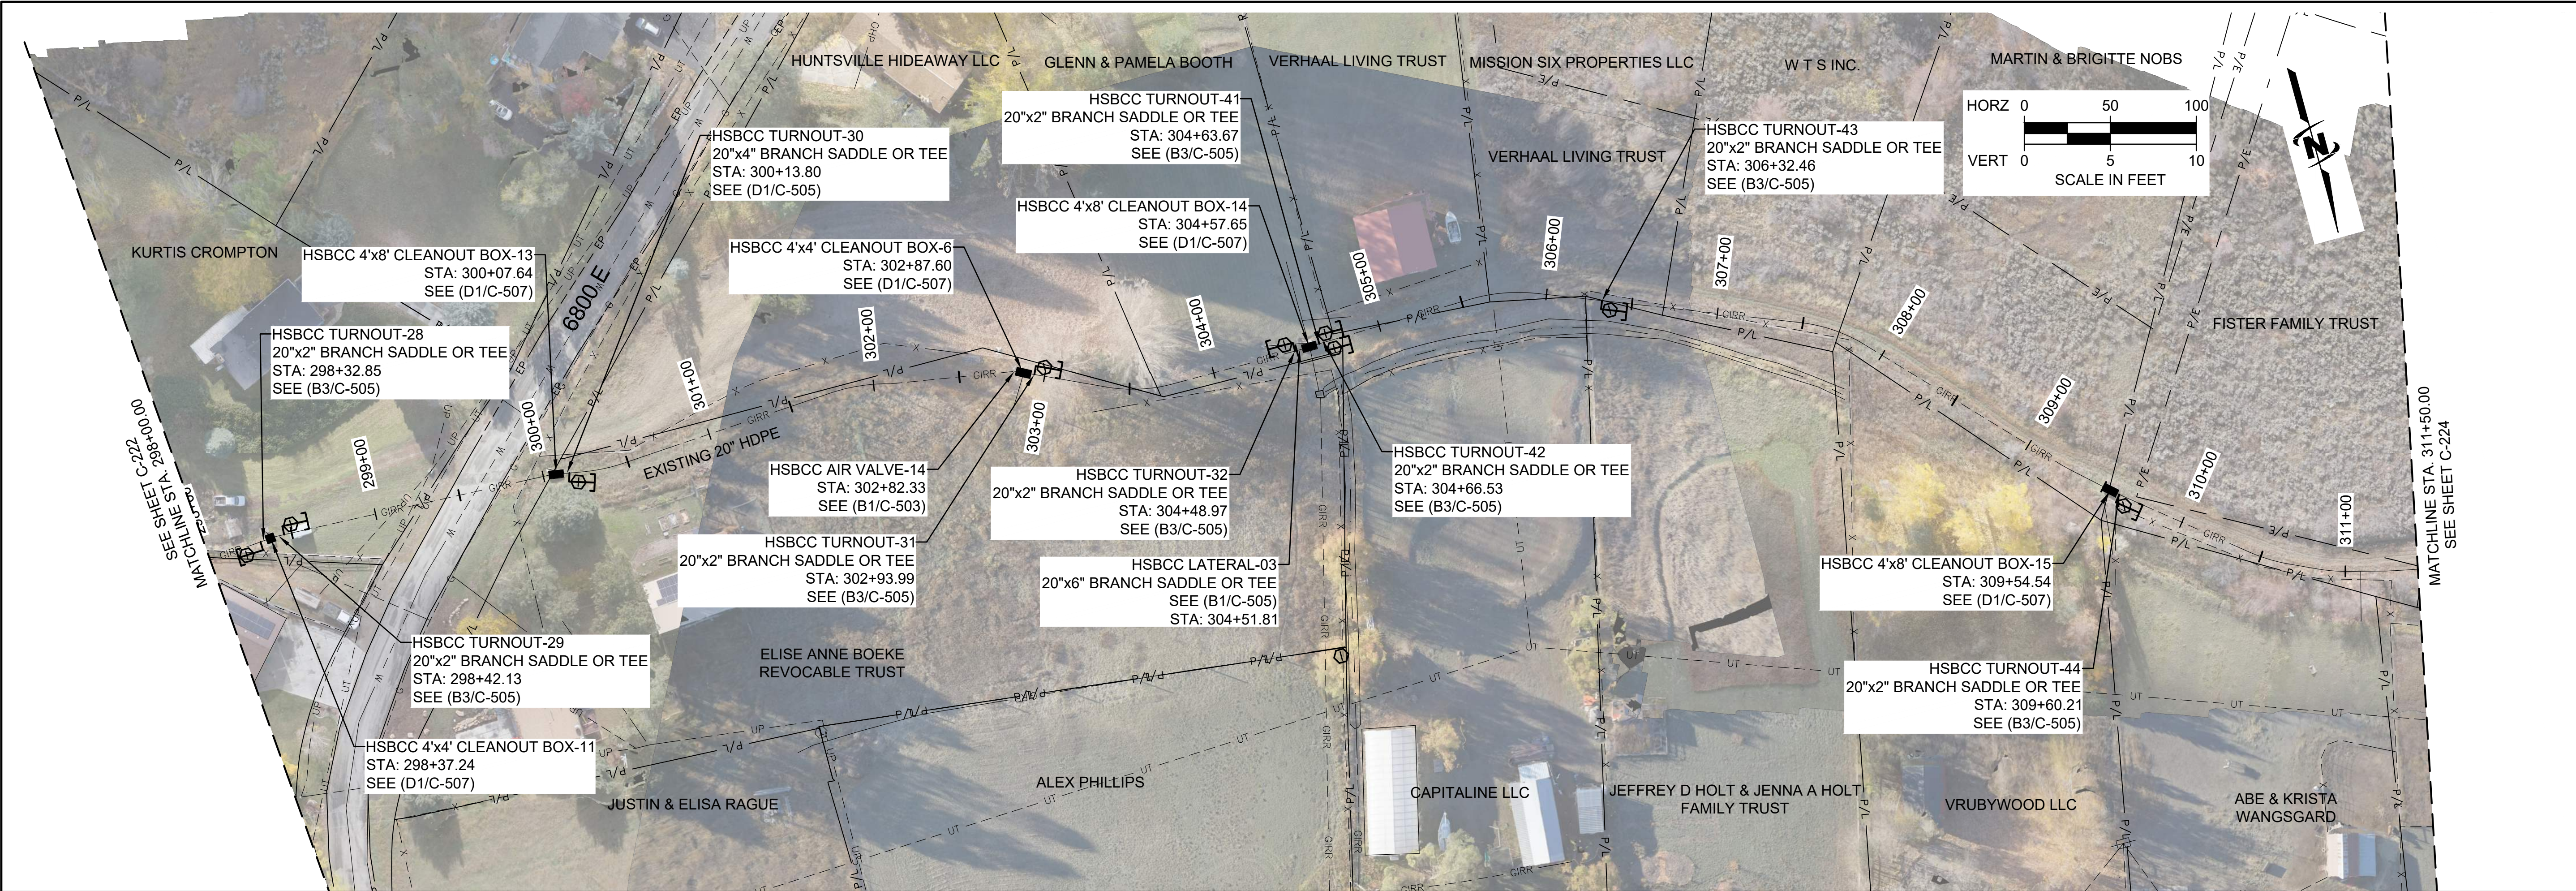

J-U-B ENGINEERS, INC.

J-U-B ENGINEERS, INC.

466 North 900 West
Kaysville, UT 84037

Phone: 801.547.0393
www.jub.com

BID SET



REUSE OF DRAWINGS

JUB SHALL RETAIN ALL COMMON LAW, STATUTORY, COPYRIGHT AND OTHER RIGHTS IN ANY DESIGN OR DRAWING. NO PART OF ANY DESIGN OR DRAWING SHALL BE REPRODUCED OR TRANSMITTED IN ANY FORM OR BY ANY MEANS, ELECTRONIC OR MECHANICAL, INCLUDING PHOTOCOPYING, RECORDING, OR BY ANY INFORMATION STORAGE AND RETRIEVAL SYSTEM, WITHOUT THE WRITTEN CONSENT OF JUB. ANY REUSE WITHOUT WRITTEN CONSENT BY JUB WILL BE AT CLIENT'S SOLE RISK AND WITHOUT LIABILITY OR LEGAL EXPOSURE TO JUB.

NO.	REVISION	DESCRIPTION	BY	APPR.	DATE

CO-OP/HSBCC CANAL PRESSURIZATION PROJECT
CO-OP & HSBCC


HSBCC PRESSURIZED IRRIGATION PLAN AND PROFILE

FILE: 55-22-047 C-20X
JUB PROJ. #: 55-22-047
DRAWN BY: JAS
DESIGN BY: JSF
CHECKED BY: JSF

AT FULL SIZE, IF NOT ONE
INCH, SCALE ACCORDINGLY

LAST UPDATED: 7/17/2025

SHEET NUMBER:
C-223

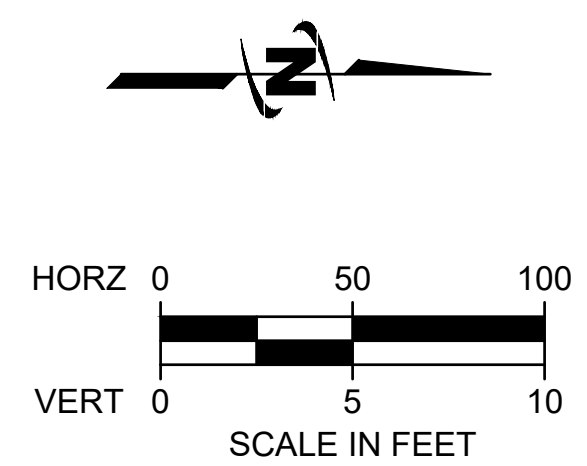


Plot Date: 7/17/2025 11:29 AM Plotted By: Jon Frazier
Date Created: 7/15/2025 JUB-001-CENTRAL CLIENT\JUT\COOPDTPCHPROJECT\55-22-047 COOPDTPCHPROJECT\DESIGN\CAD\SHEET\55-22-047 C-400.DWG

ROAD CROSSING TABLE					
PIPE	SIZE	STATION	ROAD	AGENCY	SHEET
CO-OP PIPELINE	20"	73+80	9500 EAST	WEBER COUNTY	C-411
CO-OP PIPELINE	20"	101+39	1200 SOUTH	WEBER COUNTY	C-412
SILVER SUMMIT ESTATES	6"	123+53	1300 SOUTH	WEBER COUNTY	C-250
SILVER SUMMIT ESTATES	6"	129+83	1300 SOUTH	WEBER COUNTY	C-252
CO-OP TURNOUT-18	6"	130+15	1300 SOUTH	WEBER COUNTY	C-409
HSBCC PIPELINE	20"	143+44	8900 EAST	WEBER COUNTY	C-413
HBCC PIPELINE	20"	275+02	TRAPPERS LOOP (SR-167)	UDOT	C-221
HSBCC PIPELINE	10"	321+56	6525 EAST	WEBER COUNTY	C-224
HSBCC PIPELINE	10"	328+31	900 SOUTH (SR-39)	UDOT	C-225

NOTES:

1. ANY WORK DONE WITHIN A PUBLIC RIGHT-OF-WAY SHALL BE COORDINATED WITH THE APPROPRIATE TRANSPORTATION AGENCY AND SHALL MEET THE REQUIREMENTS OF THAT AGENCY AND, IN PARTICULAR, REQUIREMENTS OF ANY RIGHT-OF-WAY SPECIAL USE PERMIT, OR OTHER PERMIT. ALL WORK SHALL MEET CURRENT OSHA REQUIREMENTS.
2. CONTRACTOR IS RESPONSIBLE TO SECURE ALL PERMITS FROM THE APPROPRIATE TRANSPORTATION AGENCY FOR ANY WORK PERFORMED IN THE AGENCY'S RIGHT-OF-WAY.

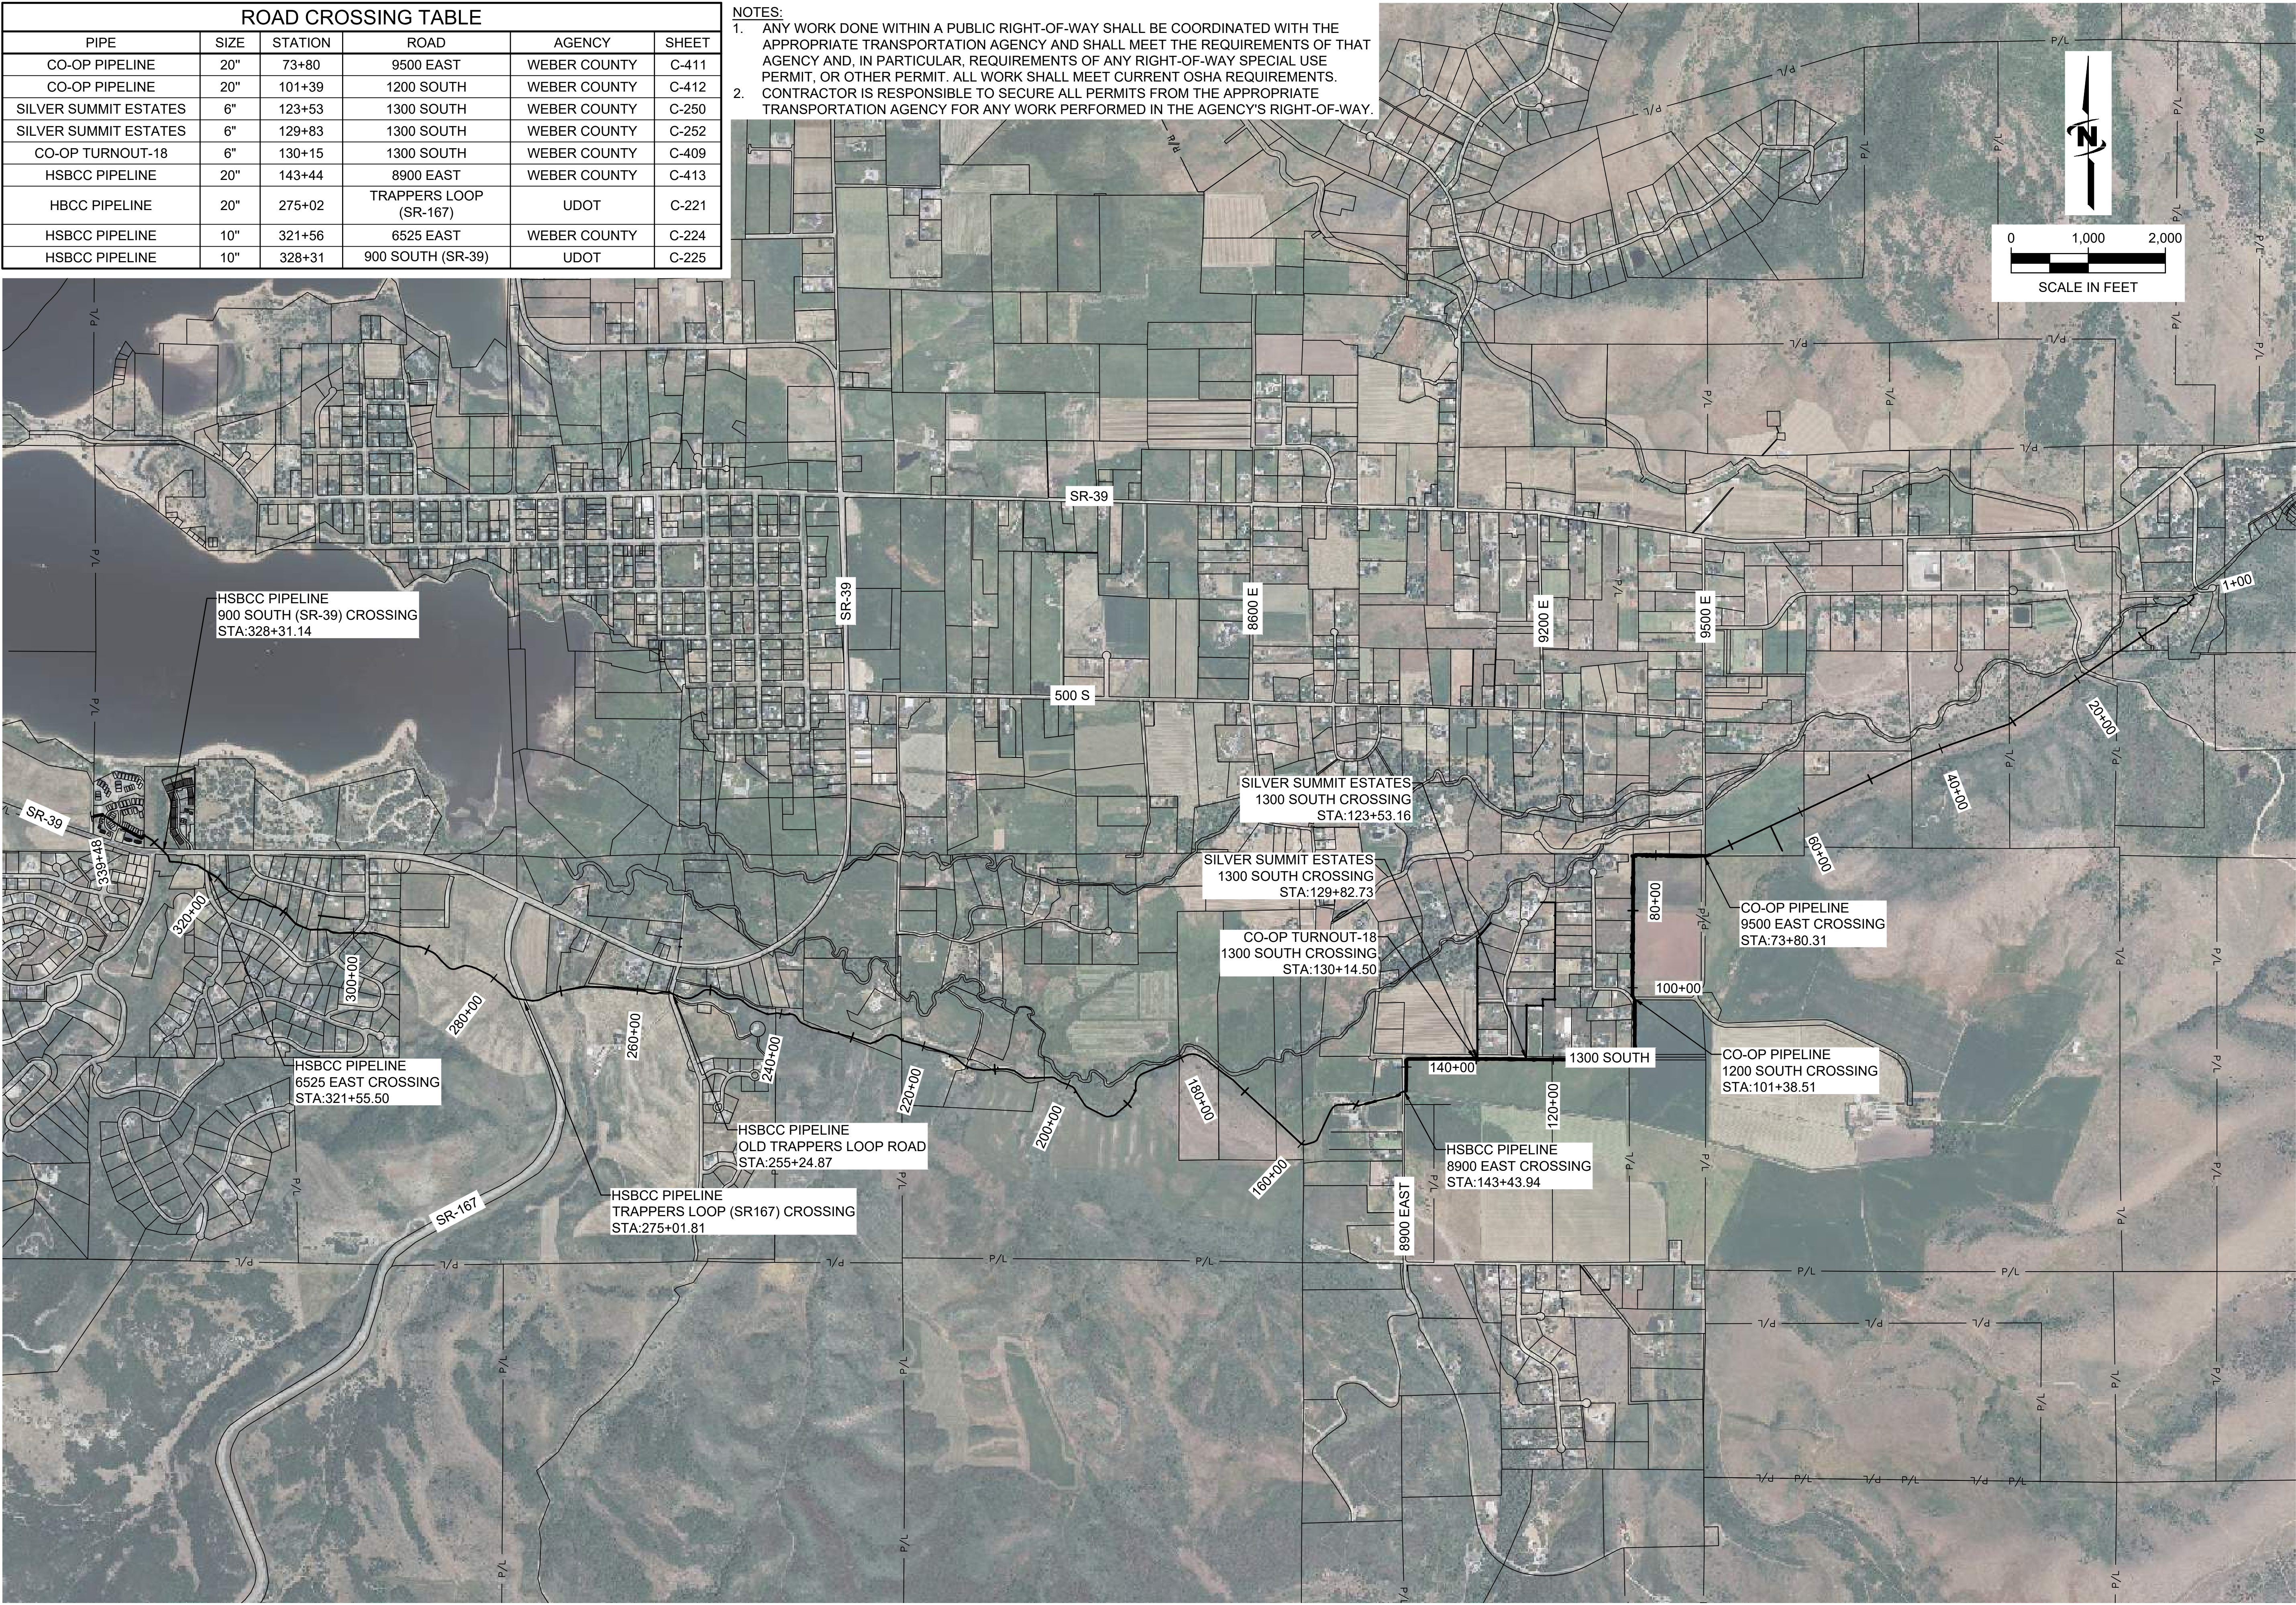




J-U-B ENGINEERS, INC.

J-U-B ENGINEERS, INC.

466 North 900 West
Kaysville, UT 84037

Phone: 801.547.0393
www.jub.com

BID SET

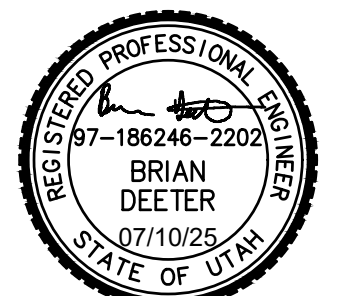

REUSE OF DRAWINGS

JUB SHALL RETAIN ALL COMMON LAW, STATUTORY, COPYRIGHT AND OTHER RIGHTS IN THIS DESIGN. NO PART OF THIS DESIGN SHALL BE REPRODUCED OR TRANSMITTED IN ANY FORM OR BY ANY MEANS, ELECTRONIC OR MECHANICAL, WITHOUT THE WRITTEN CONSENT OF JUB. ANY REUSE WITHOUT WRITTEN CONSENT BY JUB WILL BE AT CLIENT'S SOLE RISK AND WITHOUT LIABILITY OR LEGAL EXPOSURE TO JUB.

NO.	REVISION	DESCRIPTION	BY	APP.	DATE

CO-OP/HSBCC CANAL PRESSURIZATION PROJECT

CO-OP & HSBCC

ROAD CROSSING SUMMARY

FILE: 55-22-047 C-400

JUB PROJ #: 55-22-047

DRAWN BY: JAS

DESIGN BY: JSF

CHECKED BY: JSF

AT FULL SIZE, IF NOT ONE INCH SCALE ACCORDINGLY

LAST UPDATED: 7/15/2025

SHEET NUMBER:

C-400

CO-OP TURNOUT-02	
NAME	HANSON
SHARES	0
SHARE FLOW	0 GPM
DESIGN FLOW	50 GPM
STATIC PRESSURE	4.89 PSI
WORKING PRESSURE	0 PSI

NOTES:


1. CONTRACTOR TO PROVIDE BENDS AS REQUIRED TO ACHIEVE PIPE SLOPES
2. CONTRACTOR TO COORDINATE LOCATION, CONFIGURATION, AND ELEVATION OF TURNOUT WITH PROPERTY OWNER.





CO-OP TURNOUT-03	
NAME	OLSEN
SHARES	0
SHARE FLOW	0 GPM
DESIGN FLOW	50 GPM
STATIC PRESSURE	5.51 PSI
WORKING PRESSURE	0 PSI

NOTES:

1. CONTRACTOR TO PROVIDE BENDS AS REQUIRED TO ACHIEVE PIPE SLOPES
2. CONTRACTOR TO COORDINATE LOCATION, CONFIGURATION, AND ELEVATION OF TURNOUT WITH PROPERTY OWNER.

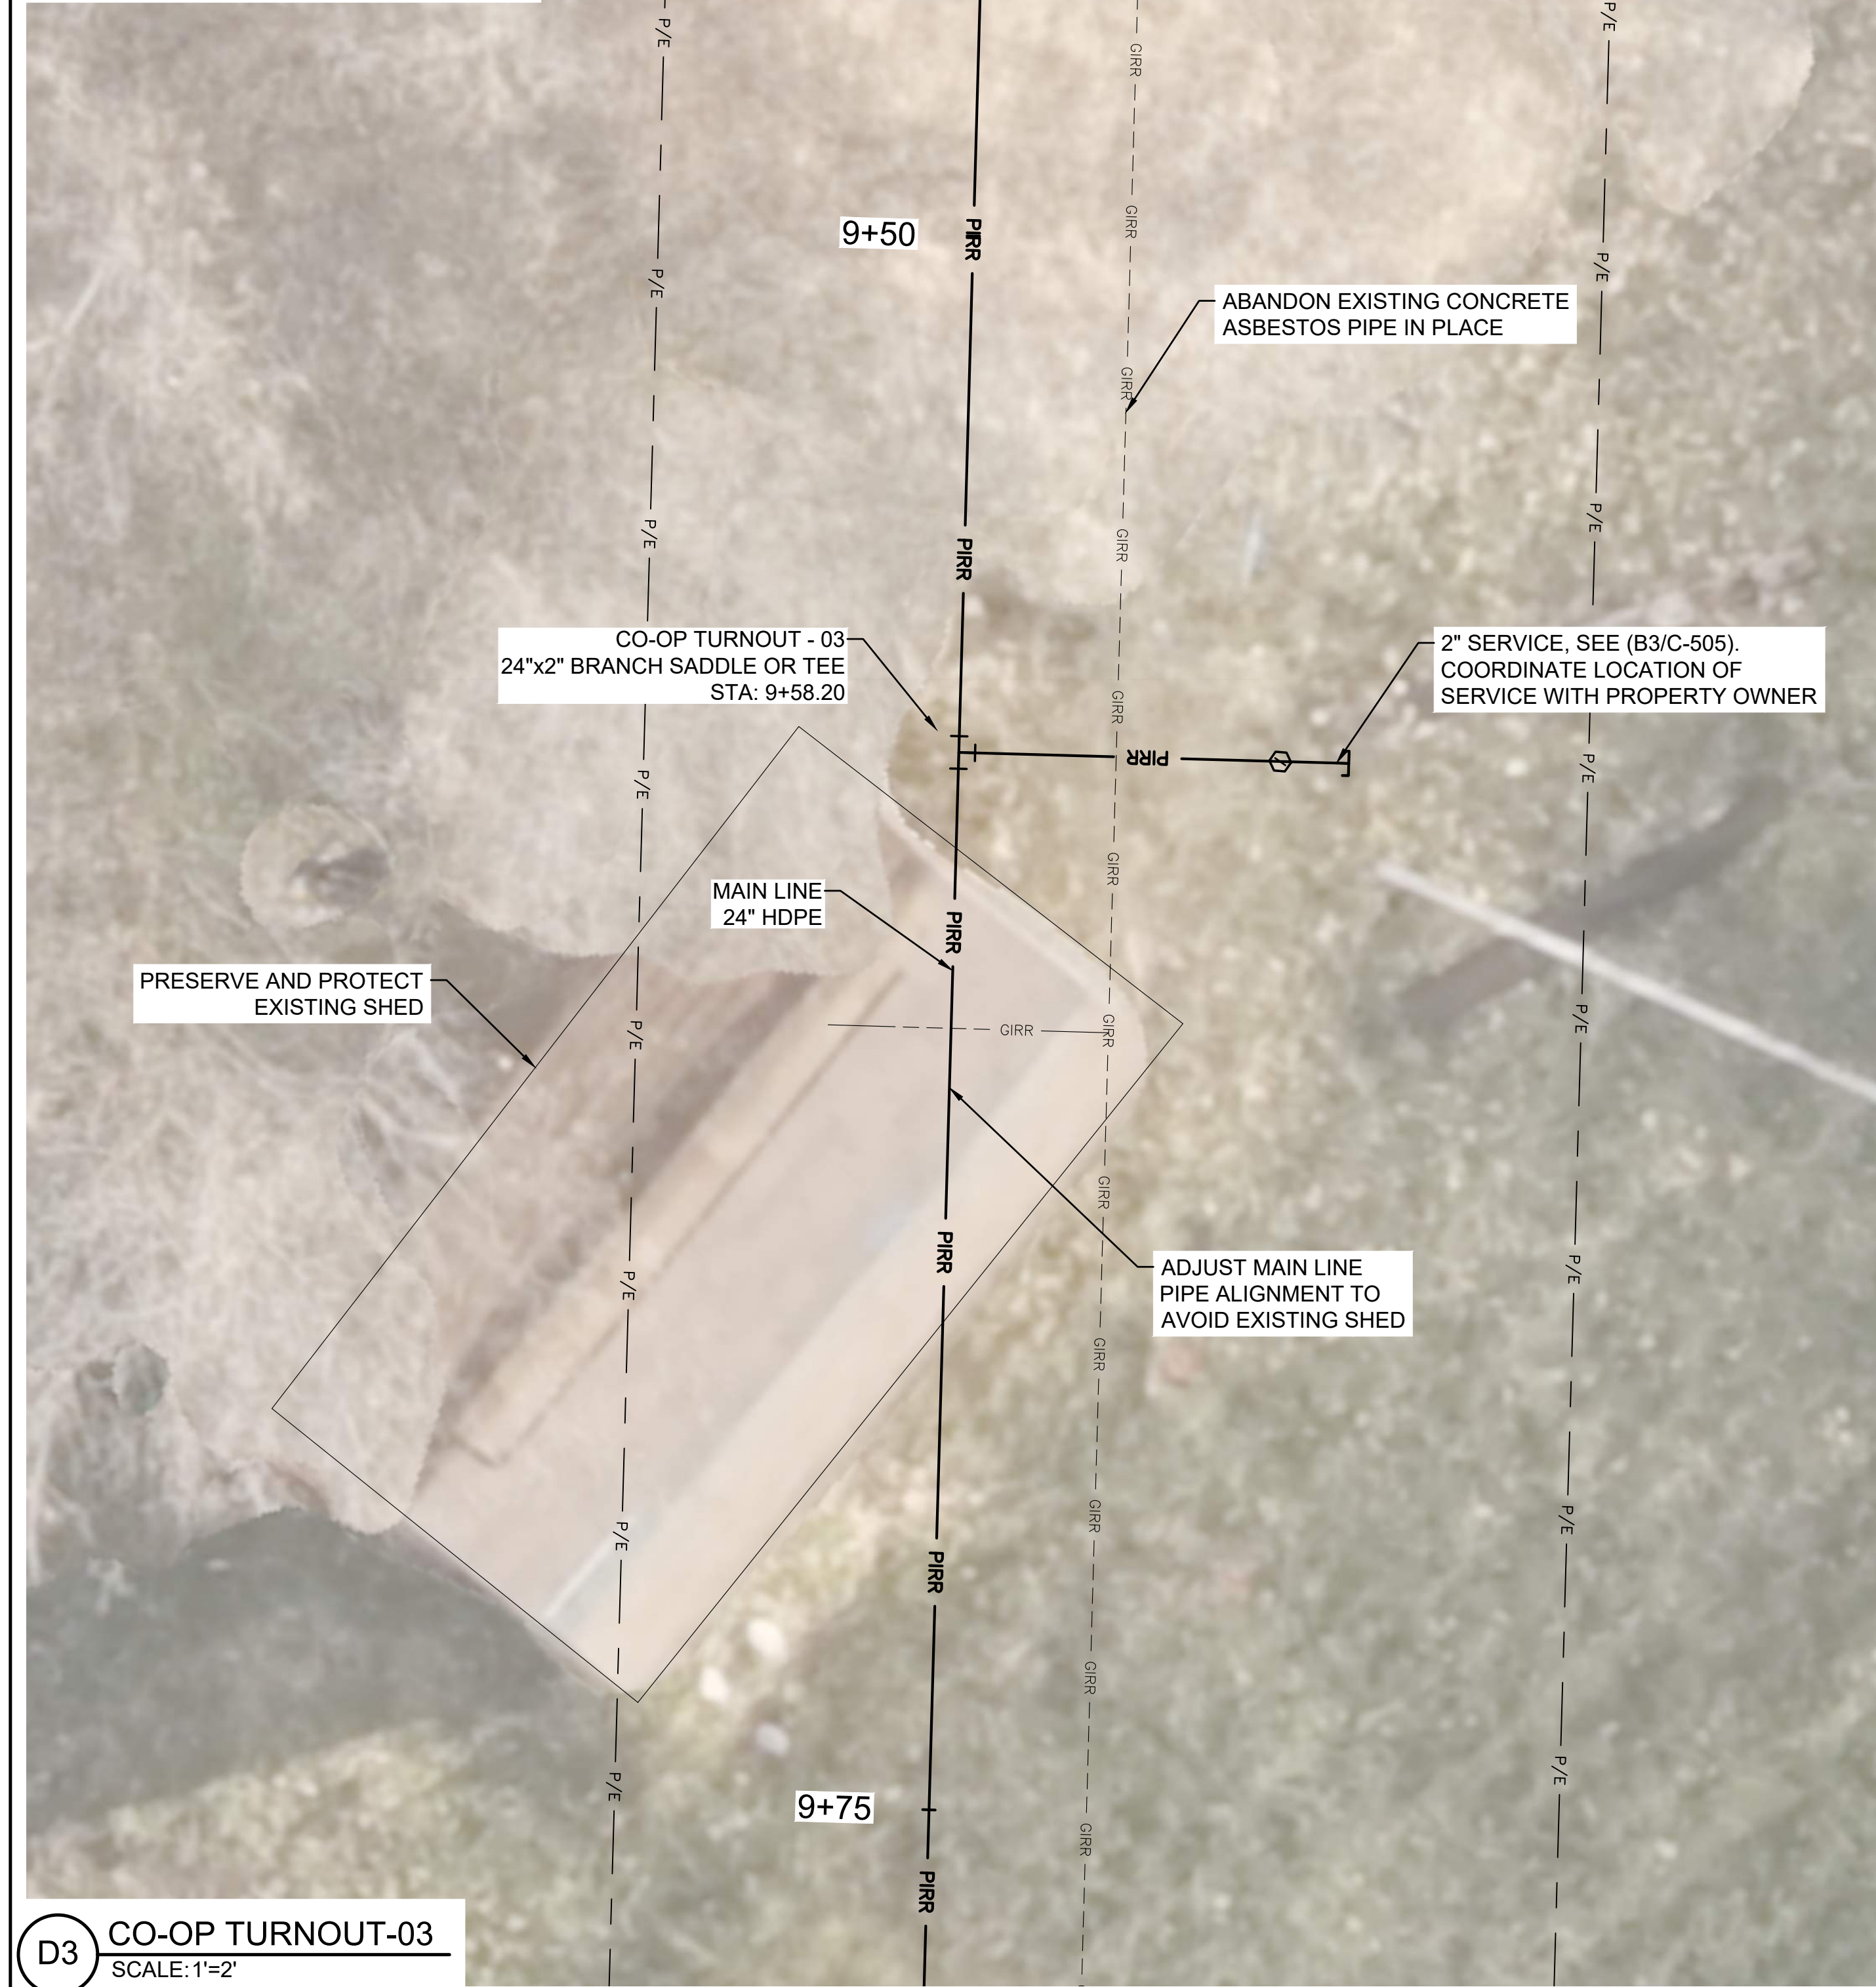

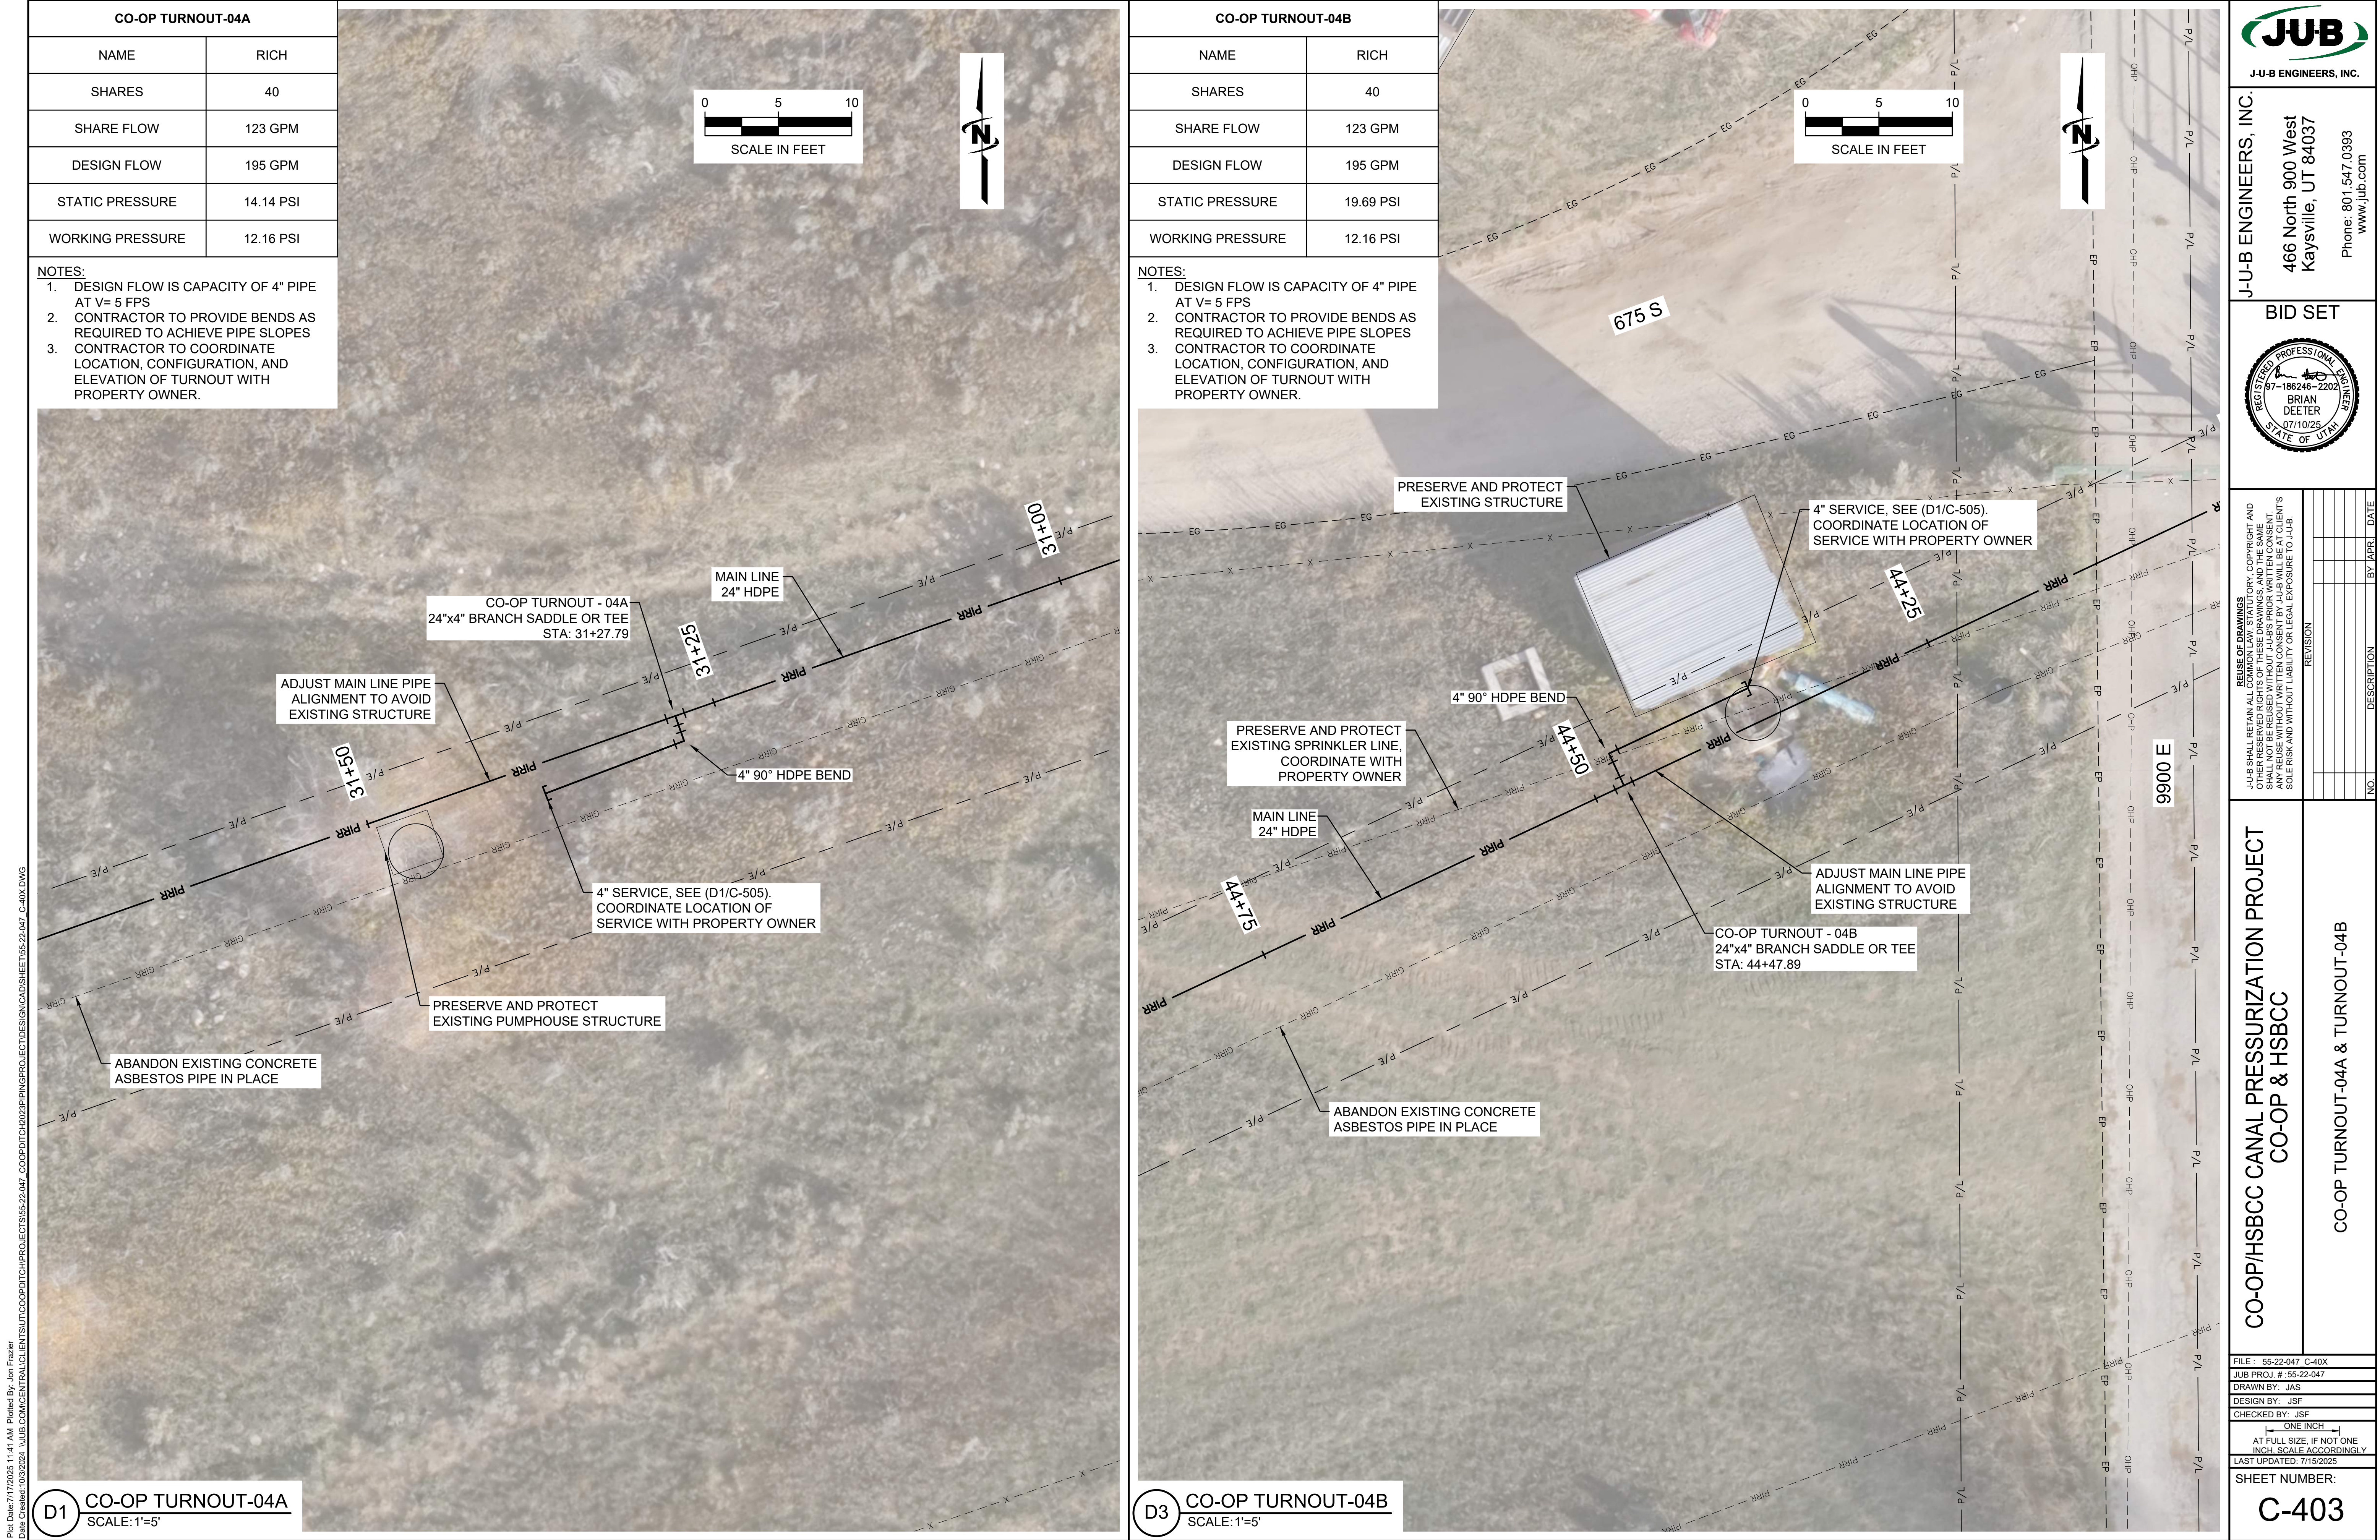

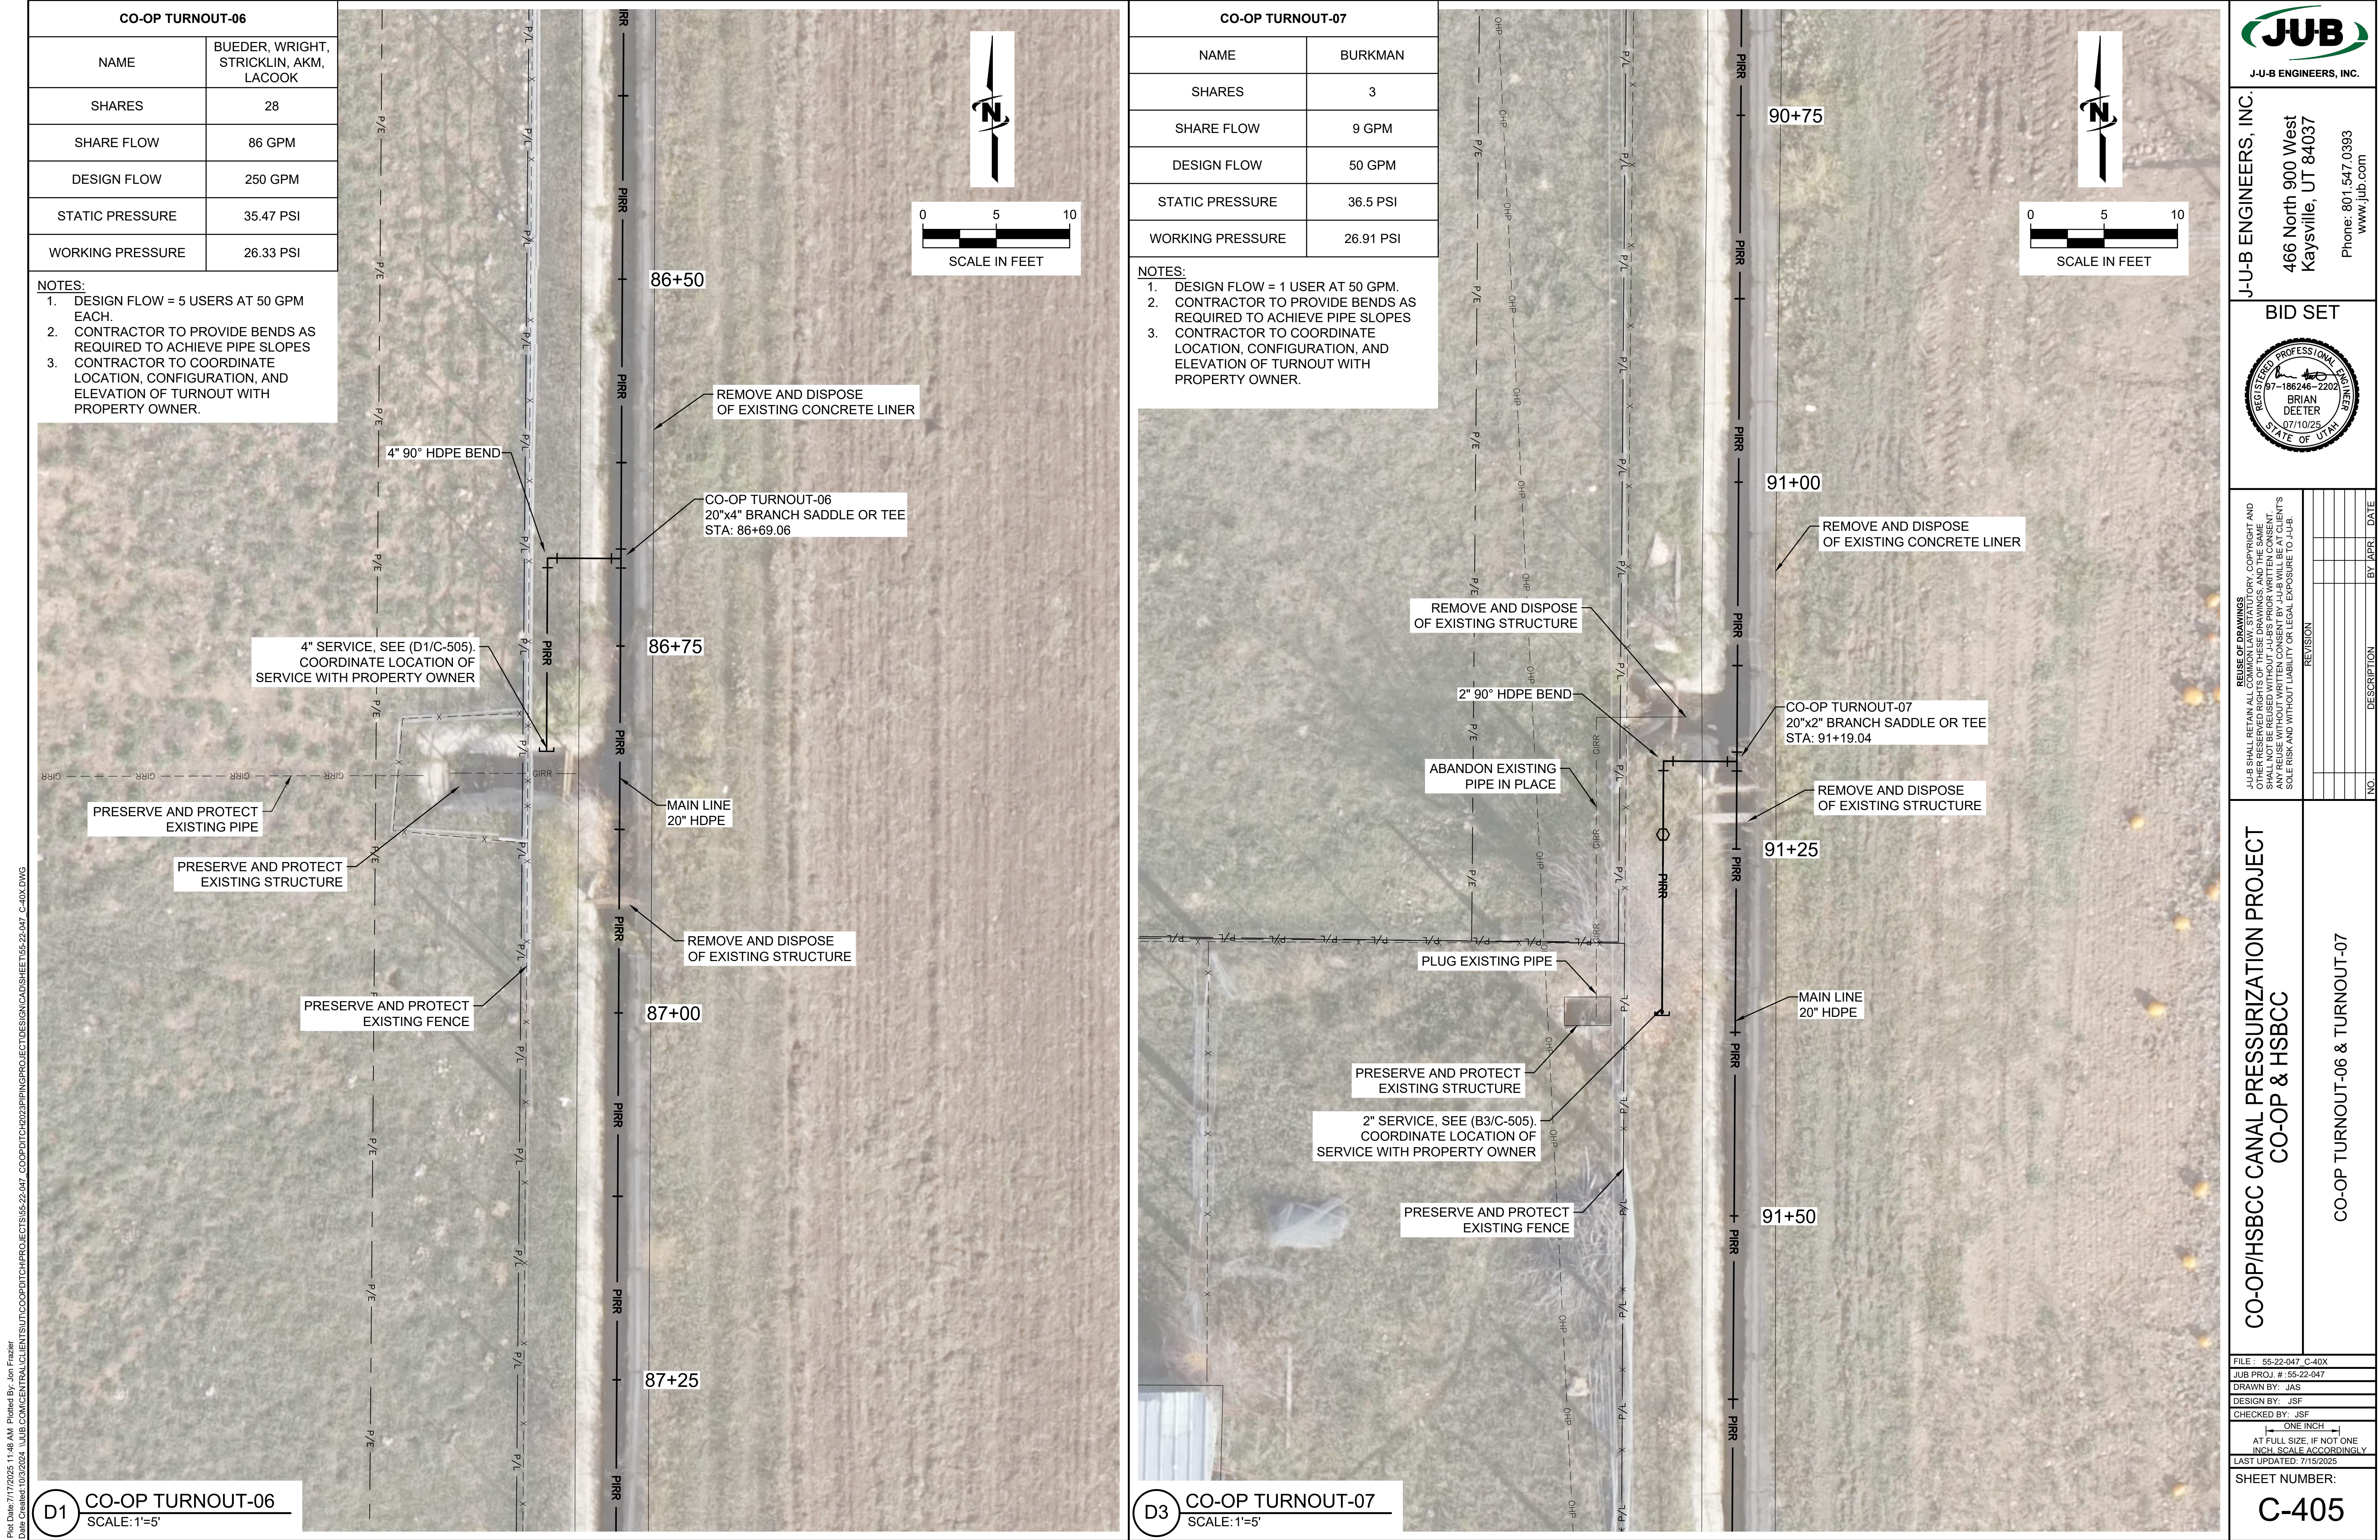

113+75

113+50

113+25

1300 S

PRESERVE AND PROTECT EXISTING ASPHALT

PRESERVE AND PROTECT EXISTING POWER POLE

PRESERVE AND PROTECT EXISTING GAS LINE

2" SERVICE, SEE (B3/C-505).
COORDINATE LOCATION OF
SERVICE WITH PROPERTY OWNER

PRESERVE AND PROTECT EXISTING IRRIGATION PIPE

MAIN LINE
20" HDPE

2" 90° HDPE BEND

CO-OP TURNOUT-13
20"x2" BRANCH SADDLE OR TEE
STA: 113+40.47

PRESERVE AND PROTECT EXISTING FENCE


REMOVE AND DISPOSE
OF EXISTING CONCRETE LINER

D1 CO-OP TURNOUT-13
SCALE: 1"=5'

1. DESIGN FLOW = 1 USER AT 50 GPM.
2. CONTRACTOR TO PROVIDE BENDS AS REQUIRED TO ACHIEVE PIPE SLOPES
3. CONTRACTOR TO COORDINATE LOCATION, CONFIGURATION, AND ELEVATION OF TURNOUT WITH PROPERTY OWNER

1. DESIGN FLOW = 1 USER AT 50 GPM.
2. CONTRACTOR TO PROVIDE BENDS AS REQUIRED TO ACHIEVE PIPE SLOPES
3. CONTRACTOR TO COORDINATE LOCATION, CONFIGURATION, AND ELEVATION OF TURNOUT WITH PROPERTY OWNER


CO-OP TURNOUT-15	
NAME	BERTRAM
SHARES	15
SHARE FLOW	46.1 GPM
DESIGN FLOW	50 GPM
STATIC PRESSURE	44.0 PSI
WORKING PRESSURE	32.5 PSI

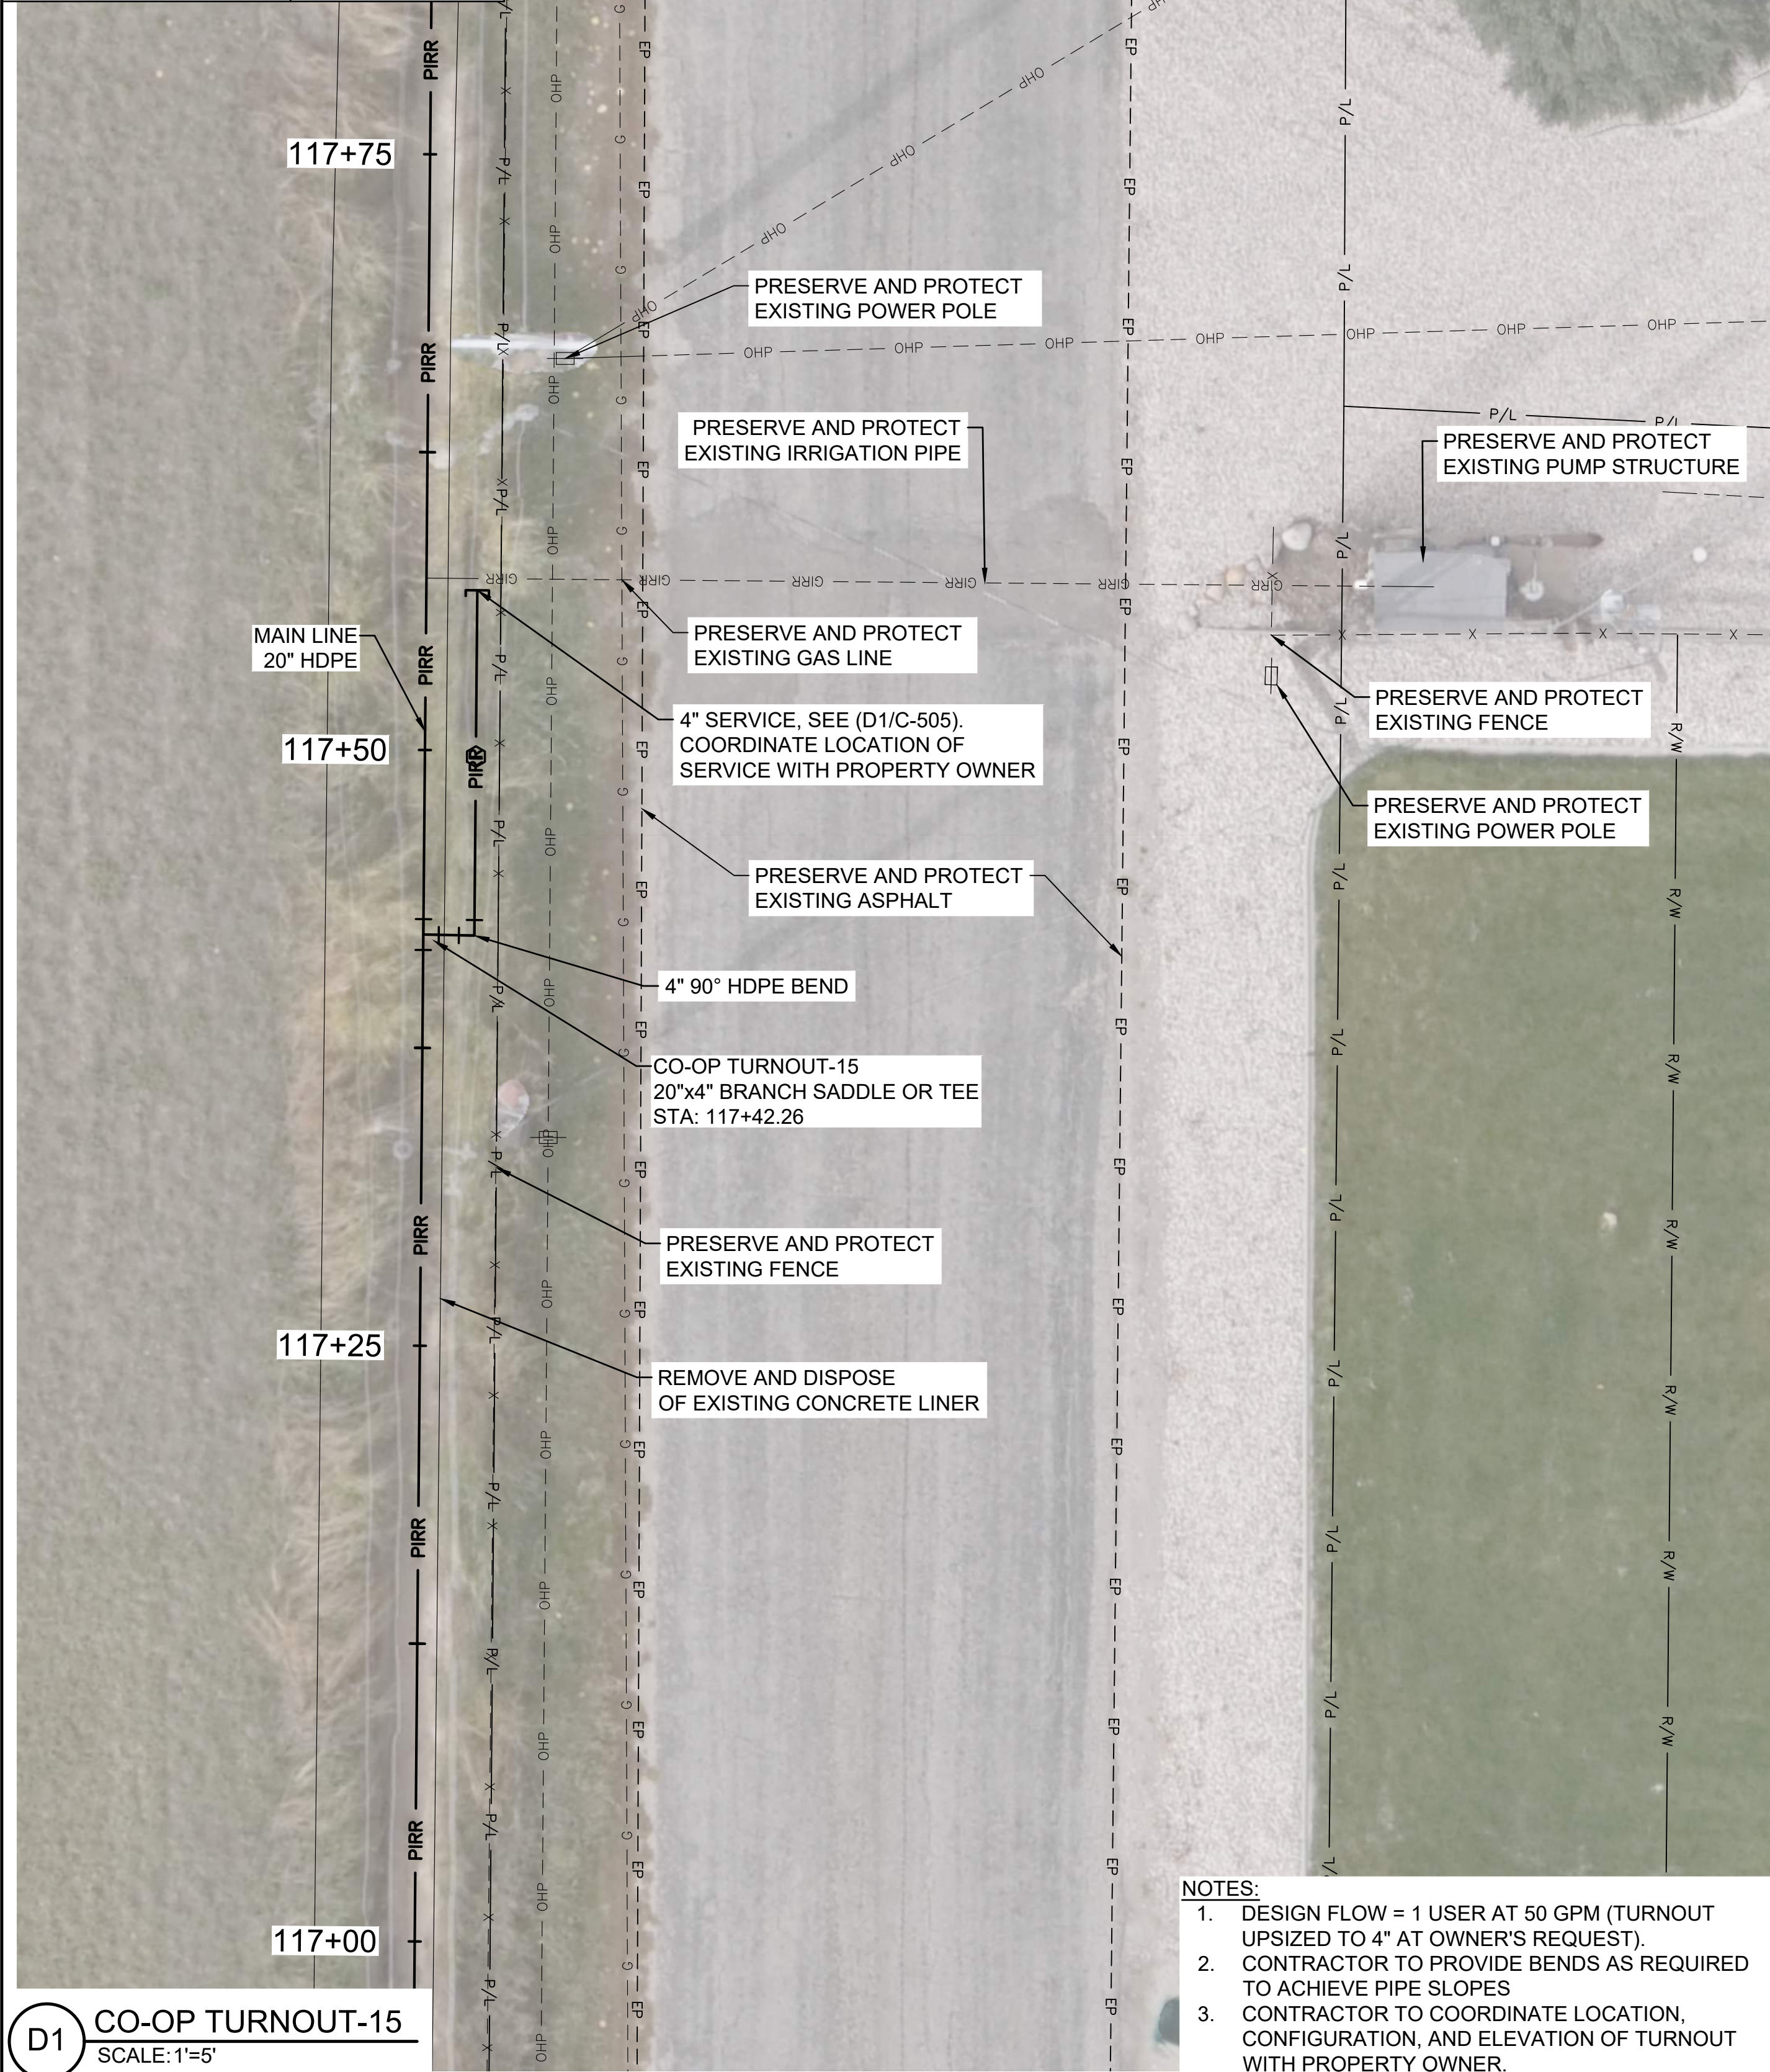

D1 CO-OP TURNOUT-15
SCALE: 1"=5'

- NOTES:
- DESIGN FLOW = 1 USER AT 50 GPM (TURNOUT UPSIZED TO 4" AT OWNER'S REQUEST).
 - CONTRACTOR TO PROVIDE BENDS AS REQUIRED TO ACHIEVE PIPE SLOPES
 - CONTRACTOR TO COORDINATE LOCATION, CONFIGURATION, AND ELEVATION OF TURNOUT WITH PROPERTY OWNER.

CO-OP TURNOUT-16	
NAME	KUNKEL
SHARES	8.5
SHARE FLOW	26.1 GPM
DESIGN FLOW	50 GPM
STATIC PRESSURE	44.9 PSI
WORKING PRESSURE	33.2 PSI

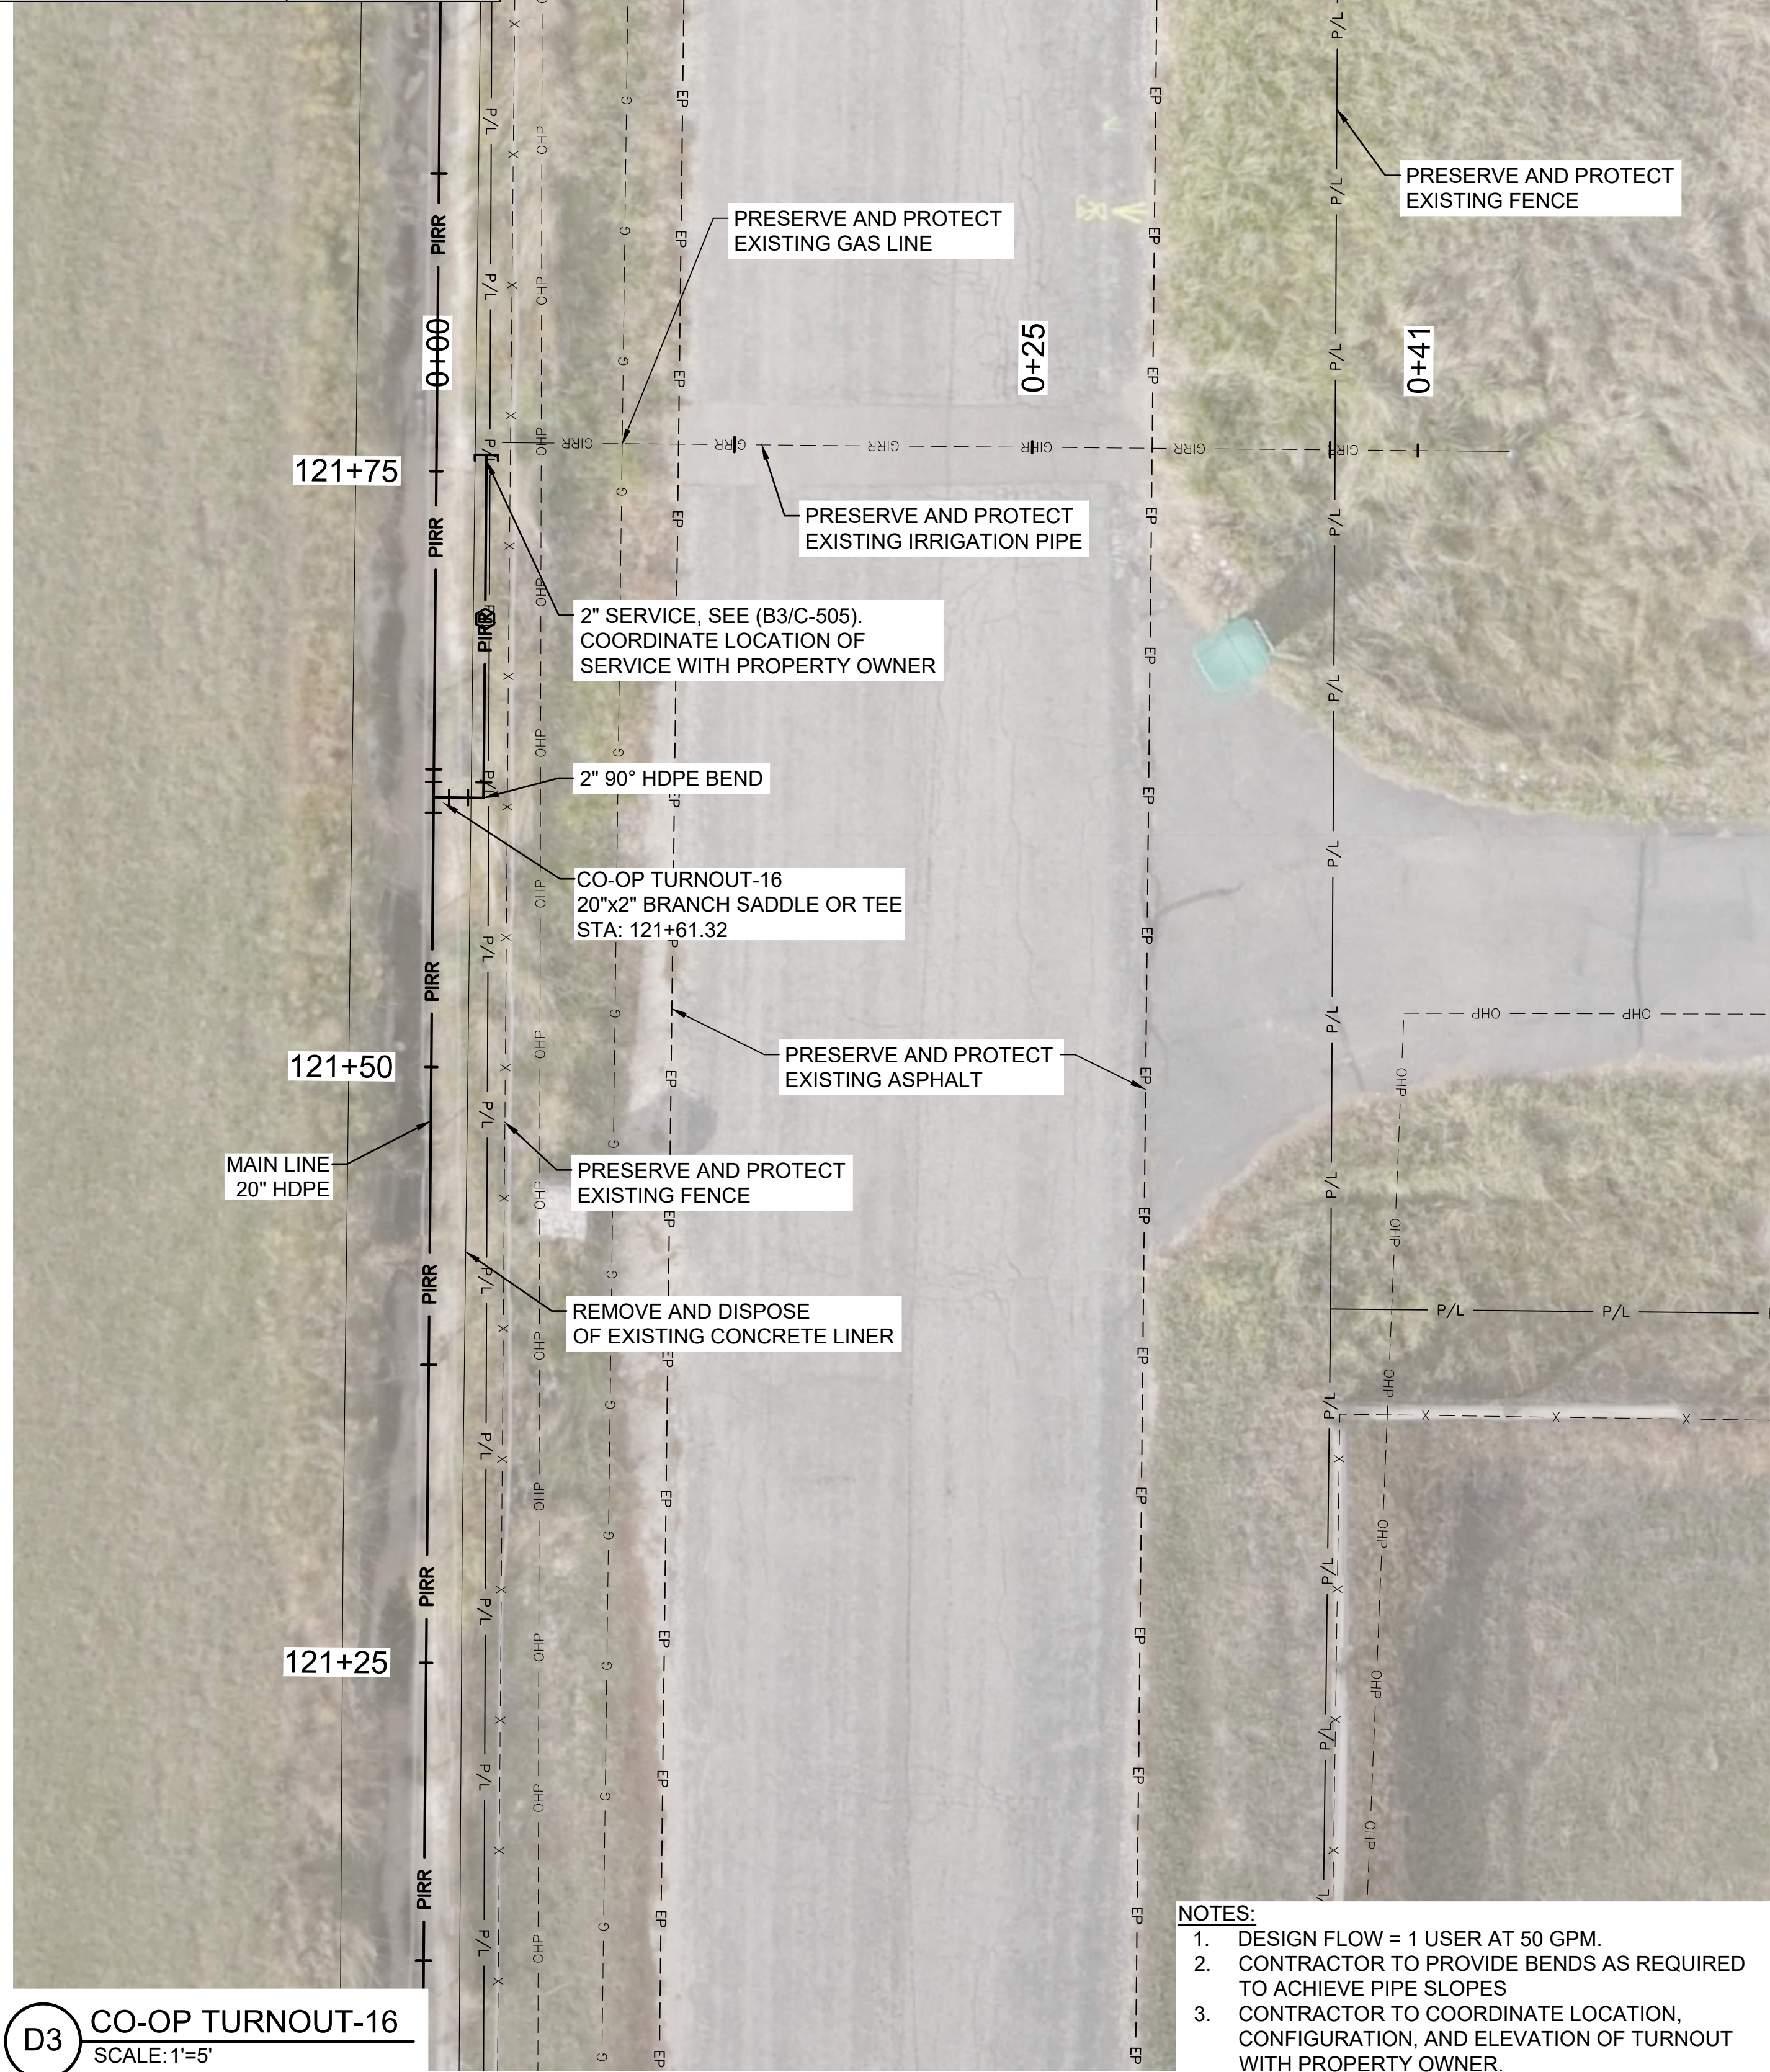

D3 CO-OP TURNOUT-16
SCALE: 1"=5'

- NOTES:
- DESIGN FLOW = 1 USER AT 50 GPM.
 - CONTRACTOR TO PROVIDE BENDS AS REQUIRED TO ACHIEVE PIPE SLOPES
 - CONTRACTOR TO COORDINATE LOCATION, CONFIGURATION, AND ELEVATION OF TURNOUT WITH PROPERTY OWNER.



J-U-B ENGINEERS, INC.

J-U-B ENGINEERS, INC.

466 North 900 West
Kaysville, UT 84037

Phone: 801.547.0393
www.jub.com

BID SET



REUSE OF DRAWINGS

JUB SHALL RETAIN ALL COMMON LAW, STATUTORY, COPYRIGHT AND OTHER RIGHTS IN ANY DESIGN OR DRAWING. NO PART OF ANY DESIGN OR DRAWING SHALL BE REPRODUCED OR TRANSMITTED IN ANY FORM OR BY ANY MEANS, ELECTRONIC OR MECHANICAL, INCLUDING PHOTOCOPYING, RECORDING, OR BY ANY INFORMATION STORAGE AND RETRIEVAL SYSTEM, WITHOUT WRITTEN CONSENT BY JUB. ANY REUSE WITHOUT WRITTEN CONSENT BY JUB WILL BE AT CLIENT'S SOLE RISK AND WITHOUT LIABILITY OR LEGAL EXPOSURE TO JUB.

NO.	REVISION	DESCRIPTION	BY	DATE

CO-OP/HSBCC CANAL PRESSURIZATION PROJECT
CO-OP & HSBCC

CO-OP TURNOUT-15 & TURNOUT-16

FILE: 55-22-047 C-40X

JUB PROJ #: 55-22-047

DRAWN BY: JAS

DESIGN BY: JSF

CHECKED BY: JSF


AT FULL SIZE, IF NOT ONE INCH SCALE ACCORDINGLY

LAST UPDATED: 7/15/2025

SHEET NUMBER:


C-408

CO-OP TURNOUT-18	
NAME	OLSEN, WHITCHER
SHARES	84.5
SHARE FLOW	259.6 GPM
DESIGN FLOW	411 GPM
STATIC PRESSURE	47.3 PSI
WORKING PRESSURE	34.3 PSI


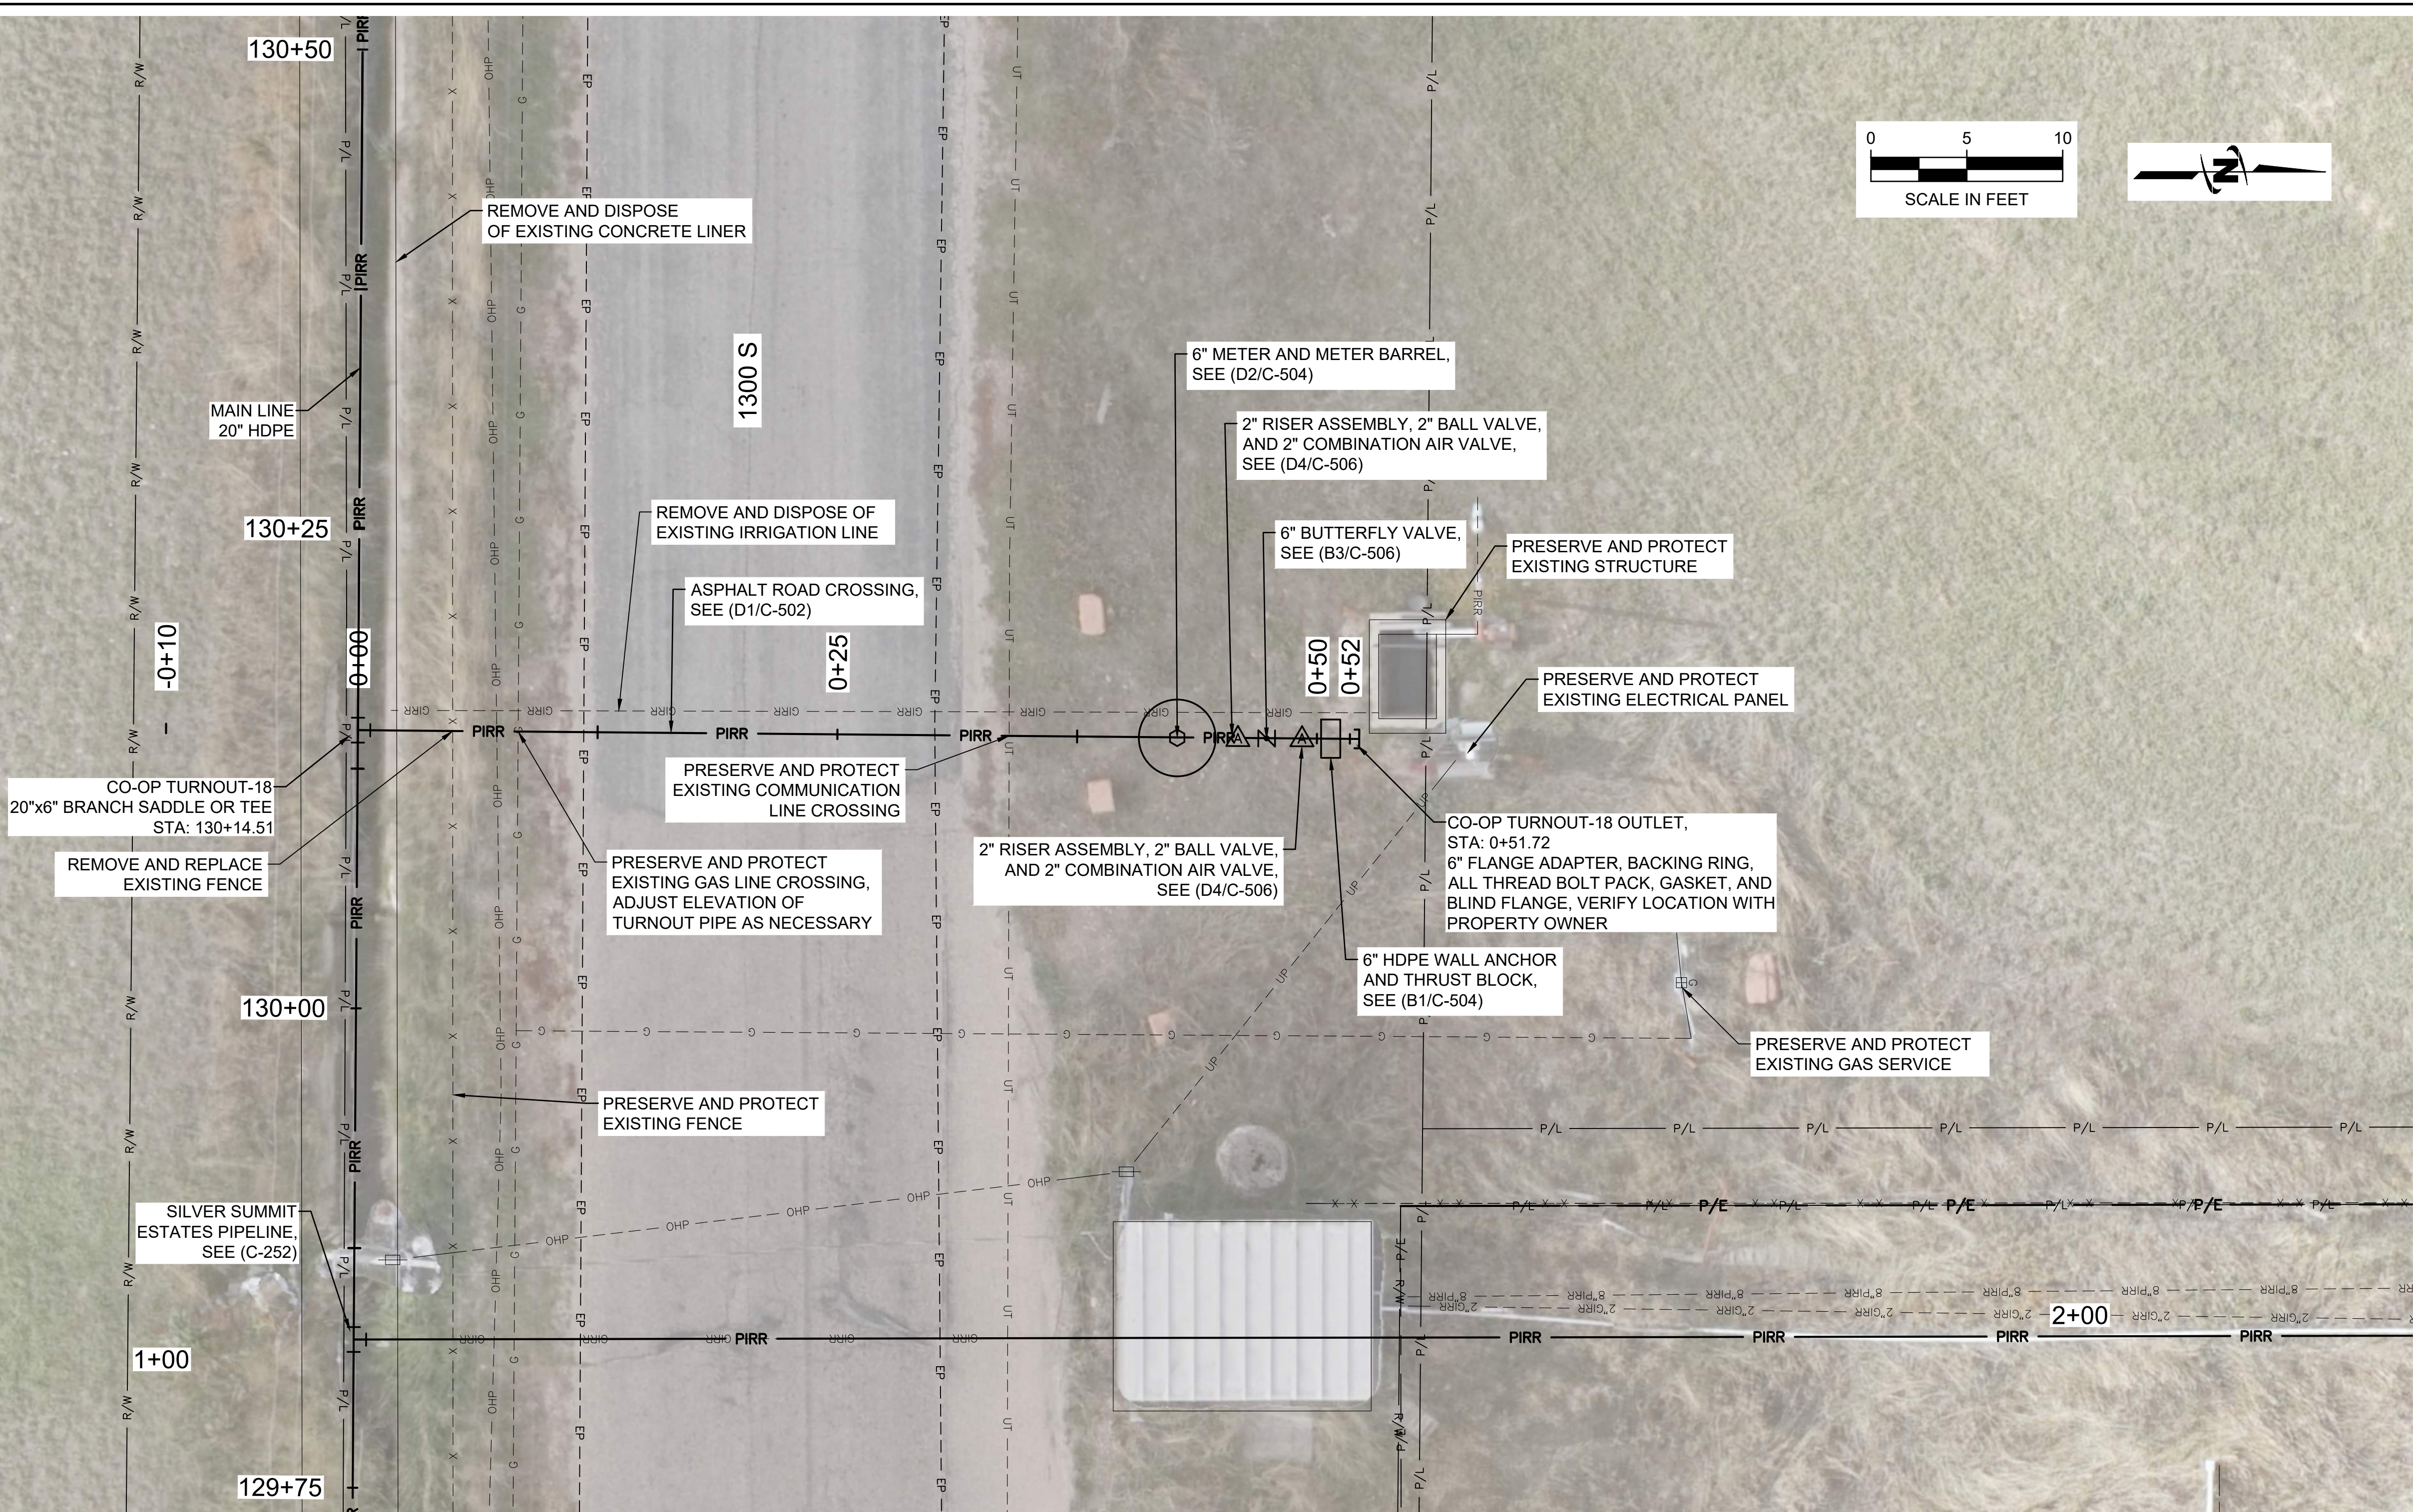


NOTES:


1. CONTRACTOR TO PROVIDE BENDS AS REQUIRED TO ACHIEVE PIPE SLOPES
2. CONTRACTOR TO COORDINATE LOCATION, CONFIGURATION, AND ELEVATION OF TURNOUT WITH PROPERTY OWNER.

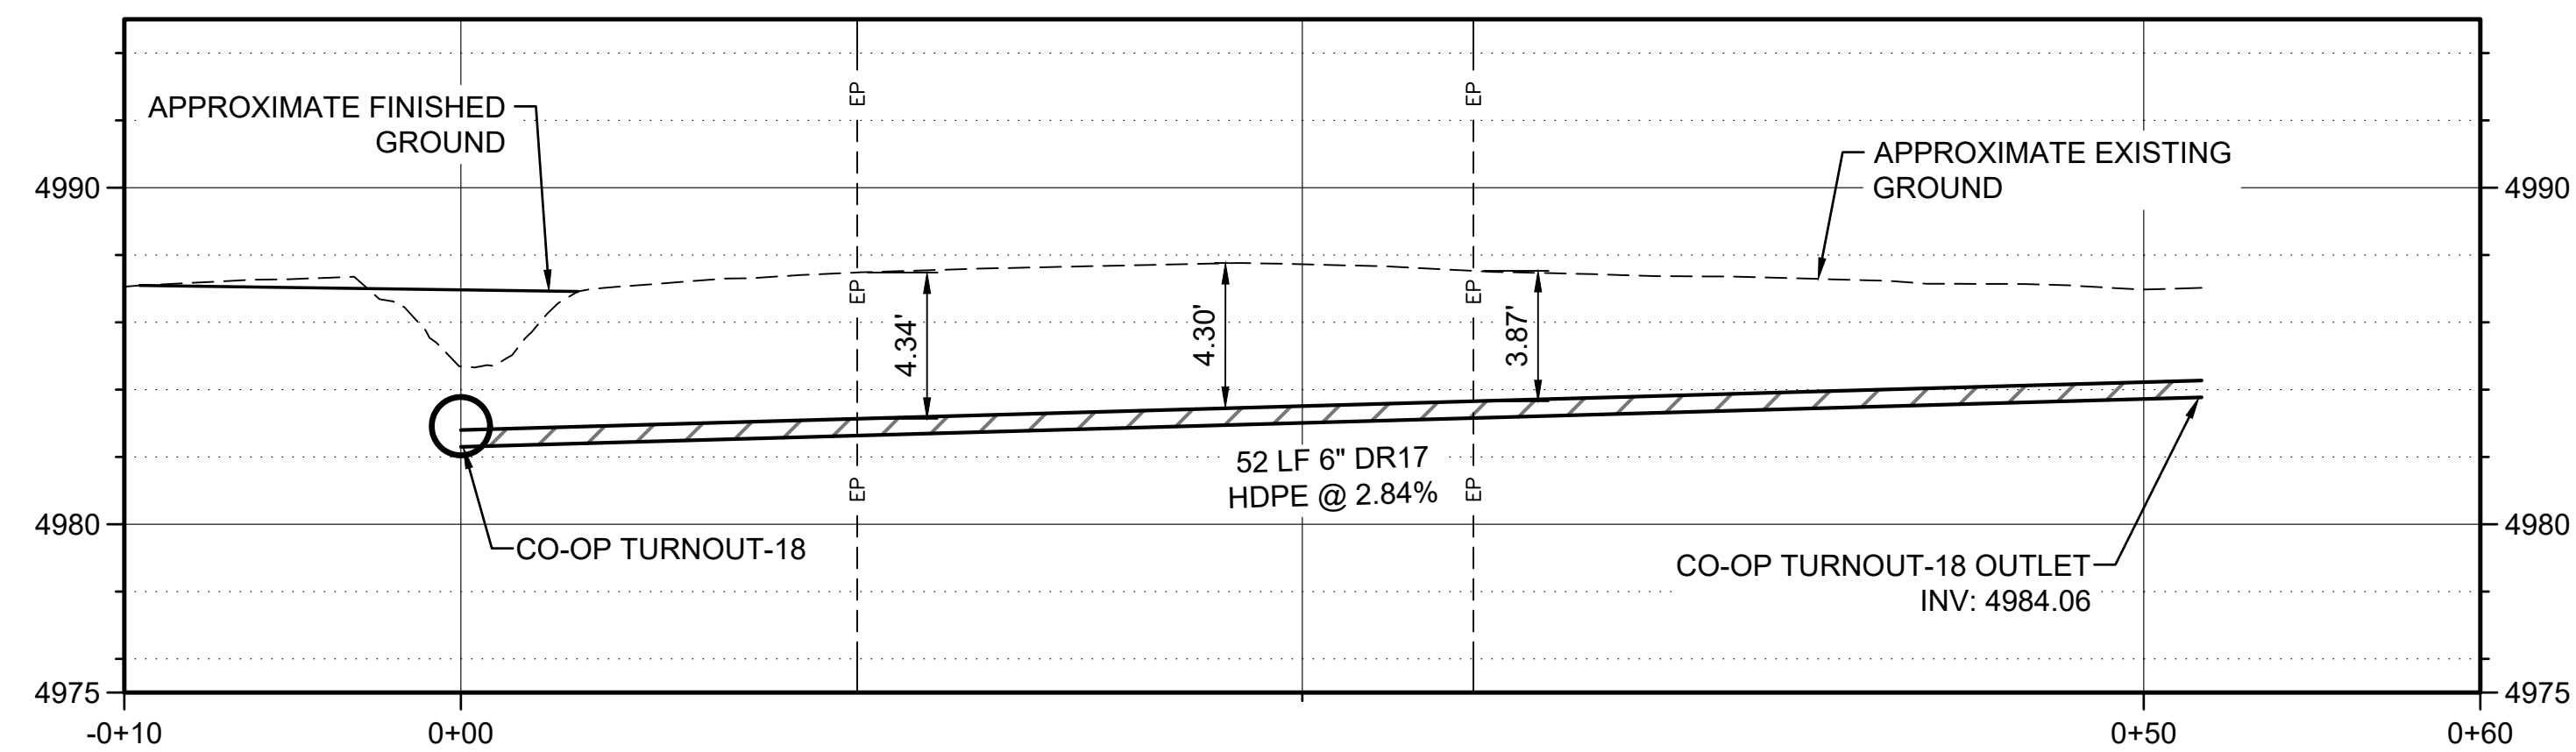

 JUB ENGINEERS, INC.		BID SET	
JUB ENGINEERS, INC.		466 North 900 West Kaysville, UT 84037	
Phone: 801.547.0393 www.jub.com			
REUSE OF DRAWINGS JUB SHALL RETAIN ALL COMMON LAW, STATUTORY, COPYRIGHT AND OTHER RIGHTS IN THIS DRAWING. NO PART OF THIS DRAWING SHALL NOT BE REUSED WITHOUT JUB'S PRIOR WRITTEN CONSENT. ANY REUSE WITHOUT WRITTEN CONSENT BY JUB WILL BE AT CLIENT'S SOLE RISK AND WITHOUT LIABILITY OR LEGAL EXPOSURE TO JUB.		REVISION	
CO-OP/HSBCC CANAL PRESSURIZATION PROJECT CO-OP & HSBCC		CO-OP TURNOUT-18	
FILE: 55-22-047 C-40X JUB PROJ. #: 55-22-047 DRAWN BY: JAS DESIGN BY: JSF CHECKED BY: JSF		_____ ONE INCH _____ AT FULL SIZE, IF NOT ONE INCH SHOWN ACCORDINGLY LAST UPDATED: 7/15/2025	
SHEET NUMBER:		C-409	

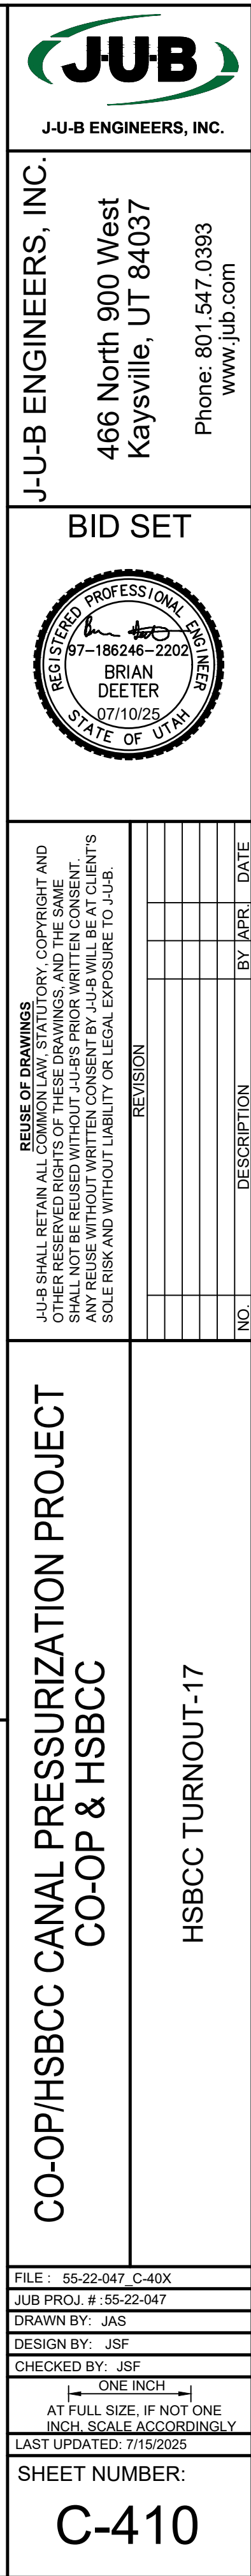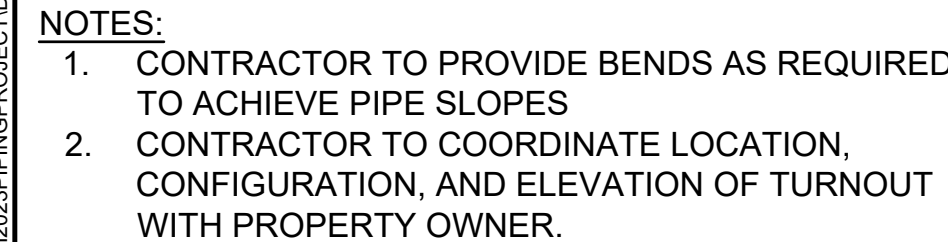


Plot Date: 7/17/2025 1:54 PM Plotted By: Jon Frazier
Date Created: 7/15/2025 JUB-001-CENTRAL CLIENT\JUT\COOPDTC\HPPROJECT\55-22-047 COOPDTC\2023\PPING\PROJECT DESIGN\CAD\SHEET\55-22-047 C-413.DWG

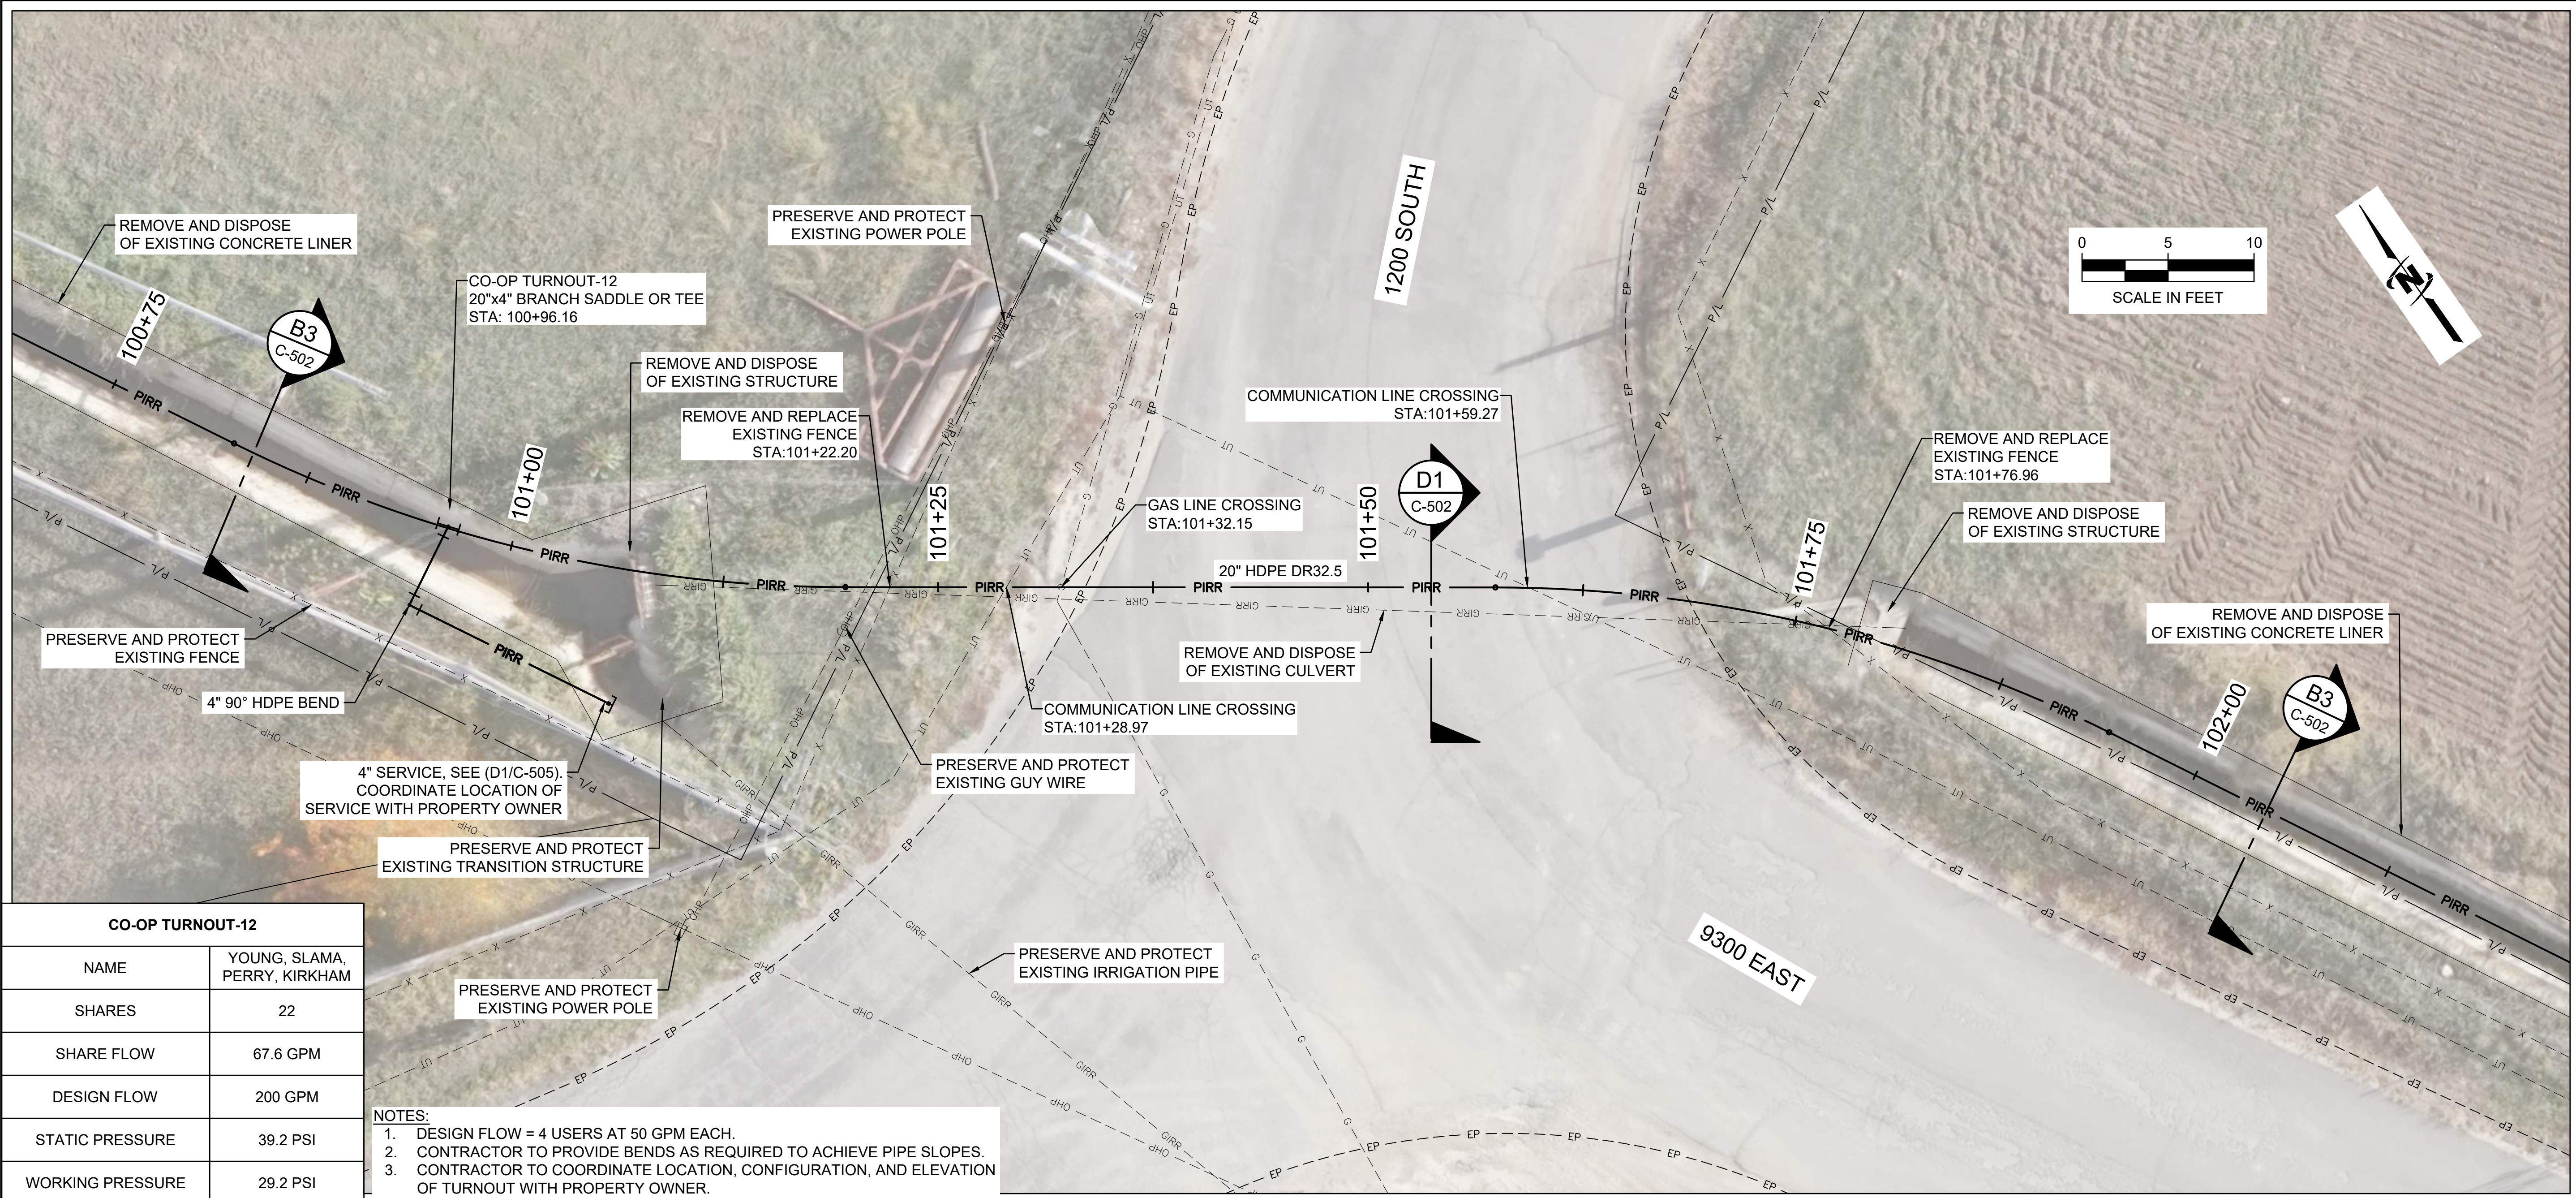

CO-OP TURNOUT-12	
NAME	YOUNG, SLAMA, PERRY, KIRKHAM
SHARES	22
SHARE FLOW	67.6 GPM
DESIGN FLOW	200 GPM
STATIC PRESSURE	39.2 PSI
WORKING PRESSURE	29.2 PSI

- NOTES:
- DESIGN FLOW = 4 USERS AT 50 GPM EACH.
 - CONTRACTOR TO PROVIDE BENDS AS REQUIRED TO ACHIEVE PIPE SLOPES.
 - CONTRACTOR TO COORDINATE LOCATION, CONFIGURATION, AND ELEVATION OF TURNOUT WITH PROPERTY OWNER.

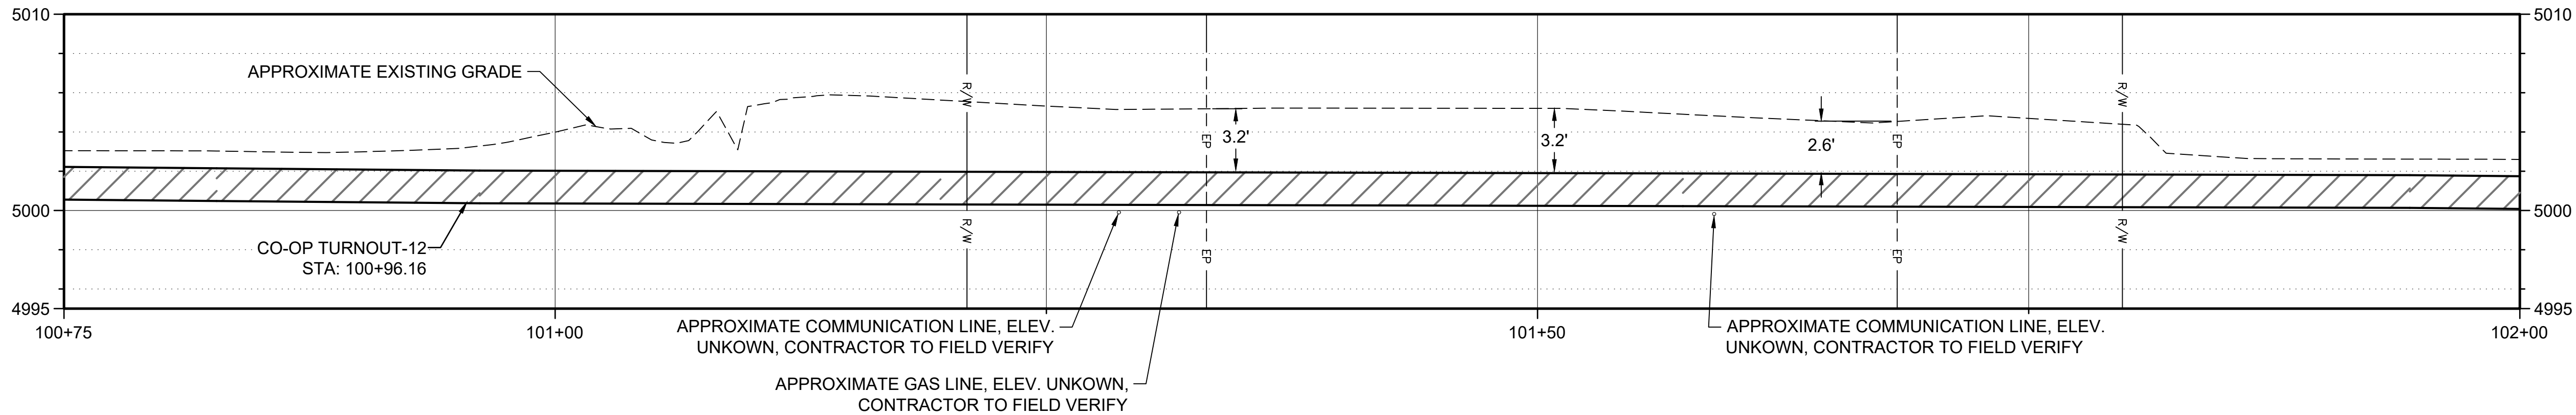



J-U-B ENGINEERS, INC.

J-U-B ENGINEERS, INC.

466 North 900 West
Kaysville, UT 84037

Phone: 801.547.0393
www.jub.com

BID SET



REUSE OF DRAWINGS

JUB SHALL RETAIN ALL COMMON LAW, STATUTORY, COPYRIGHT AND OTHER RIGHTS IN ANY DESIGN OR DRAWING. NO PART OF ANY DESIGN OR DRAWING SHALL BE REPRODUCED OR TRANSMITTED IN ANY FORM OR BY ANY MEANS, ELECTRONIC OR MECHANICAL, INCLUDING PHOTOCOPYING, RECORDING, OR BY ANY INFORMATION STORAGE AND RETRIEVAL SYSTEM, WITHOUT THE WRITTEN CONSENT OF JUB. ANY REUSE WITHOUT WRITTEN CONSENT BY JUB WILL BE AT CLIENT'S SOLE RISK AND WITHOUT LIABILITY OR LEGAL EXPOSURE TO JUB.

NO.	REVISION	DESCRIPTION	BY	DATE



CO-OP/HSBCC CANAL PRESSURIZATION PROJECT
CO-OP & HSBCC

1200 S ROAD CROSSING & CO-OP TURNOUT-12



FILE: 55-22-047 C-413
JUB PROJ #: 55-22-047
DRAWN BY: JAS
DESIGN BY: JSF
CHECKED BY: JSF

AT FULL SIZE, IF NOT ONE INCH SCALE ACCORDINGLY
LAST UPDATED: 7/15/2025

SHEET NUMBER:
C-412

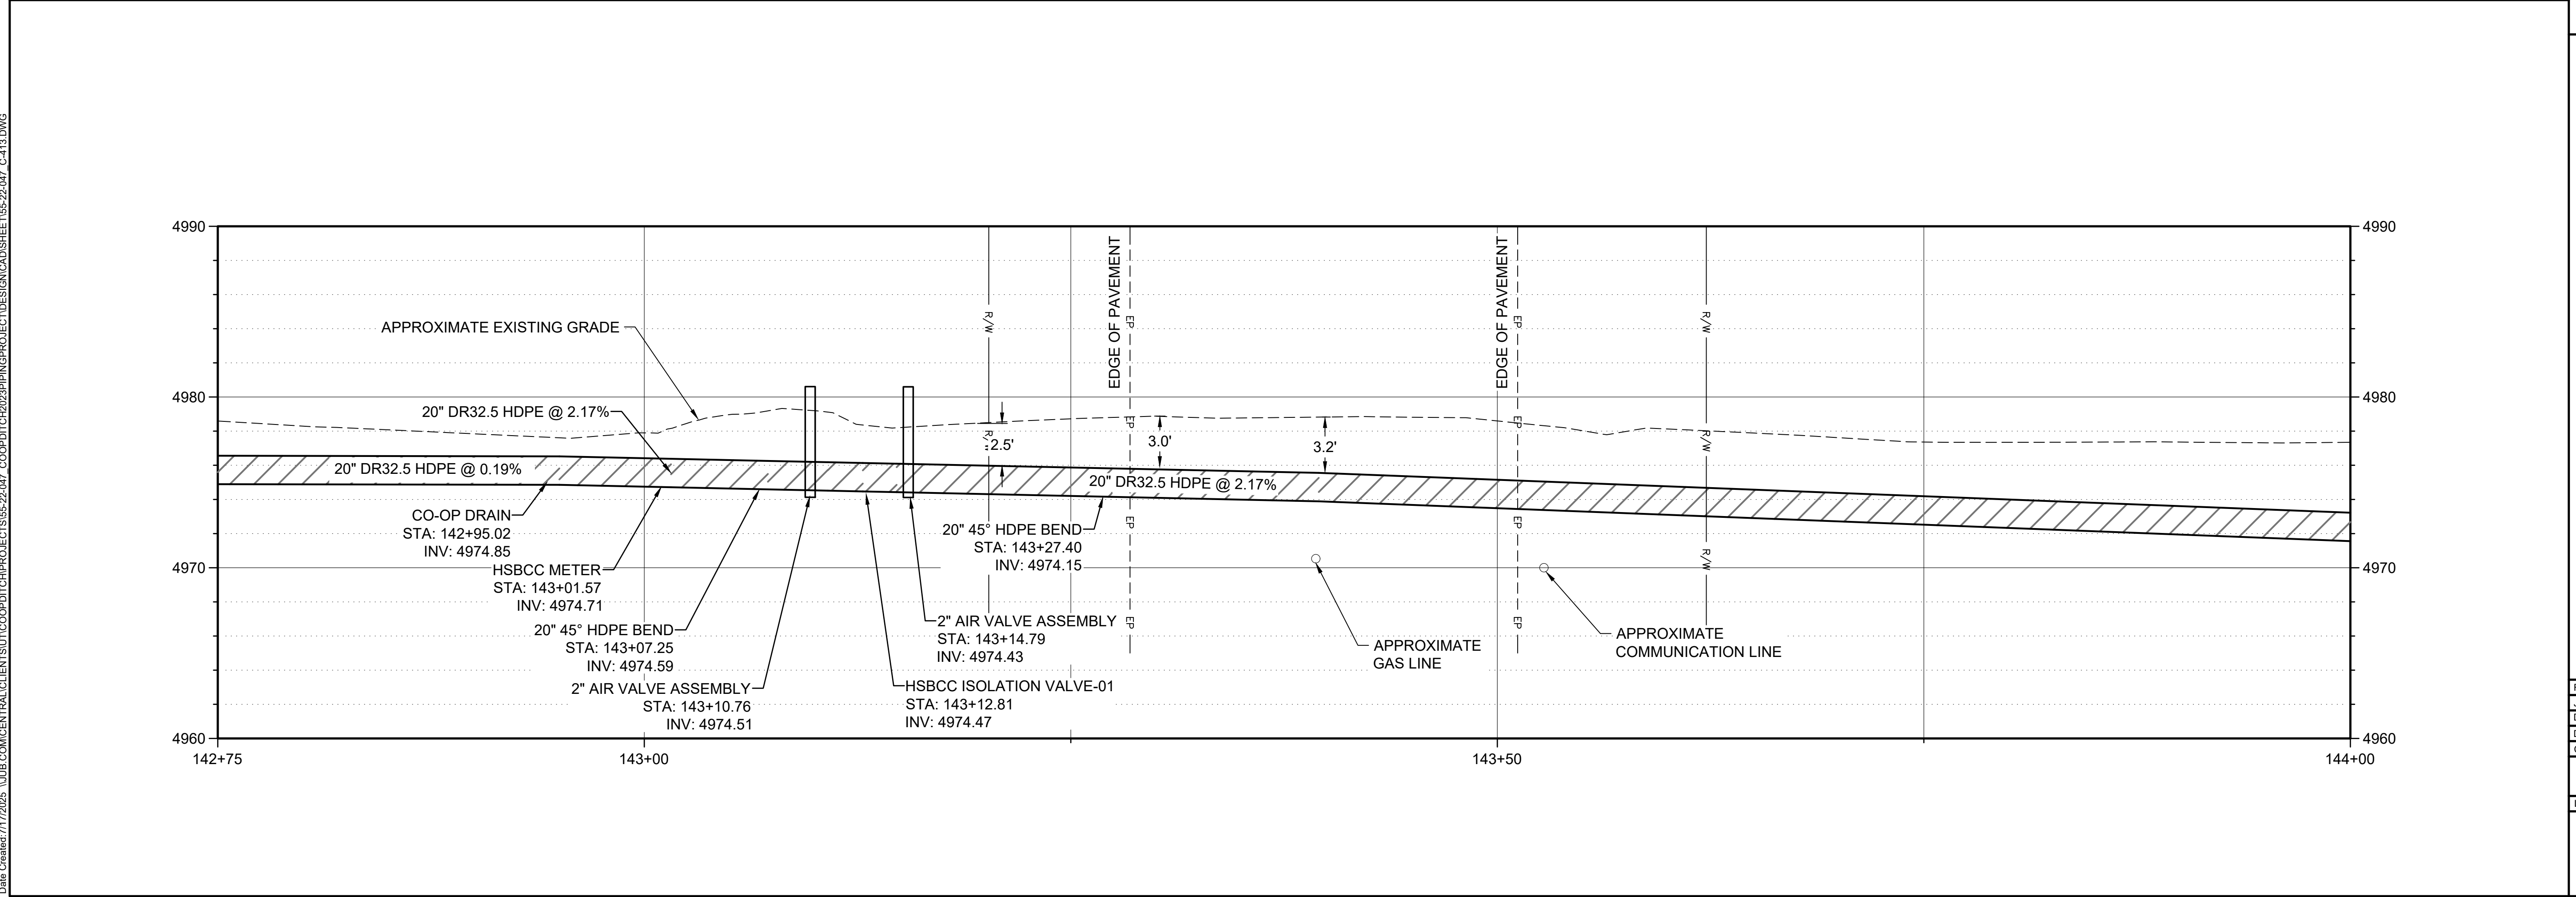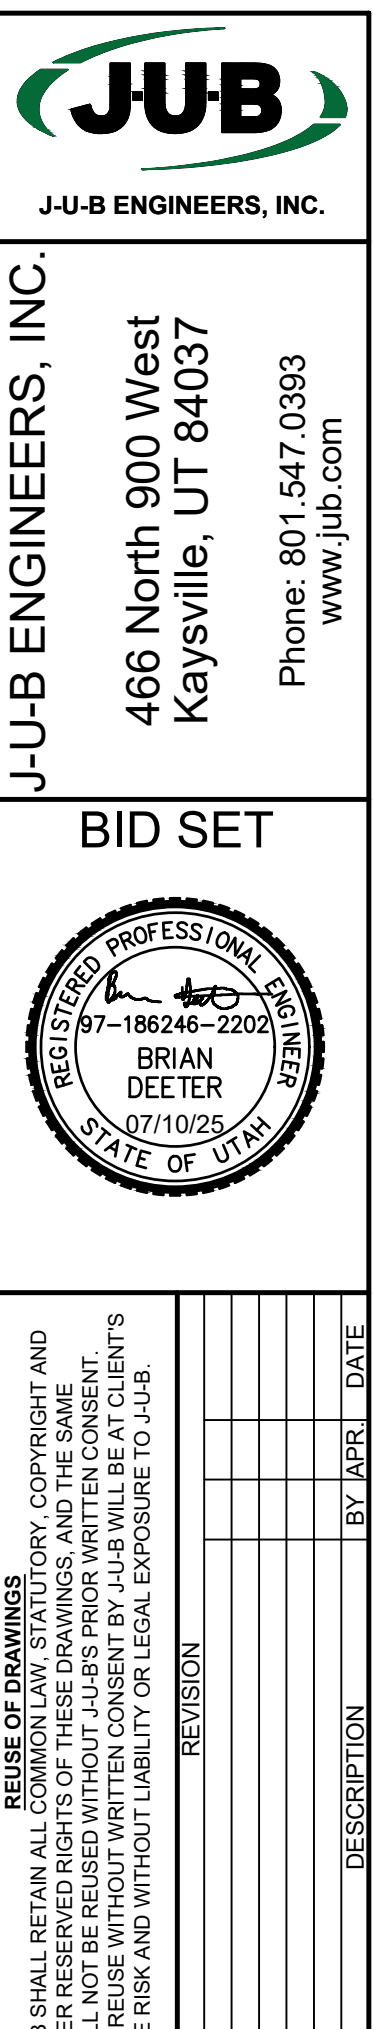

Plot Date: 7/21/2025 9:04 AM Plotted By: Jon Frazier
Date Created: 9/12/2024 JUB-001-CENTRAL-CLIENT-COOPDITCH-PROJECT/55-22-047 COOPDITCH-2023-PINING-PROJECT/DESIGN/CAUSHEET/55-22-047 C-40X STREAMS.DWG

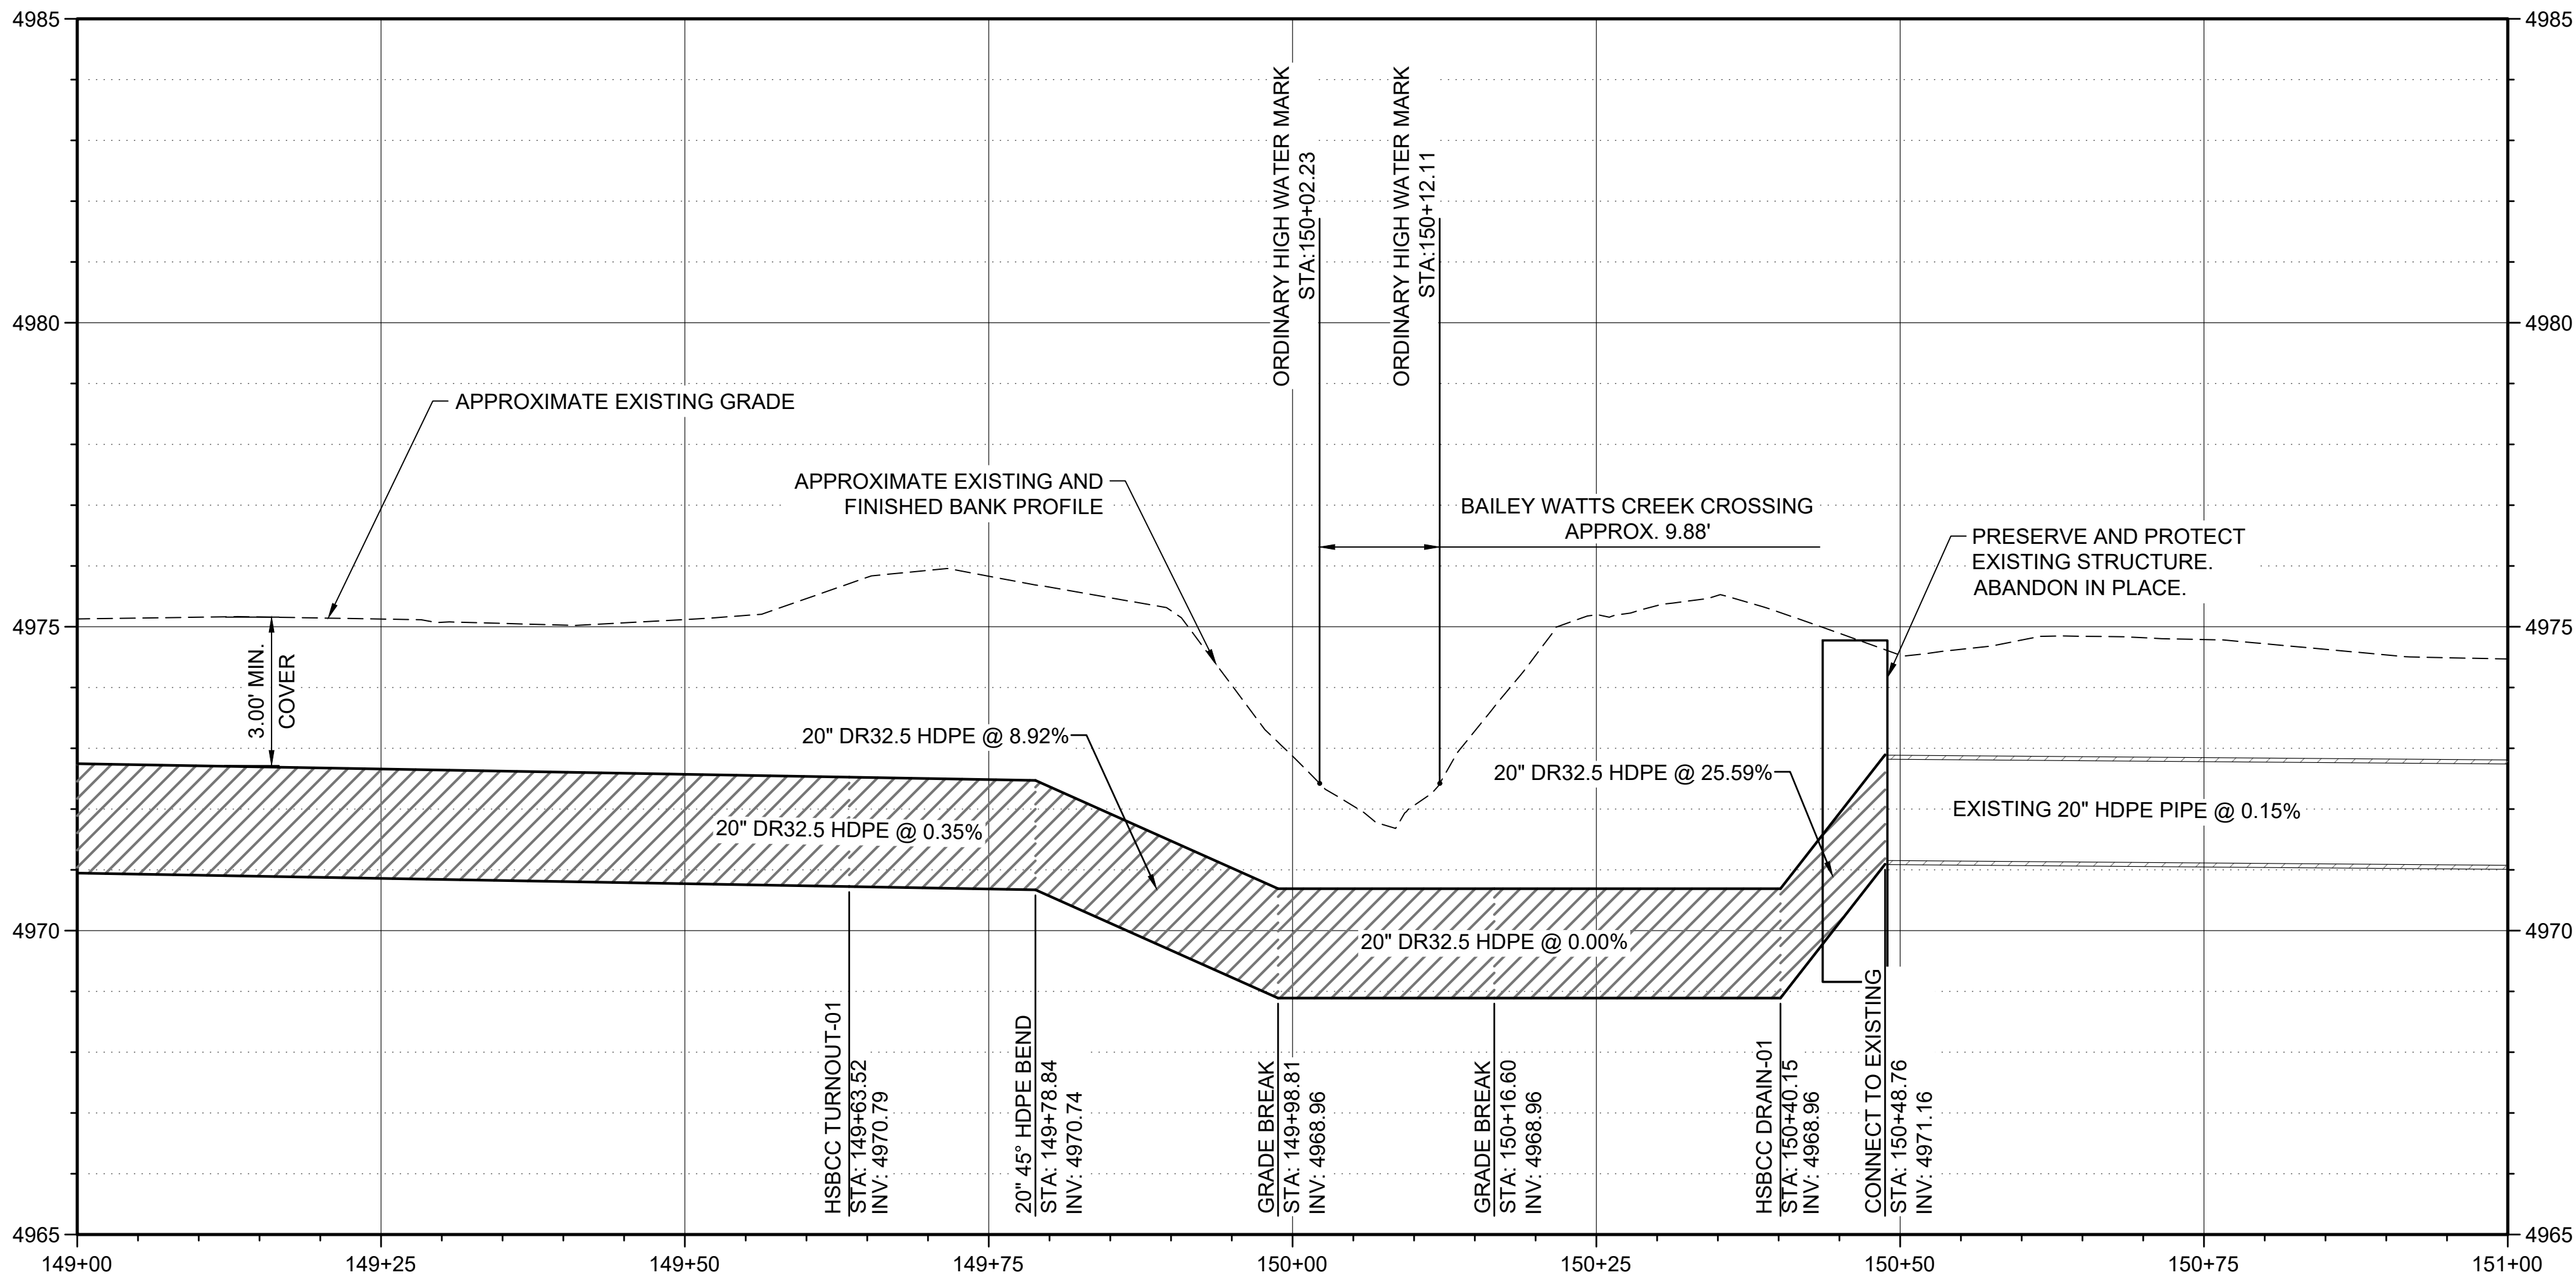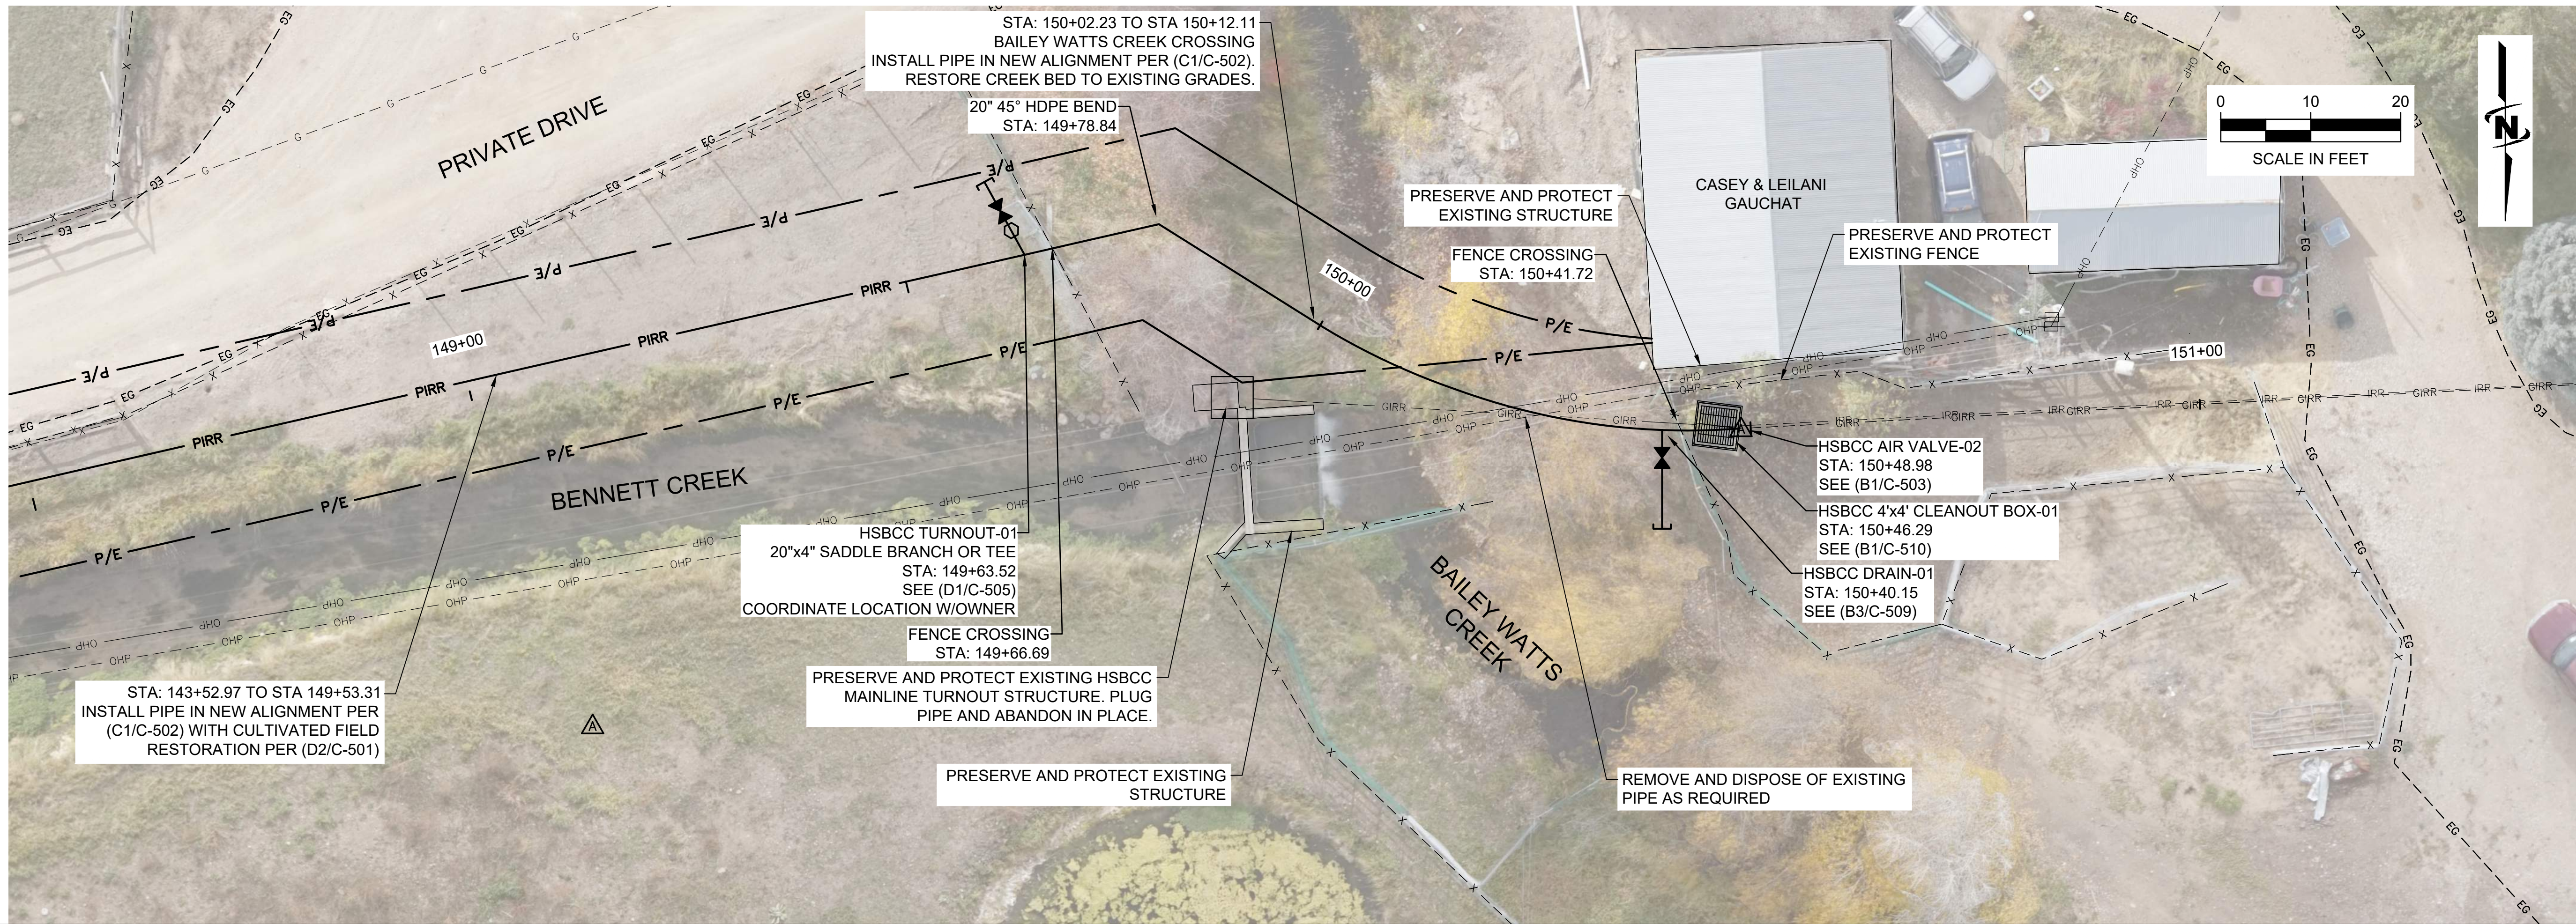

J-U-B ENGINEERS, INC.

J-U-B ENGINEERS, INC.

466 North 900 West
Kaysville, UT 84037

Phone: 801.547.0393
www.jub.com

BID SET



REUSE OF DRAWINGS
JUB SHALL RETAIN ALL COMMON LAW, STATUTORY, COPYRIGHT AND OTHER RIGHTS IN THIS DESIGN. NO PART OF THIS DESIGN SHALL BE REPRODUCED OR TRANSMITTED IN ANY FORM OR BY ANY MEANS, ELECTRONIC OR MECHANICAL, INCLUDING PHOTOCOPYING, RECORDING, OR BY ANY INFORMATION STORAGE AND RETRIEVAL SYSTEM, WITHOUT THE WRITTEN CONSENT OF JUB. ANY REUSE WITHOUT WRITTEN CONSENT BY JUB WILL BE AT CLIENT'S SOLE RISK AND WITHOUT LIABILITY OR LEGAL EXPOSURE TO JUB.

NO.	REVISION	DESCRIPTION	BY	DATE

CO-OP/HSBCC CANAL PRESSURIZATION PROJECT
CO-OP & HSBCC

BAILEY WATTS CREEK STREAM CROSSING


FILE: 55-22-047 C-40X STREAMS
JUB PROJ. #: 55-22-047
DRAWN BY: JAS
DESIGN BY: JSF
CHECKED BY: JSF
AT FULL SIZE, IF NOT ONE
INCH SCALE ACCORDINGLY
LAST UPDATED: 7/15/2025

SHEET NUMBER:

C-414



-
- 6" UNTREATED BASE COURSE,
TYPE A7. 95% COMPACTION AS
DETERMINED BY ASTM D1557
- TRENCH WIDTH
- MATCH EXISTING
DRIVE SURFACE
- APPROXIMATE
EXISTING GRADE
- $\bar{\omega}$
- NATIVE MATERIAL BACKFILL.
EXCESS EXCAVATED MATERIAL TO
BE HAUL OFF OR USED AS
BACKFILL IN OTHER AREAS
- APPROXIMATE TRENCH
EXCAVATION LIMITS,
SEE (B1/C-501)
- The diagram illustrates a cross-section of a trench excavation. The top layer is labeled "6\" untreated base course, type A7. 95% compaction as determined by ASTM D1557". The width of the trench is indicated by a dimension line labeled "TRENCH WIDTH". The right side of the trench shows the "MATCH EXISTING DRIVE SURFACE" and the "APPROXIMATE EXISTING GRADE" level, which is also marked with the symbol $\bar{\omega}$. The bottom of the trench is labeled "APPROXIMATE TRENCH EXCAVATION LIMITS, SEE (B1/C-501)". The area below the trench is labeled "NATIVE MATERIAL BACKFILL. EXCESS EXCAVATED MATERIAL TO BE HAUL OFF OR USED AS BACKFILL IN OTHER AREAS". The diagram uses various hatching patterns to represent different materials: diagonal lines for native material backfill, wavy lines for excess excavated material, and a stippled pattern for the base course.

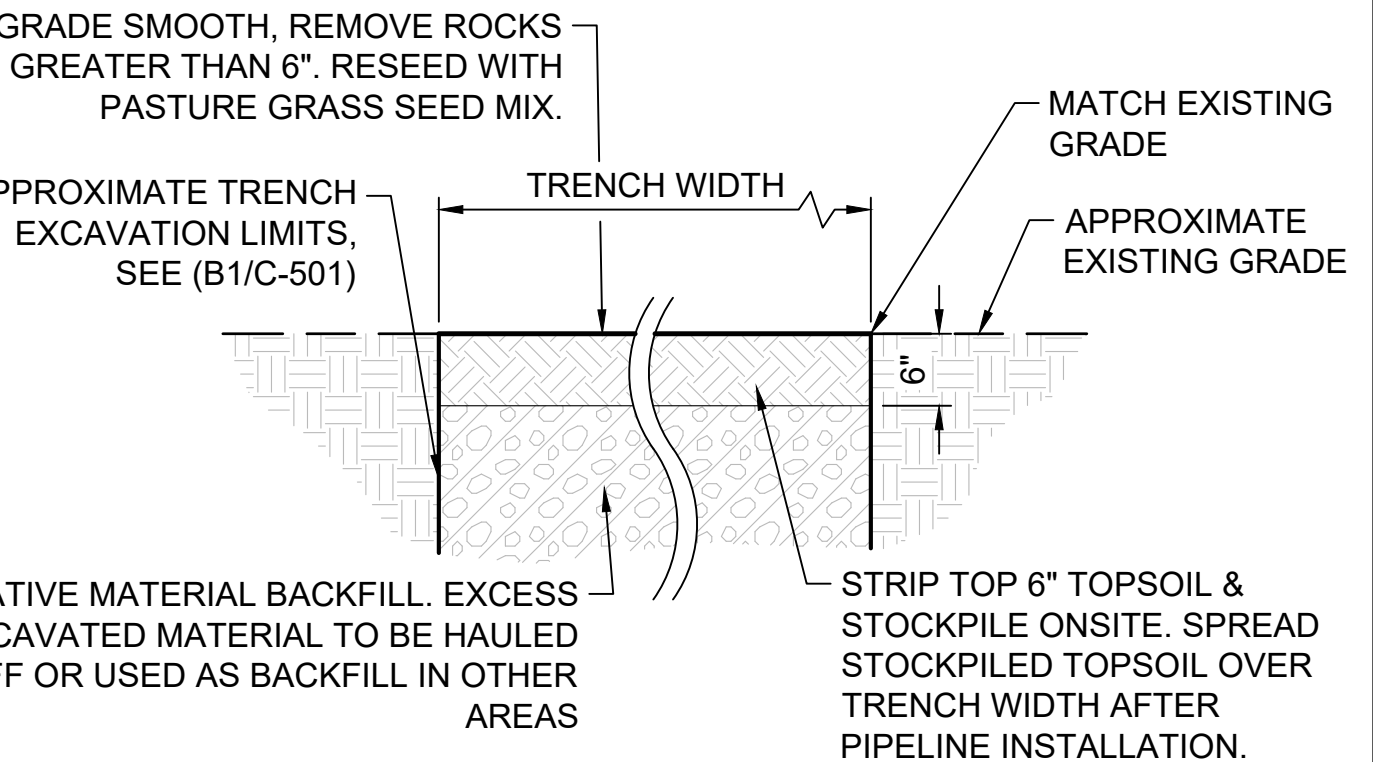

-
- SPLICE TRACER WIRE WITH DBY 3M DIRECT BURY SPLICE KIT OR EQUAL AT ALL MAIN LINE TEES (TYP)
- INSTALL MAGNETIZED TRACER WIRE ACCESS BOX ("SNAKE PIT LITE DUTY") OR EQUAL
- 12 GAUGE TRACER WIRE WITH HDPE COATING (TYP) ALONG ALL MAIN LINES, LATERAL TURNOUTS, AND DRAIN LATERALS
- VALVE

A technical line drawing showing the elevation view of a valve assembly. The assembly consists of a vertical pipe with a valve handle on the left and a tracer wire access box on the right. The access box is labeled "AIR VALVE ASSEMBLY" and "INSTALL MAGNETIZED TRACER WIRE ACCESS BOX ('SNAKE PIT' LITE DUTY) OR EQUAL AT THE FOLLOWING LOCATIONS:". Below the access box, a list of locations is provided: "1. MAINLINE AIR VALVE ASSEMBLIES" and "2. TURNOUT AND DRAIN VALVES". The diagram is labeled "ELEVATION VIEW" at the bottom.


AIR VALVE ASSEMBLY

INSTALL MAGNETIZED TRACER WIRE ACCESS BOX ("SNAKE PIT" LITE DUTY) OR EQUAL AT THE FOLLOWING LOCATIONS:

1. MAINLINE AIR VALVE ASSEMBLIES
2. TURNOUT AND DRAIN VALVES

ELEVATION VIEW

- ### C3 TRACER WIRE INSTALLATION
- SCALE: NOT TO SCALE

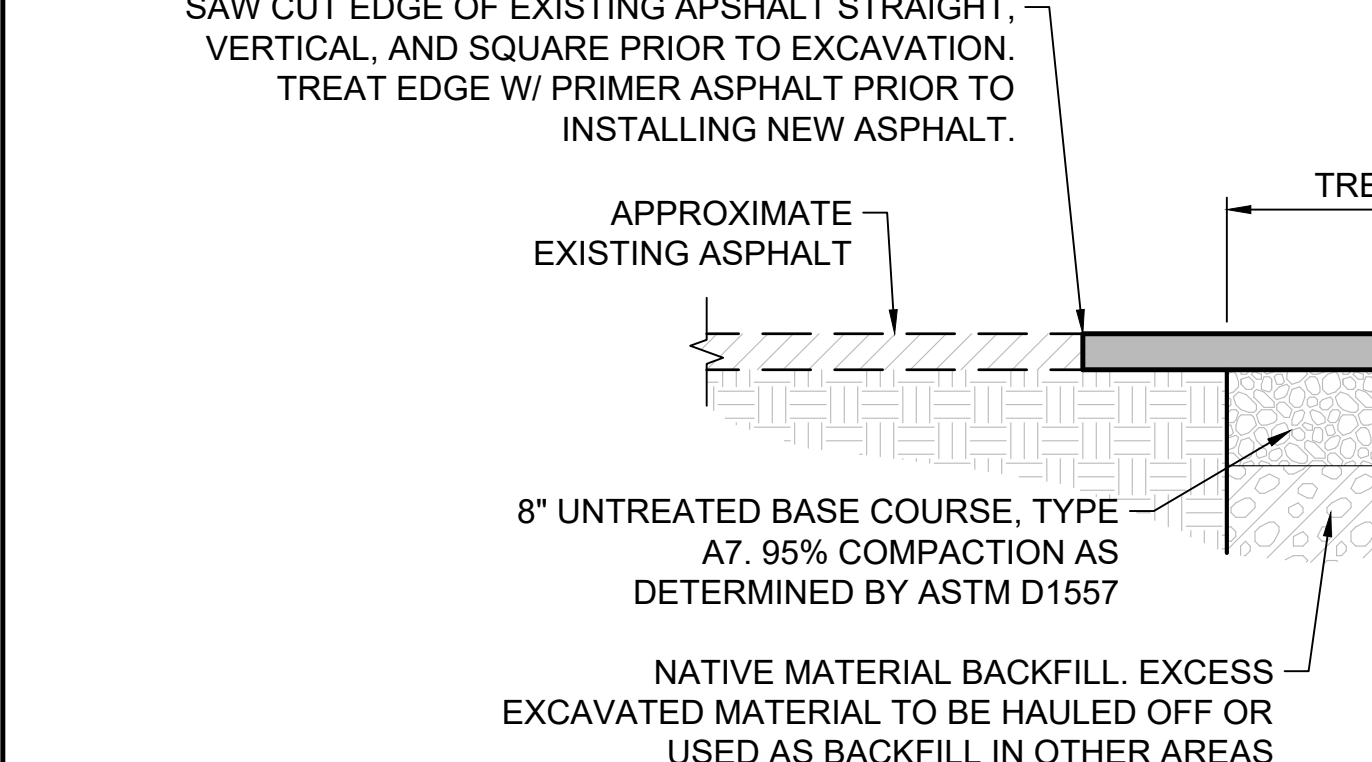

D3 ASPHALT DRIVEWAY SURFACE RESTORATION

SCALE: NOT TO SCALE


-
- 4"
- 5'-6"
- 1'-6"
- FINISHED GROUND
- CENTERED OVER PIPE
- DECAL ON EACH SIDE IN PURPLE LETTERING WITH WHITE BACKGROUND
- CARSONITE DUAL SIDED MARKER (COLOR: WHITE OR EQUAL)
- BEFORE DIGGING CALL: CO-OP IRRIGATION COMPANY
- STA 1+24 TO STA 144+00
"BEFORE DIGGING CALL CO-OP FARM IRRIGATION COMPANY"
STA 144+00 TO STA 339+
"BEFORE DIGGING CALL HUNTSVILLE SOUTH BEN CANAL COMPANY"
- IRP
R
I
P
G
E
L
I
N
E
- CAUTION

C4 PIPE MARKER INSTALLATION


SCALE: NOT TO SCALE

- NOTES:**
1. CONTRACTOR IS RESPONSIBLE TO COORDINATE WITH DRIVEWAY OWNER DURING CONSTRUCTION.
 2. CONTRACTOR IS RESPONSIBLE TO MAINTAIN THE TRENCH UNTIL PERMANENT ASPHALT CAN BE PLACED.


Plot Date: 7/17/2025 11:15 AM Plotted By: Jon Frazier
Date Created: 7/17/2025 JUB-CO-OP/HSBCC CANAL PRESSURIZATION PROJECT DESIGN CAD SHEET 55-22-047 C-501X.DWG

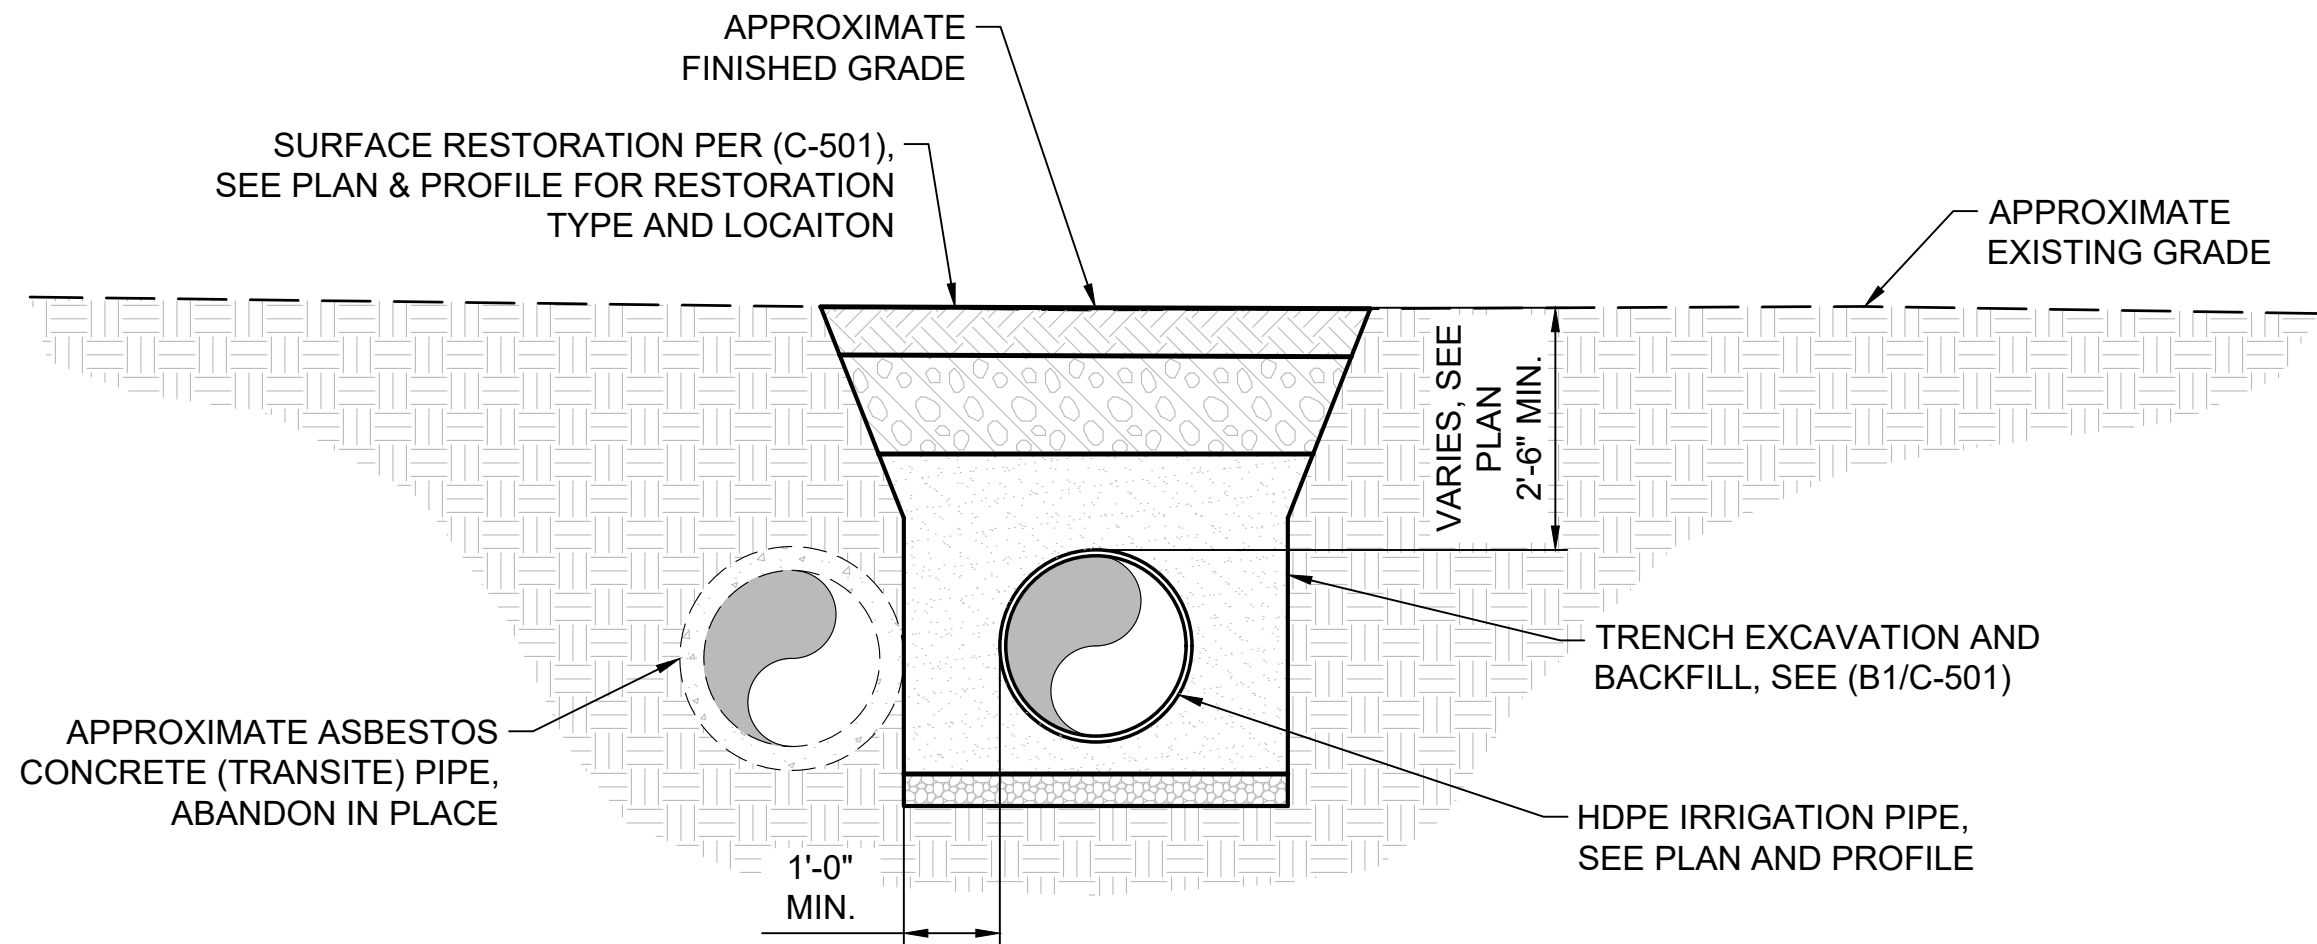


B1 TYPICAL PIPE SECTION - HDPE PIPE INSTALLED AT EXISTING TRANSITE PIPE
SCALE: NOT TO SCALE

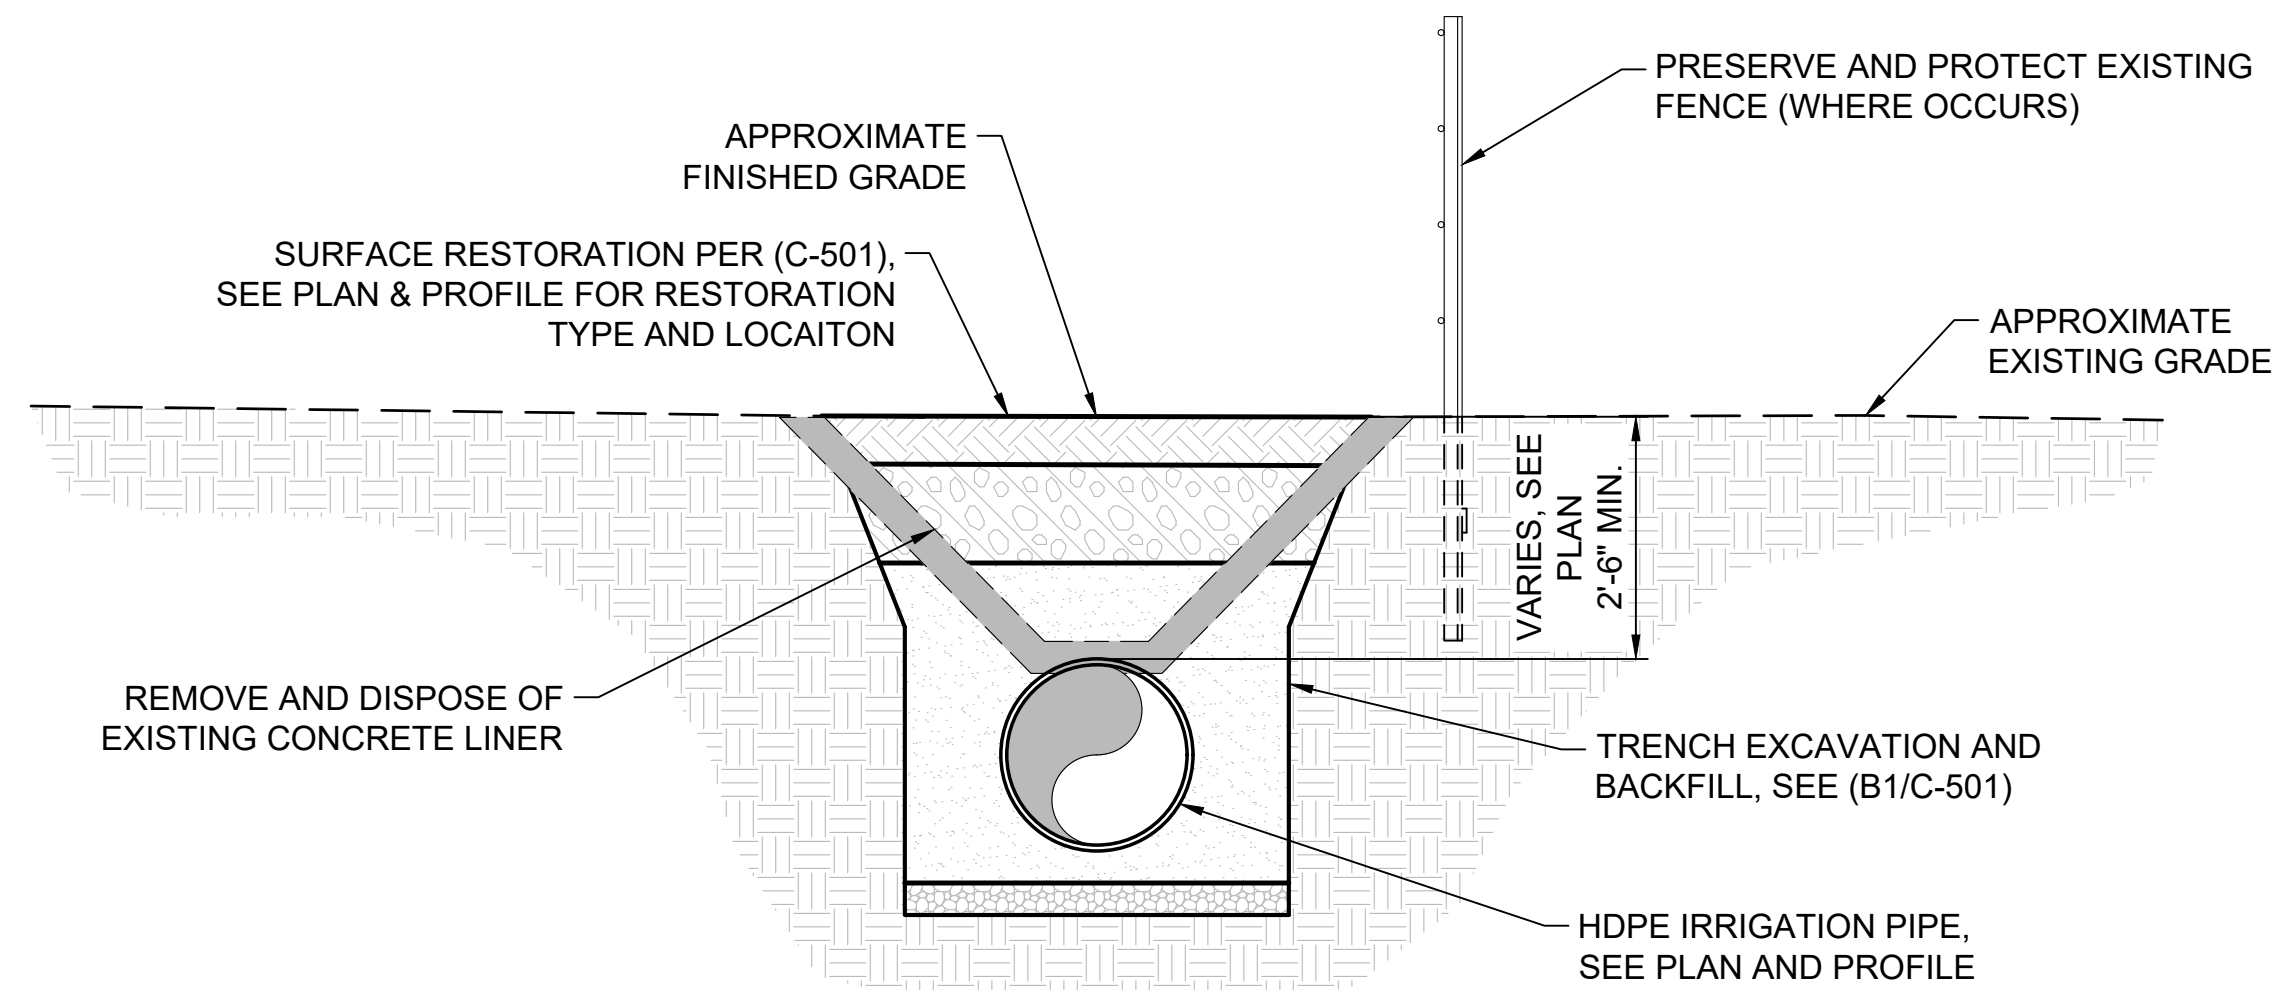


B3 TYPICAL PIPE SECTION - HDPE PIPE INSTALLED AT EXISTING CONCRETE LINER
SCALE: NOT TO SCALE

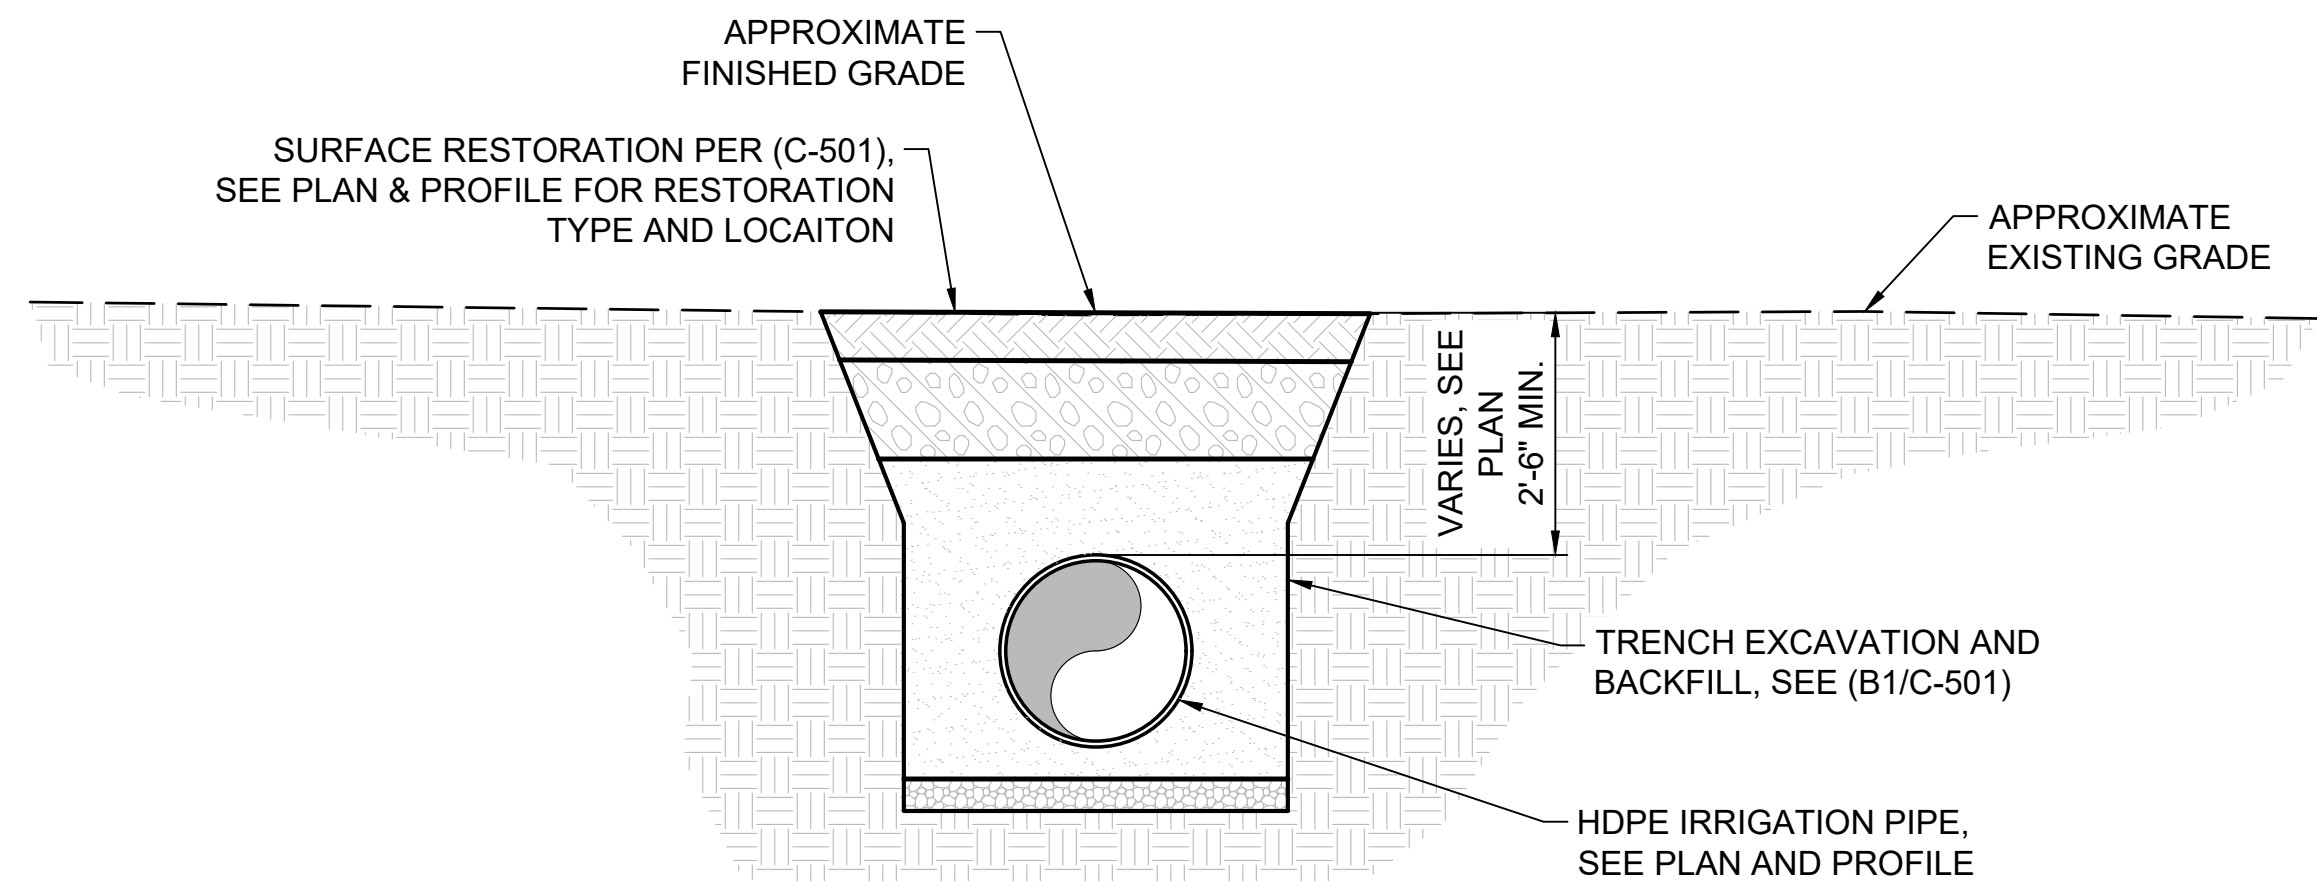

C1 TYPICAL PIPE SECTION - HDPE PIPE INSTALLED IN NEW ALIGNMENT
SCALE: NOT TO SCALE

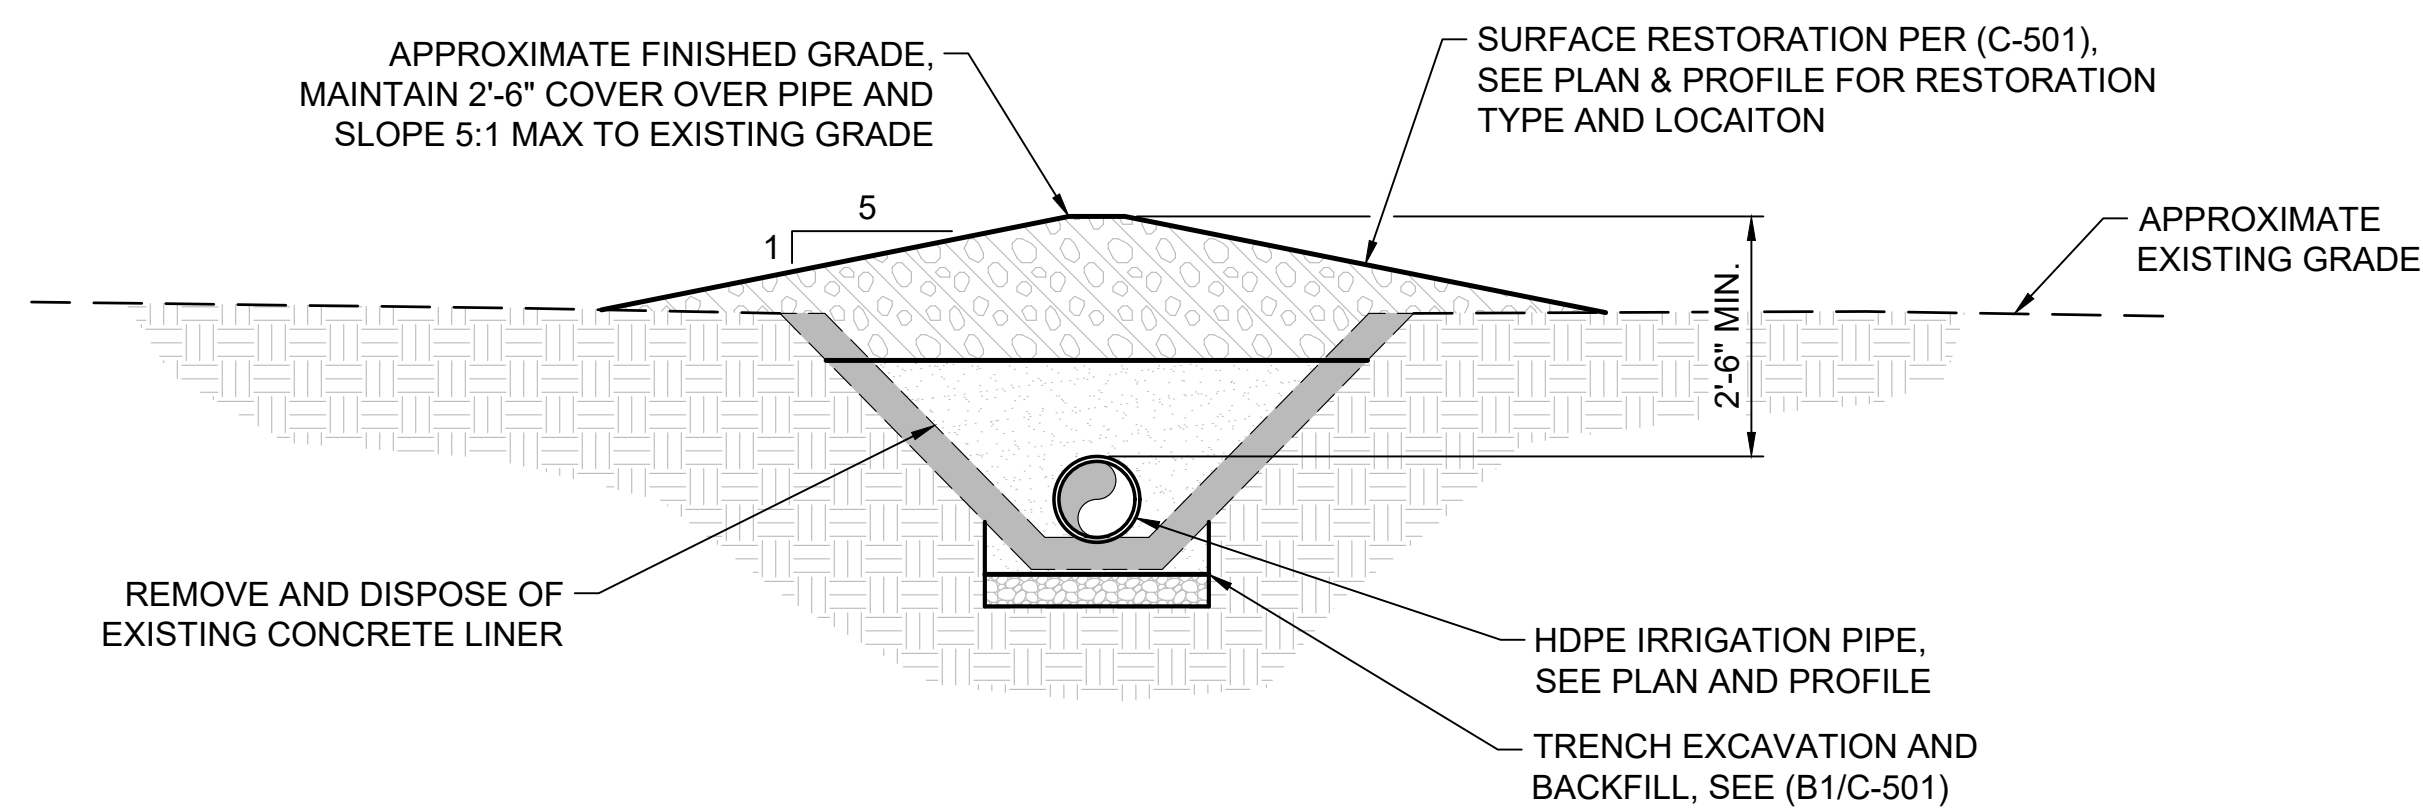

C3 TYPICAL PIPE SECTION - HDPE PIPE INSTALLED AT EXISTING CONCRETE LINER (SHALLOW)
SCALE: NOT TO SCALE

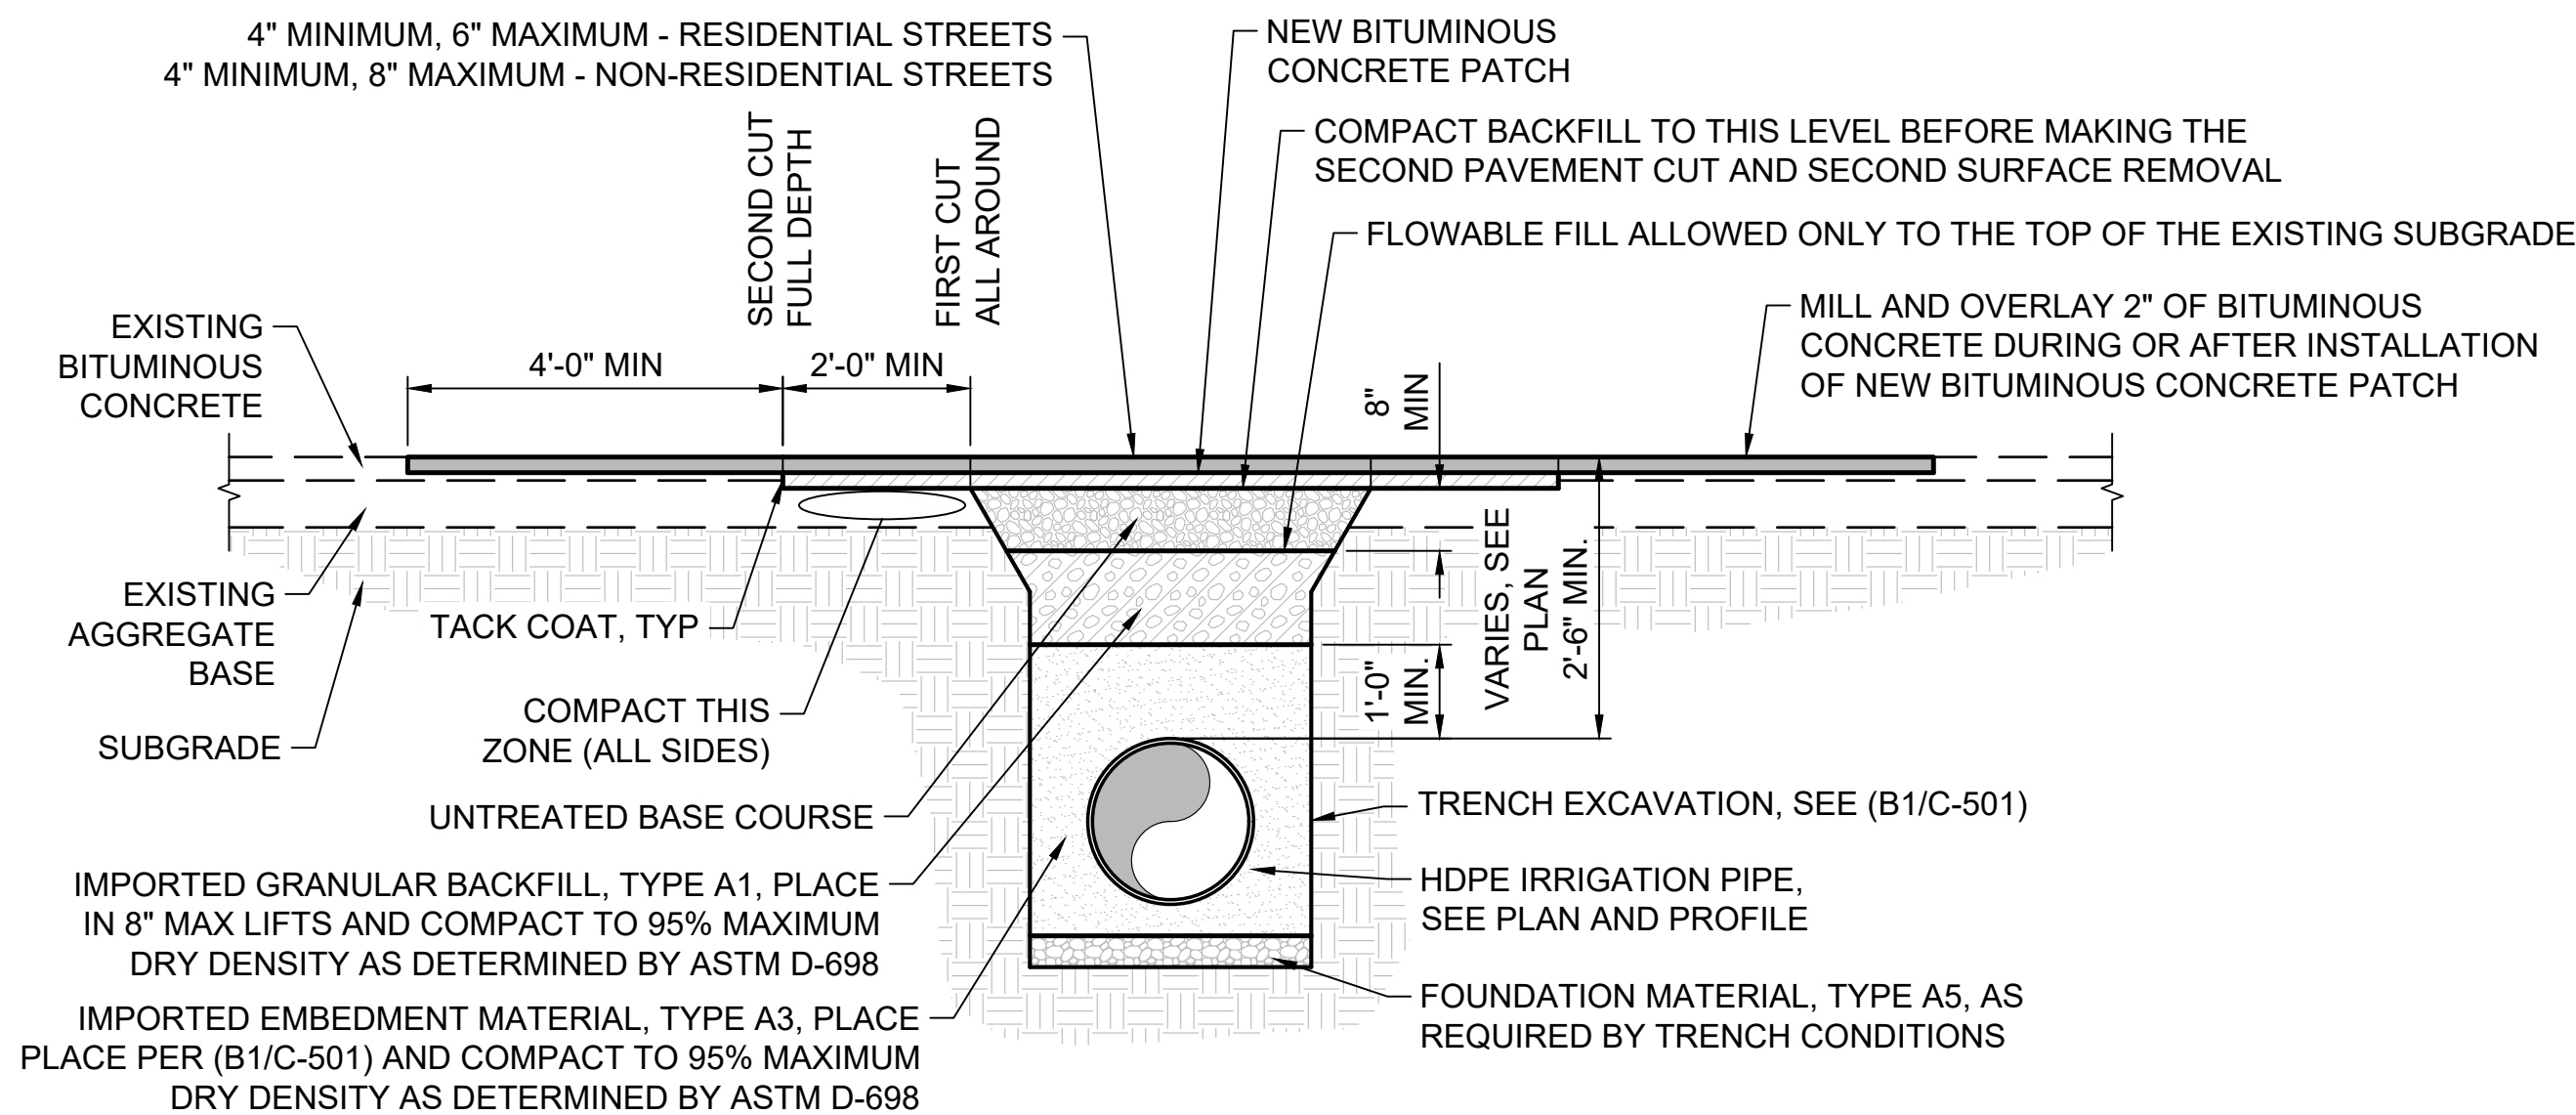

D1 TYPICAL PIPE SECTION - HDPE PIPE INSTALLED IN ROADWAY
SCALE: NOT TO SCALE

BITUMINOUS PAVEMENT T-PATCH

1. GENERAL
 - 1.1. CONTRACTOR IS RESPONSIBLE TO OBTAIN ALL NECESSARY PERMITS FROM THE RESPONSIBLE AGENCY FOR THE ROAD CROSSING.
 - 1.2. VERTICAL CUTS IN BITUMINOUS PAVEMENT MAY BE DONE BY SAW OR PAVEMENT ZIPPING. IF CUTS GREATER THAN 6-INCHES ARE NECESSARY TO PREVENT PAVEMENT "BREAK OFF" CONSULT ENGINEER FOR DIRECTIONS ON HANDLING ADDITIONAL COSTS.
2. PRODUCTS
 - 2.1. BASE COURSE: UNTREATED BASE COURSE, APWA SECTION 32 11 23. DO NOT USE GRAVEL AS BASE COURSE WITHOUT ENGINEER'S PERMISSION.
 - 2.2. FLOWABLE FILL: TARGET IS 60 PSI IN 28 DAYS WITH 90 PSI MAXIMUM IN 28 DAYS, APWA SECTION 31 05 15. IT MUST FLOW EASILY REQUIRING NO VIBRATION FOR CONSOLIDATION.
 - 2.3. TACK COAT: APWA SECTION 32 12 13.13.
 - 2.4. BITUMINOUS CONCRETE: APWA SECTION 32 12 05.
 - 2.4.1. WARM WEATHER PATCH: PG64-22-DM-1/2, UNLESS INDICATED OTHERWISE.
 - 2.4.2. COLD WEATHER PATCH: MODIFIED MC-250-FM-1 AS INDICATED IN APWA SECTION 33 05 25.
3. EXECUTION
 - 3.1. BASE COURSE PLACEMENT: APWA SECTION 32 05 10. MAXIMUM LIFT THICKNESS BEFORE COMPACTION IS 8-INCHES WHEN USING RIDING EQUIPMENT OR 6-INCHES WHEN USING HAND HELD EQUIPMENT. COMPACTION IS 95 PERCENT OR GREATER RELATIVE TO A MODIFIED PROCTOR DENSITY, APWA SECTION 31 23 26.
 - 3.2. FLOWABLE FILL: CURE TO INITIAL SET BEFORE PLACING AGGREGATE BASE OR BITUMINOUS PAVEMENT. USE IN EXCAVATIONS THAT ARE TOO NARROW TO RECEIVE COMPACTION EQUIPMENT.
 - 3.3. TACK COAT: CLEAN ALL HORIZONTAL AND VERTICAL SURFACES. APPLY FULL COVERAGE ALL SURFACES.
 - 3.4. PAVEMENT PLACEMENT: FOLLOW APWA SECTION 32 12 16.13. UNLESS INDICATED OTHERWISE, LIFT THICKNESS IS 3-INCHES MINIMUM AFTER COMPACTION. COMPACT TO 94 PERCENT OF ASTM D2041 (RICE DENSITY) PLUS OR MINUS 2 PERCENT.
 - 3.5. COMPACTION TESTING IS REQUIRED FOR EVERY LEVEL OF MATERIAL.



J-U-B ENGINEERS, INC.

J-U-B ENGINEERS, INC.

466 North 900 West
Kaysville, UT 84037

Phone: 801.547.0393
www.jub.com

BID SET



REUSE OF DRAWINGS
JUB SHALL RETAIN ALL COMMON LAW, STATUTORY, COPYRIGHT AND OTHER RIGHTS IN THIS DESIGN. NO PART OF THIS DESIGN SHALL BE REPRODUCED OR TRANSMITTED IN ANY FORM OR BY ANY MEANS, ELECTRONIC OR MECHANICAL, INCLUDING PHOTOCOPYING, RECORDING, OR BY ANY INFORMATION STORAGE AND RETRIEVAL SYSTEM, WITHOUT THE WRITTEN CONSENT OF JUB. ANY REUSE WITHOUT WRITTEN CONSENT BY JUB WILL BE AT CLIENT'S SOLE RISK AND WITHOUT LIABILITY OR LEGAL EXPOSURE TO JUB.

NO.	DESCRIPTION	BY	DATE

CO-OP/HSBCC CANAL PRESSURIZATION PROJECT
CO-OP & HSBCC

TYPICAL PIPE SECTIONS

FILE: 55-22-047_C-501X

JUB PROJ #: 55-22-047

DRAWN BY: JAS

DESIGN BY: JSF

CHECKED BY: JSF

ONE INCH
AT FULL SIZE, IF NOT ONE INCH, SCALE ACCORDINGLY

LAST UPDATED: 7/17/2025

SHEET NUMBER:


C-502

NOTES:
1. WATERMAN CR-101 OR FRESNO SERIES 3500 CONTINUOUS ACTING AIR VENT AND VACUUM RELIEF VALVE, OR EQUAL, FOR 2", 3", & 4" VALVE ASSEMBLIES UP TO 100 PSI.

AIR VALVE ASSEMBLY TABLE


PHASE	AIR VALVE ASSEMBLIES			BRANCH SADDLE	BALL VALVE			48" ADS BARREL	COMBINATION VALVE			VALVE TYPE (SEE NOTES)	DETAILS	NOTES
	STATION	NUMBER	DESCRIPTION		2"	3"	4"		2"	3"	4"			
CO-OP FARM IRRIGATION COMPANY	STA 1+93	CO-OP-01	COMBINATION AIR VALVE ASSEMBLY	24"x4"			1	1			1	1	(D3/C-503)	
	STA 13+35	CO-OP-02	COMBINATION AIR VALVE ASSEMBLY	24"x4"			1				1	1	(D1/C-503)	INSTALL AT PIPE GRADE BREAK NEXT TO FENCE LINE
	STA 30+15	CO-OP-03	COMBINATION AIR VALVE ASSEMBLY	24"x4"			1				1	1	(D1/C-503)	INSTALL AT PIPE GRADE BREAK NEXT TO FENCE LINE
	STA 43+88	CO-OP-04	COMBINATION AIR VALVE ASSEMBLY	24"x4"			1				1	1	(D1/C-503)	INSTALL NEXT TO FENCE
	STA 59+24	CO-OP-05	COMBINATION AIR VALVE ASSEMBLY	24"x4"			1				1	1	(D1/C-503)	INSTALL NEXT TO FENCE
	STA 73+63	CO-OP-06	COMBINATION AIR VALVE ASSEMBLY	20"x3"		1				1		1	(D1/C-503)	INSTALL NEXT TO FENCE
	STA 85+82	CO-OP-07	COMBINATION AIR VALVE ASSEMBLY	20"x3"		1				1		1	(D2/C-503)	INSTALL NEXT TO FENCE
	STA 98+32	CO-OP-08	COMBINATION AIR VALVE ASSEMBLY	20"x3"		1				1		1	(D2/C-503)	INSTALL NEXT TO FENCE
	STA 110+85	CO-OP-09	COMBINATION AIR VALVE ASSEMBLY	20"x3"		1				1		1	(D2/C-503)	INSTALL NEXT TO FENCE
	STA 123+36	CO-OP-10	COMBINATION AIR VALVE ASSEMBLY	20"x3"		1				1		1	(D2/C-503)	INSTALL NEXT TO FENCE
	STA 135+82	CO-OP-11	COMBINATION AIR VALVE ASSEMBLY	20"x3"		1				1		1	(D2/C-503)	INSTALL NEXT TO FENCE
HUNTSVILLE SOUTH BENCH CANAL COMPANY	STA 144+06	HSBCC-01	COMBINATION AIR VALVE ASSEMBLY	20"x2"	1				1			1	(D2/C-503)	INSTALL AT HIGH POINT IN PIPE
	STA 150+49	HSBCC-02	COMBINATION AIR VALVE ASSEMBLY	20"x2"	1			1	1			1	(D3/C-503) & (B1/C-510)	INSTALL AT HIGH POINT IN PIPE
	STA 163+92	HSBCC-03	COMBINATION AIR VALVE ASSEMBLY	20"x2"	1			1	1			1	(D3/C-503)	INSTALL NEXT TO FENCE
	STA 175+91	HSBCC-04	COMBINATION AIR VALVE ASSEMBLY	20"x2"	1			1	1			1	(D3/C-503)	
	STA 187+90	HSBCC-05	COMBINATION AIR VALVE ASSEMBLY	(2) 20"x2"	2				2			1	(D4/C-509)	INSTALL ONE AIR VALVE ASSEMBLY UPSTREAM & DOWNSTREAM OF VALVE
	STA 198+49	HSBCC-06	COMBINATION AIR VALVE ASSEMBLY	20"x2"	1			1	1			1	(D3/C-503)	
	STA 209+48	HSBCC-07	COMBINATION AIR VALVE ASSEMBLY	20"x2"	1			1	1			1	(D3/C-503)	
	STA 222+92	HSBCC-08	COMBINATION AIR VALVE ASSEMBLY	20"x2"	1			1	1			1	(D3/C-503)	INSTALL NEXT TO FENCE
	STA 241+67	HSBCC-09	COMBINATION AIR VALVE ASSEMBLY	(2) 20"x2"	2				2			1	(D4/C-509)	INSTALL ONE AIR VALVE ASSEMBLY UPSTREAM & DOWNSTREAM OF VALVE
	STA 255+84	HSBCC-10	COMBINATION AIR VALVE ASSEMBLY	20"x2"	1			1	1			1	(D3/C-503)	
	STA 273+91	HSBCC-11	COMBINATION AIR VALVE ASSEMBLY	20"x2"	1			1	1			1	(D3/C-503) & (B3/C-510)	
	STA 276+42	HSBCC-12	COMBINATION AIR VALVE ASSEMBLY	(2) 20"x2"	2				2			1	(D4/C-509) & (D1/C-510)	INSTALL ONE AIR VALVE ASSEMBLY UPSTREAM & DOWNSTREAM OF VALVE
	STA 293+67	HSBCC-13	COMBINATION AIR VALVE ASSEMBLY	20"x2"	1			1	1			1	(D3/C-503)	
	STA 302+82	HSBCC-14	COMBINATION AIR VALVE ASSEMBLY	20"x2"	1			1	1			1	(D3/C-503)	INSTALL AT HIGH POINT ON EXISTING PIPELINE
	STA 320+99	HSBCC-15	COMBINATION AIR VALVE ASSEMBLY	(2) 20"x2"	2				2			1	(D4/C-509) & (B1/C-511)	INSTALL ONE AIR VALVE ASSEMBLY UPSTREAM & DOWNSTREAM OF VALVE
	STA 323+06	HSBCC-16	COMBINATION AIR VALVE ASSEMBLY	20"x2"	1			1	1			1	(D3/C-503)	INSTALL AT HIGH POINT IN PIPE
	STA 326+86	HSBCC-17	COMBINATION AIR VALVE ASSEMBLY	20"x2"	1			1	1			1	(D3/C-503)	INSTALL AT HIGH POINT IN PIPE

B1 MAIN LINE AIR VALVE ASSEMBLY TABLE
SCALE: 1"=1'-0"

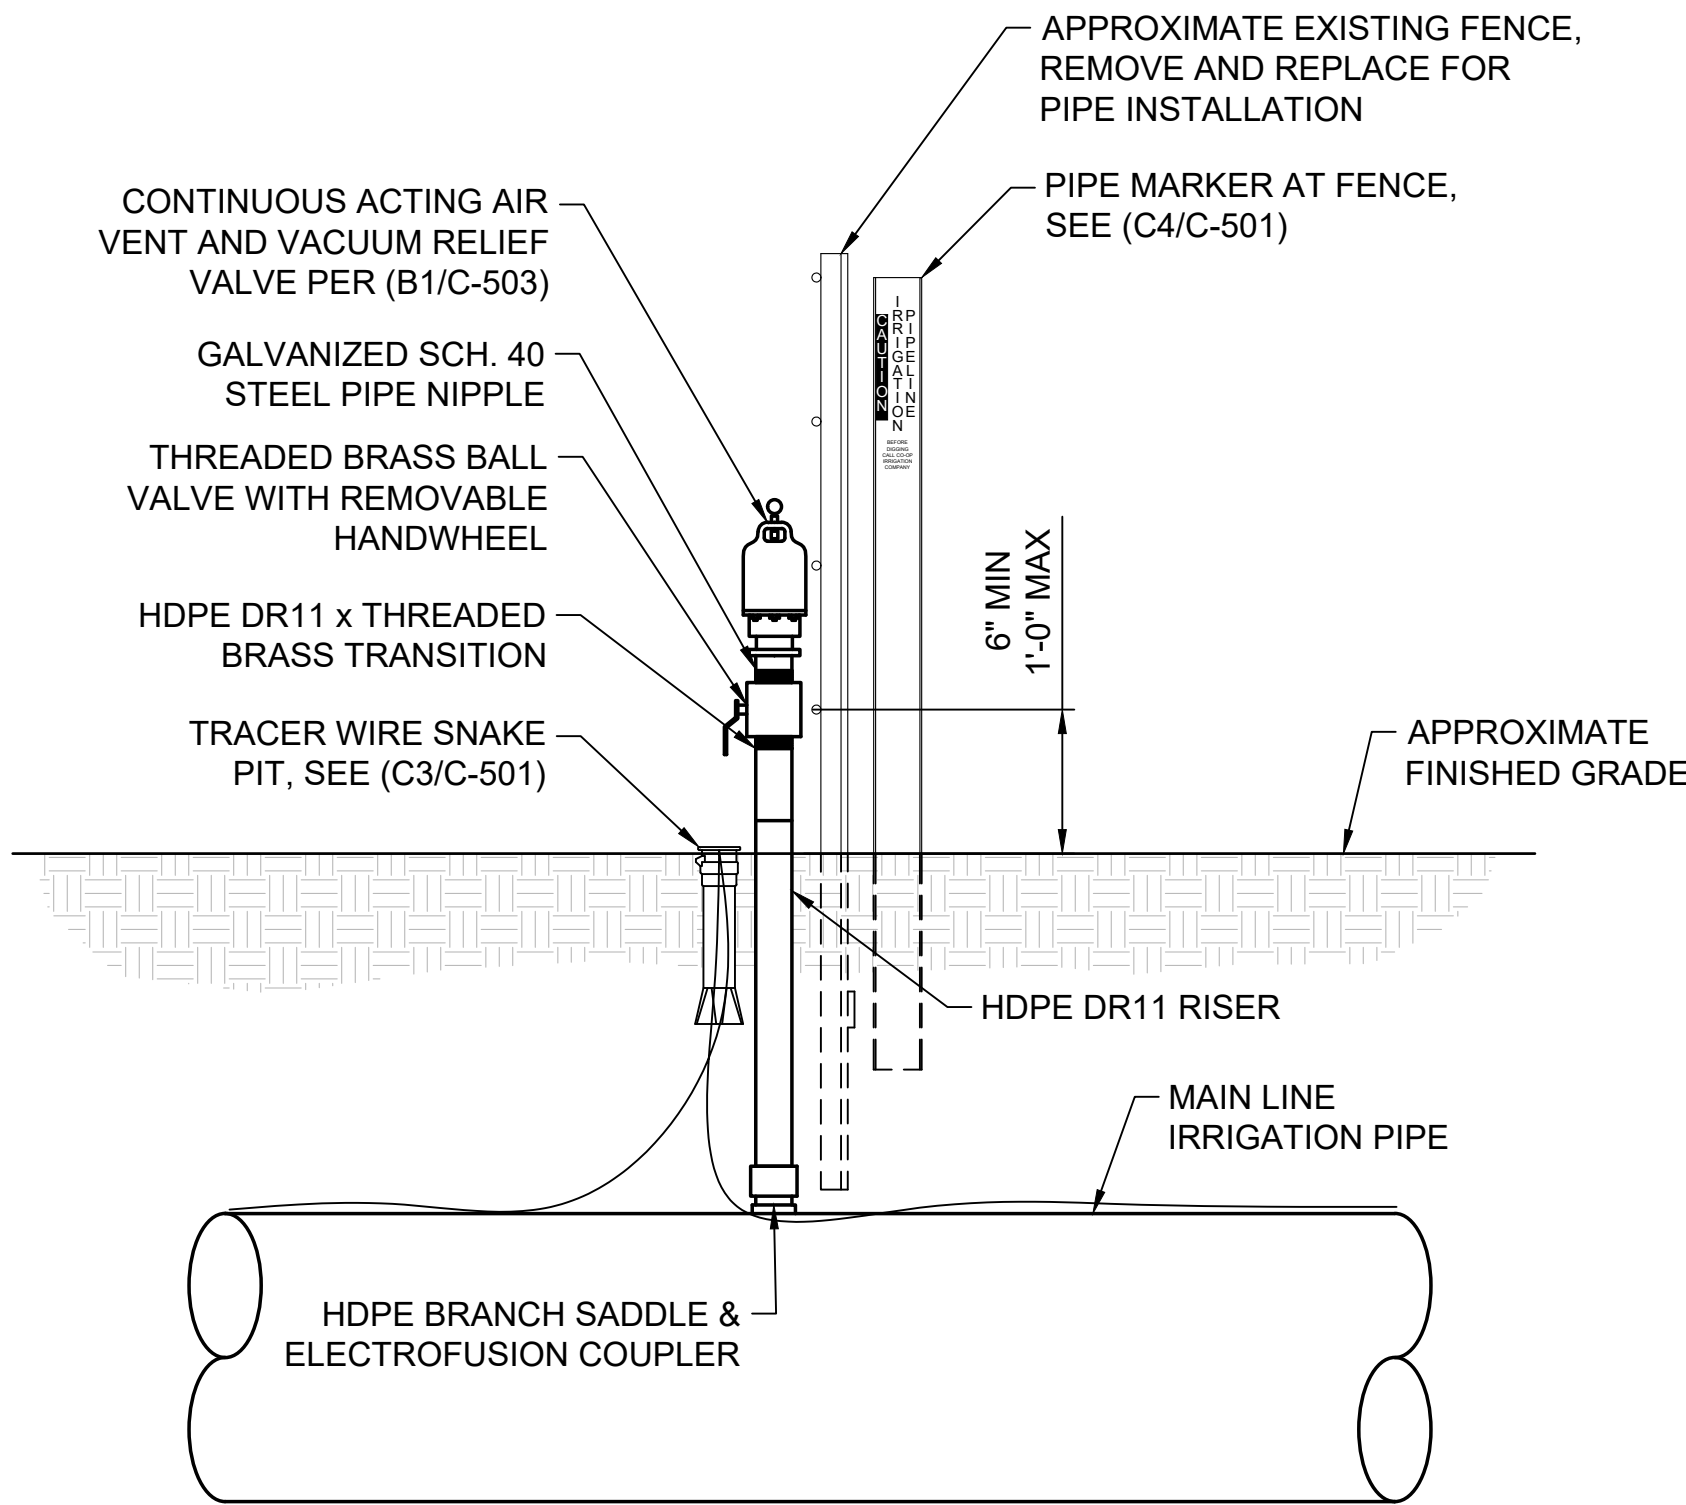

NOTES:
1. LEAVE BALL VALVE IN OPEN POSITION AFTER INSTALLATION.
2. RISER SHALL BE INSTALLED PLUMB.
3. TRACER WIRE AND SNAKE PIT ARE NOT REQUIRED AT HSBCC AIR VALVE ASSEMBLIES.


D1 MAIN LINE AIR VENT AT PERPENDICULAR FENCE CROSSING
SCALE: 3/4"=1'-0"

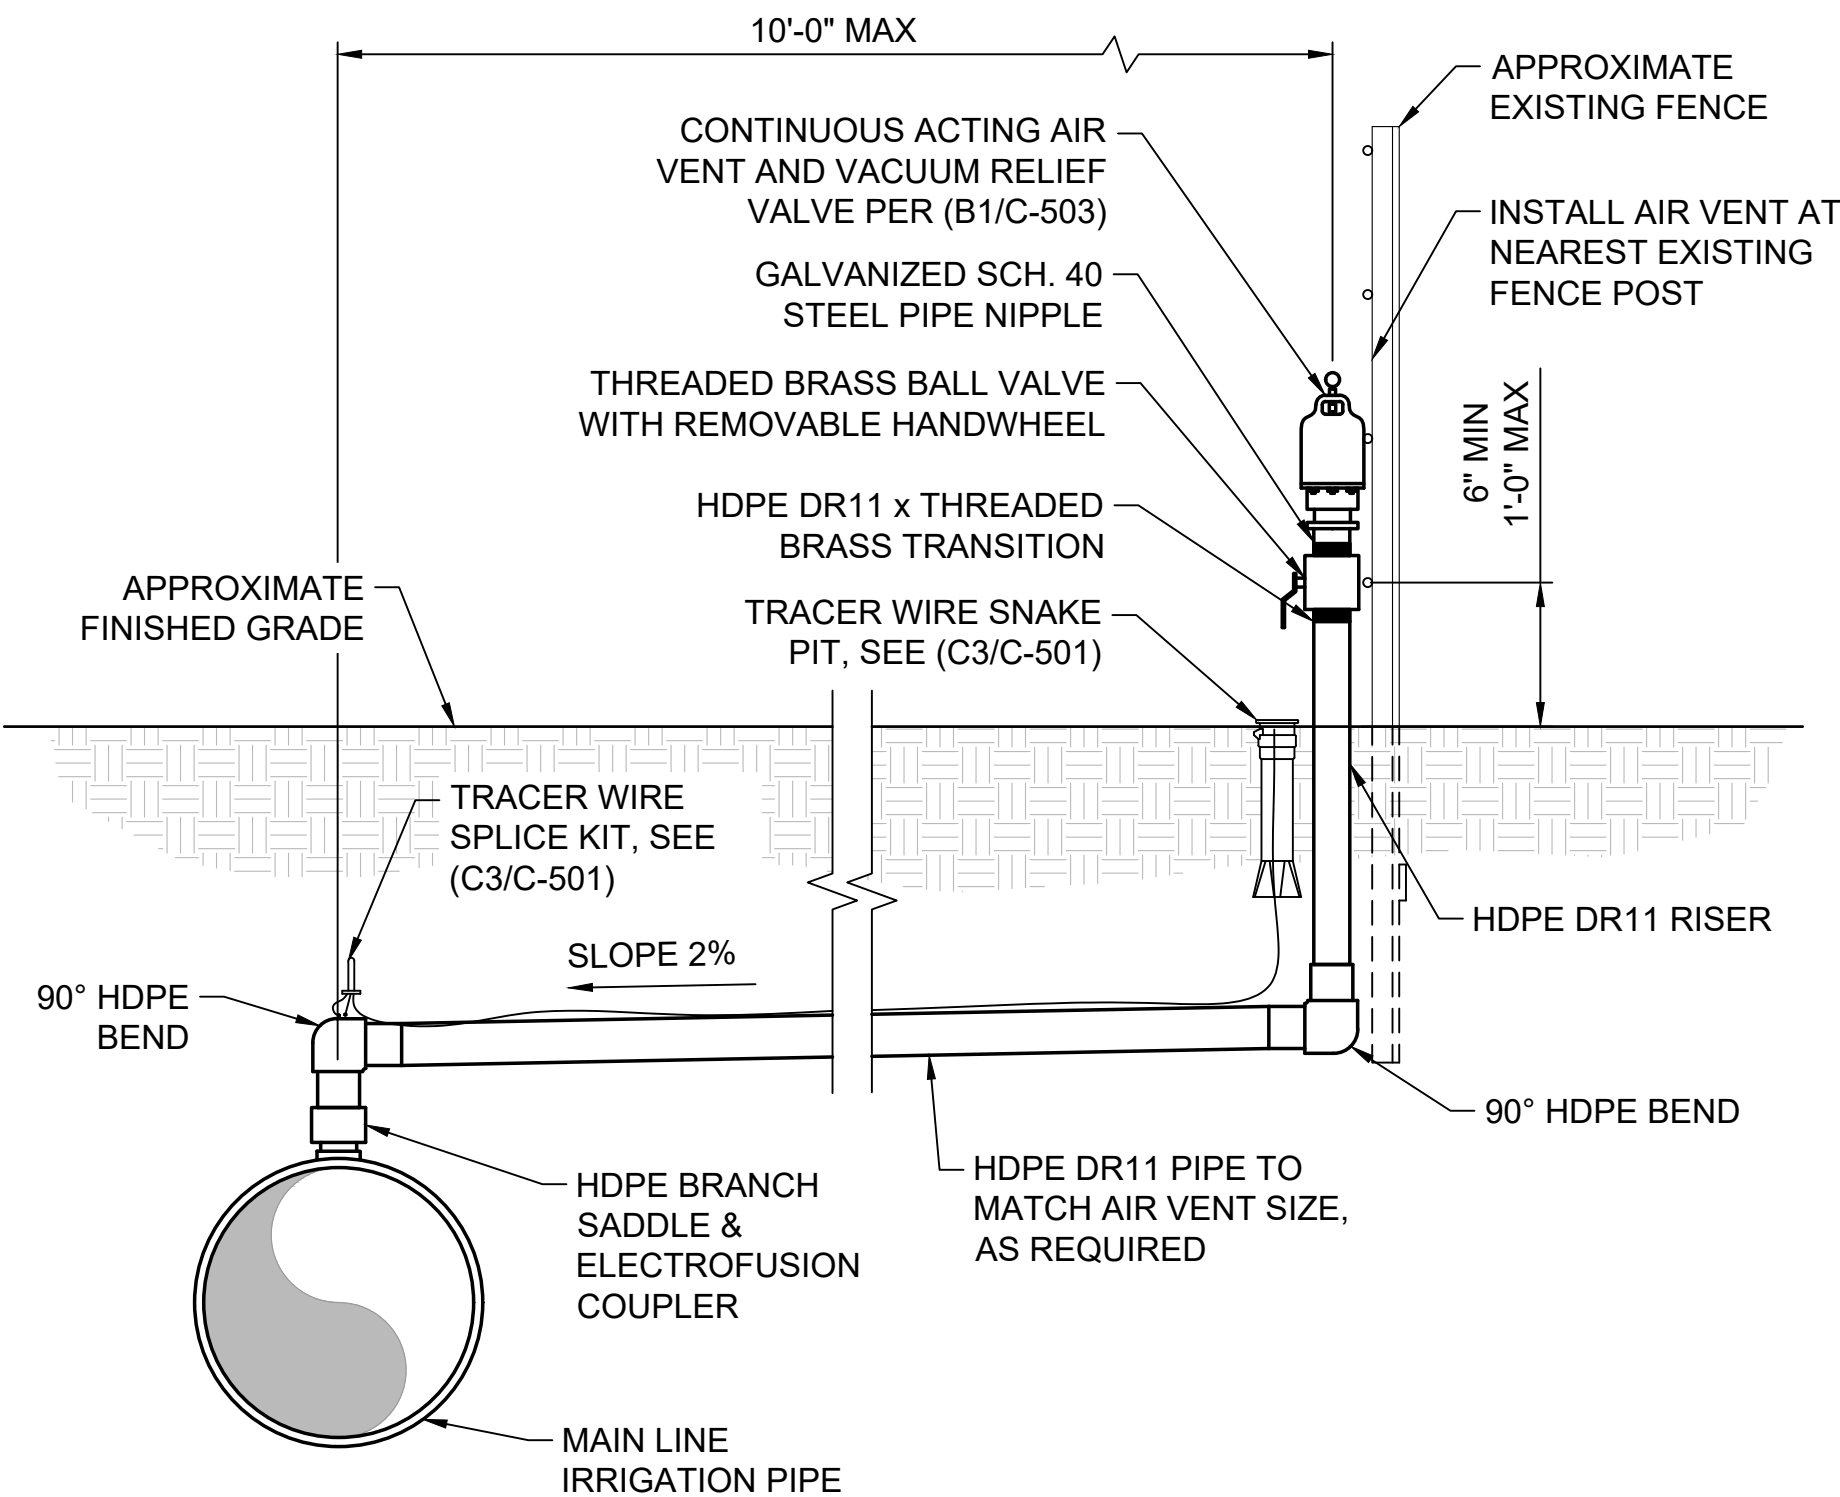

NOTES:
1. LEAVE BALL VALVE IN OPEN POSITION AFTER INSTALLATION.
2. RISER SHALL BE INSTALLED PLUMB.
3. TRACER WIRE AND SNAKE PIT ARE NOT REQUIRED AT HSBCC AIR VALVE ASSEMBLIES.

D2 MAIN LINE AIR VENT PARALLEL TO EXISTING FENCE
SCALE: 3/4"=1'-0"

NOTES:
1. LEAVE BALL VALVE IN OPEN POSITION AFTER INSTALLATION.
2. RISER SHALL BE INSTALLED PLUMB.
3. TRACER WIRE AND SNAKE PIT ARE NOT REQUIRED AT HSBCC AIR VALVE ASSEMBLIES.

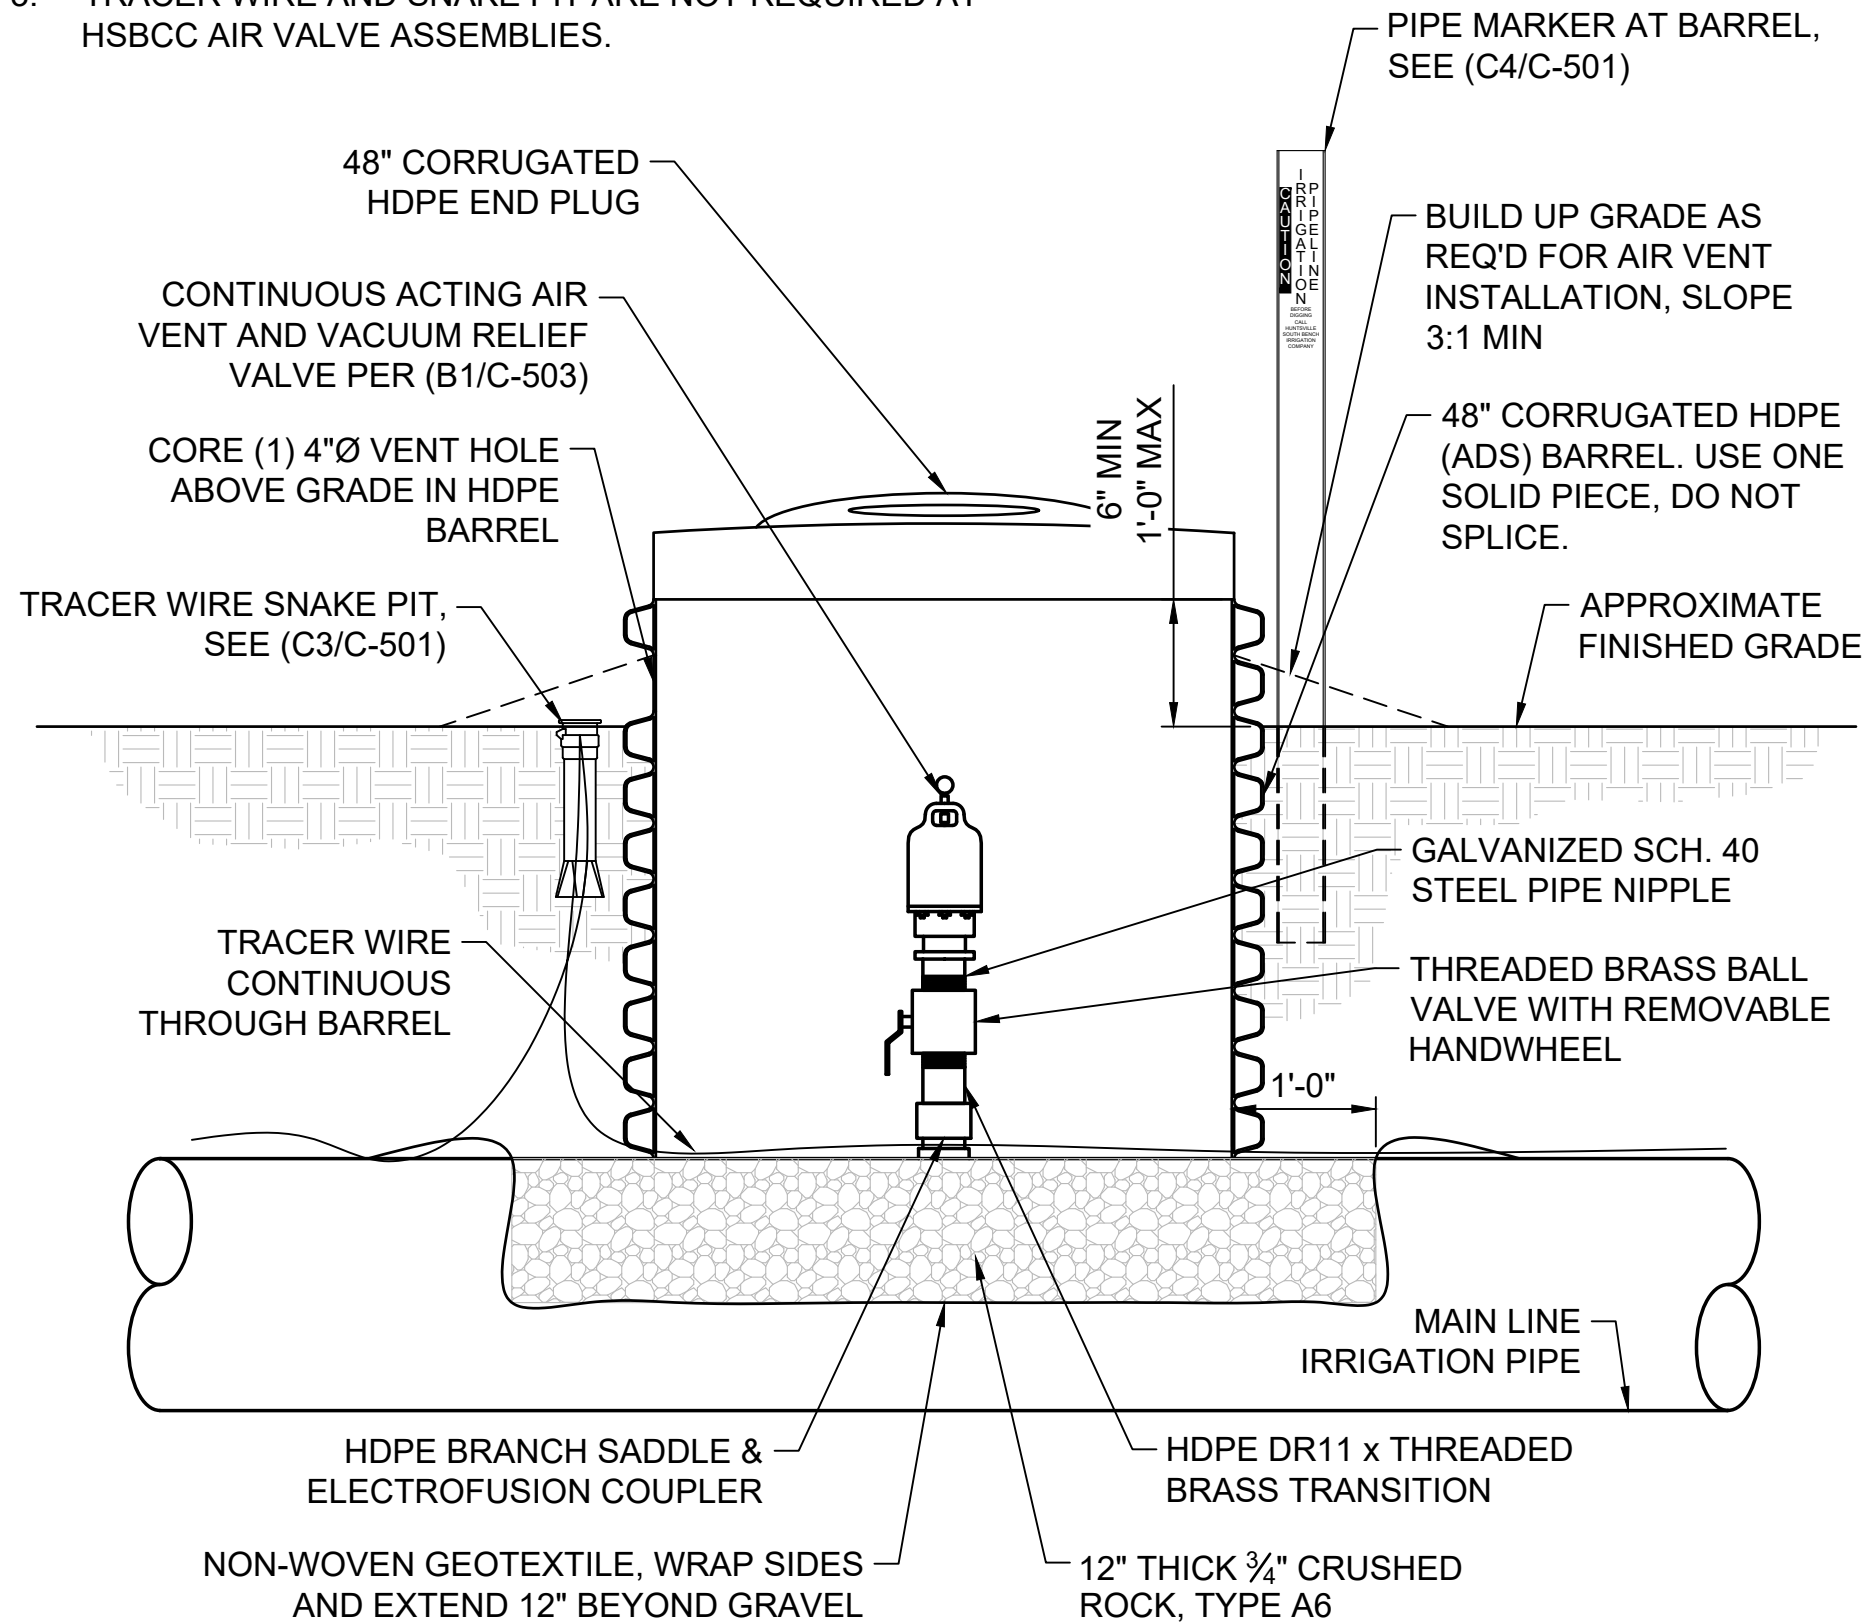

D3 MAIN LINE AIR VENT - BURIED CONDITION
SCALE: 3/4"=1'-0"



J-U-B ENGINEERS, INC.

J-U-B ENGINEERS, INC.

466 North 900 West
Kaysville, UT 84037

Phone: 801.547.0393
www.jub.com

BID SET



JUB SHALL RETAIN ALL COMMON LAW, STATUTORY, COPYRIGHT AND OTHER RIGHTS IN THIS DESIGN. NO PART OF THIS DESIGN SHALL BE REPRODUCED OR TRANSMITTED IN ANY FORM OR BY ANY MEANS, ELECTRONIC OR MECHANICAL, WITHOUT THE WRITTEN CONSENT OF JUB. ANY REUSE WITHOUT WRITTEN CONSENT BY JUB WILL BE AT CLIENT'S SOLE RISK AND WITHOUT LIABILITY OR LEGAL EXPOSURE TO JUB.



NO.	REVISION	DESCRIPTION	BY	DATE




CO-OP/HSBCC CANAL PRESSURIZATION PROJECT
CO-OP & HSBCC

AIR VALVE ASSEMBLY DETAILS

FILE: 55-22-047_C-801X
JUB PROJ. #: 55-22-047
DRAWN BY: JAS
DESIGN BY: JSF
CHECKED BY: JSF
AT FULL SIZE, IF NOT ONE INCH, SCALE ACCORDINGLY
LAST UPDATED: 7/17/2025
SHEET NUMBER:

C-503

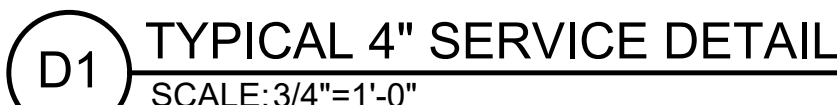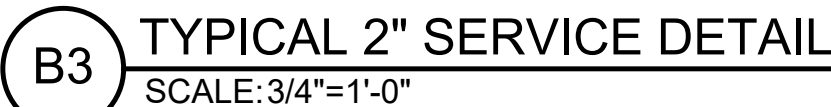

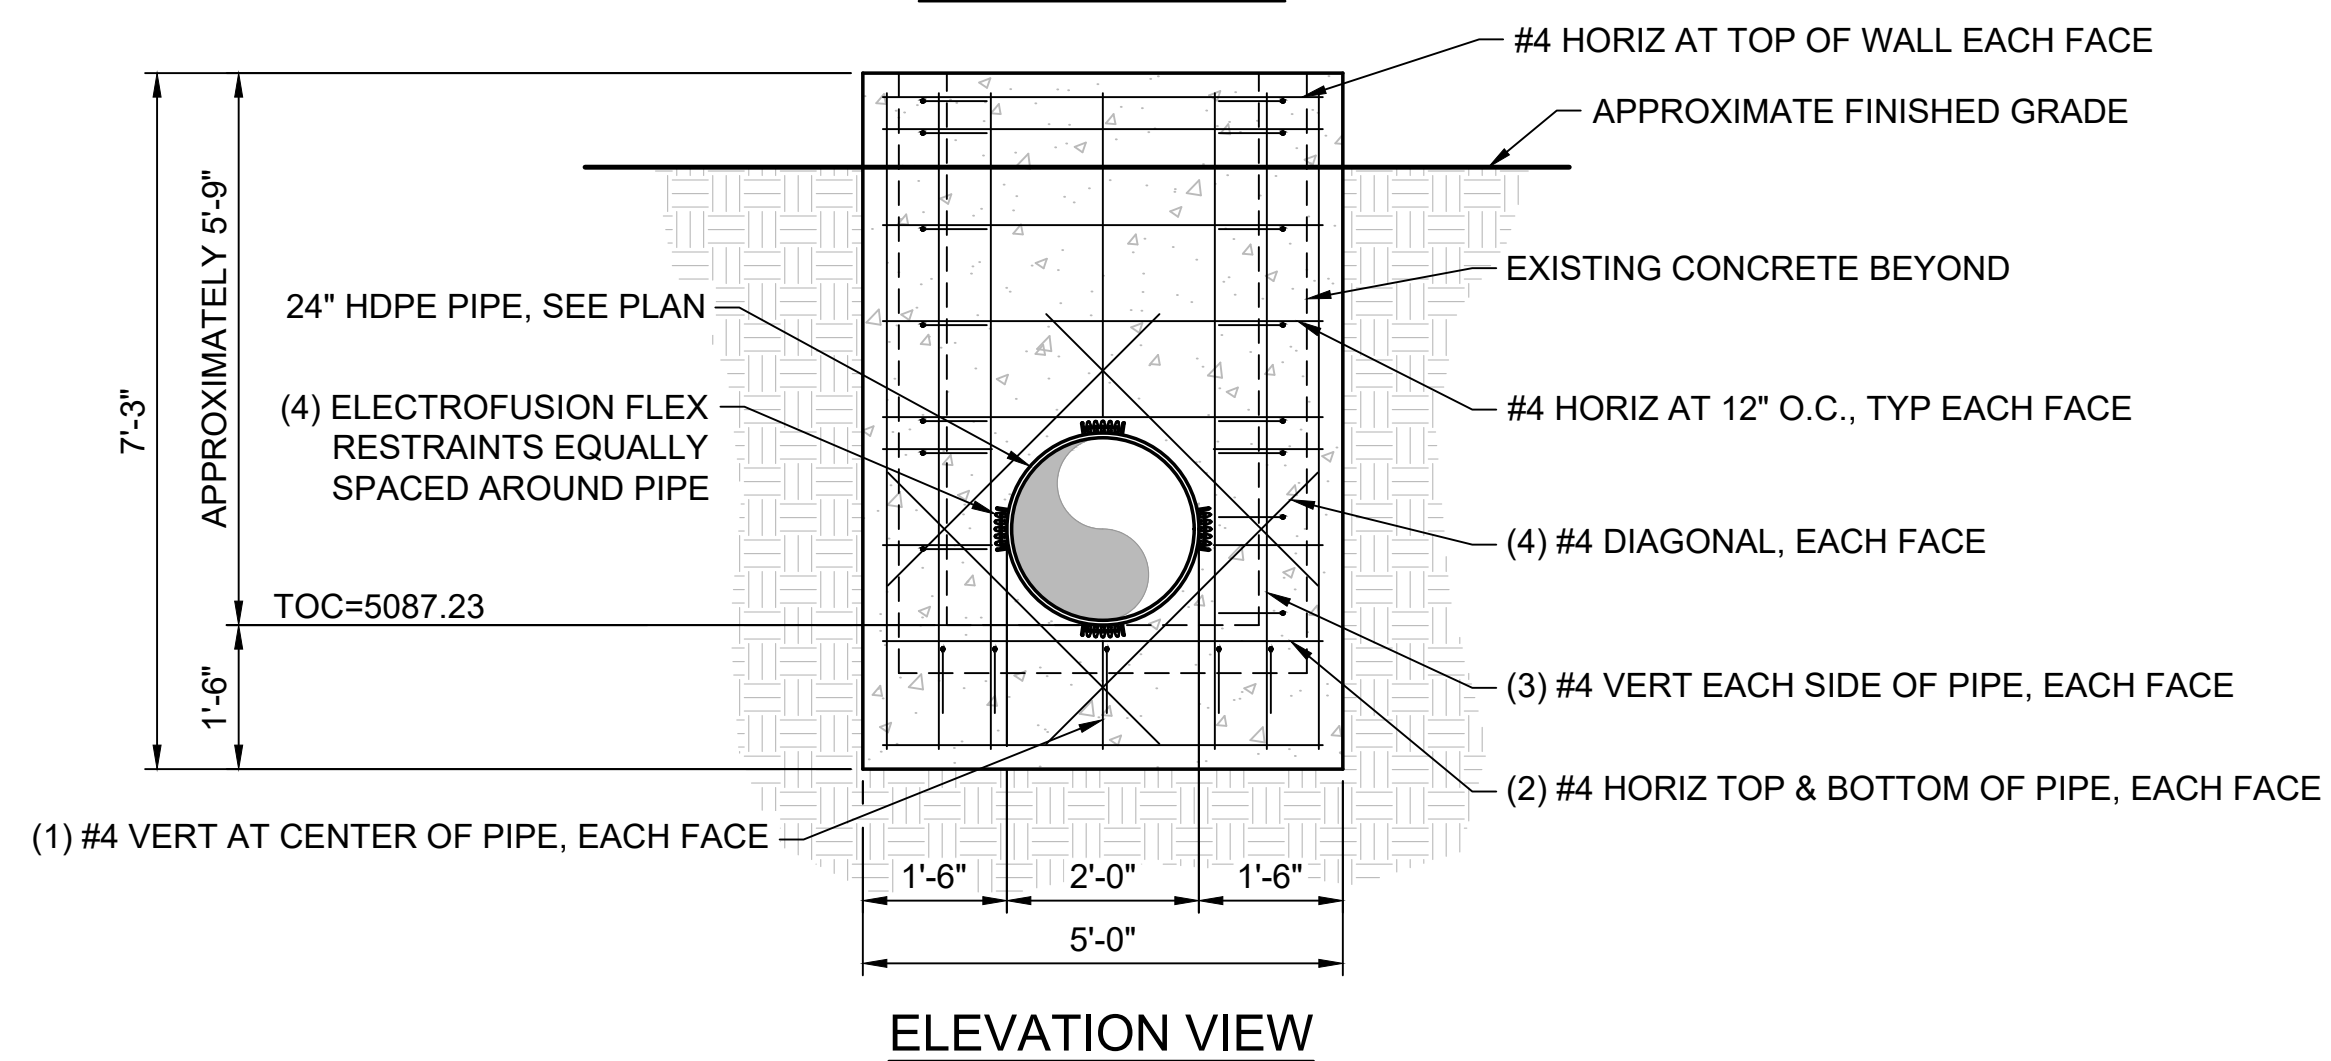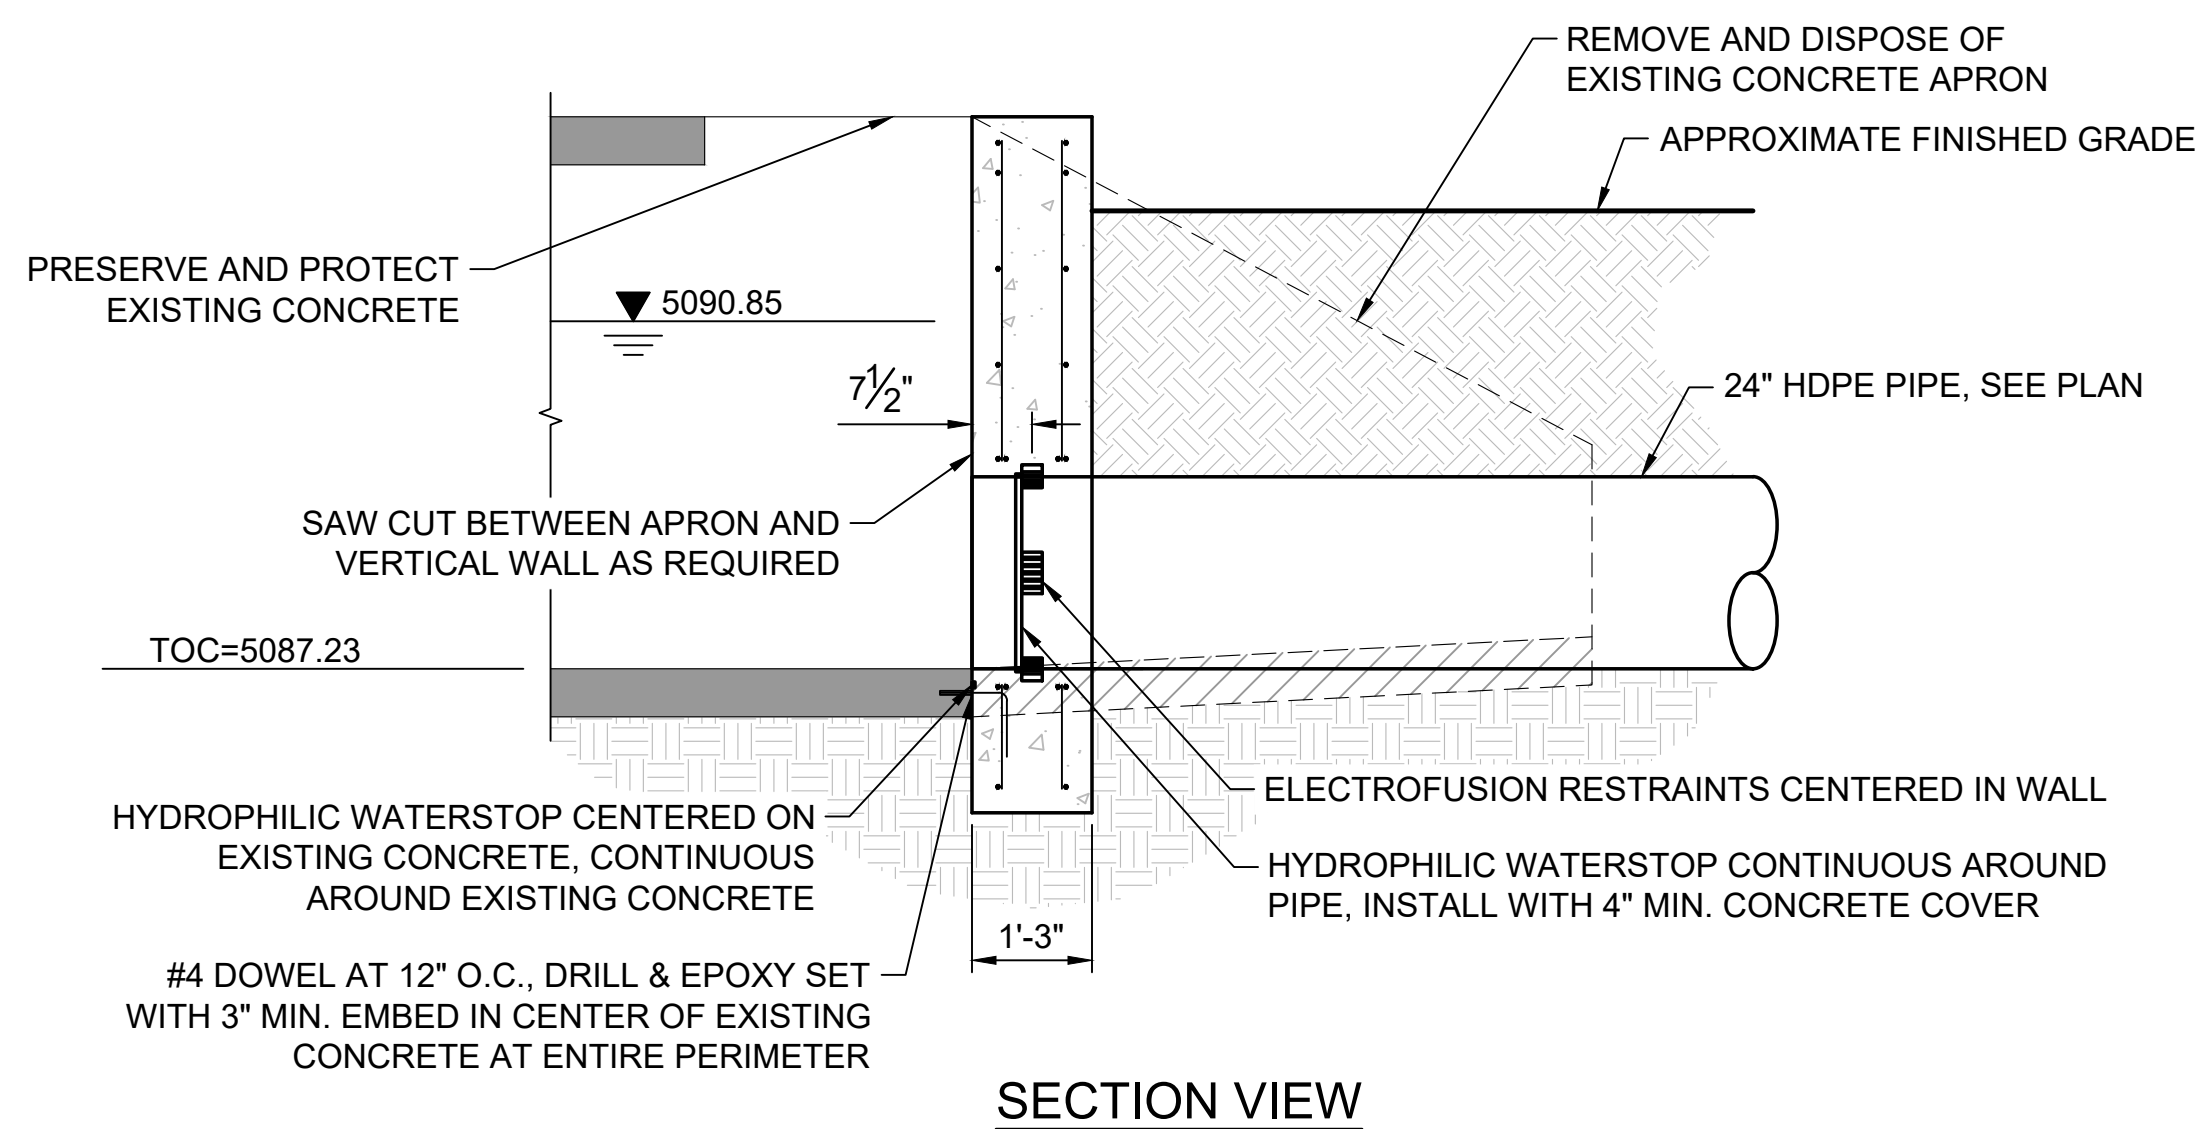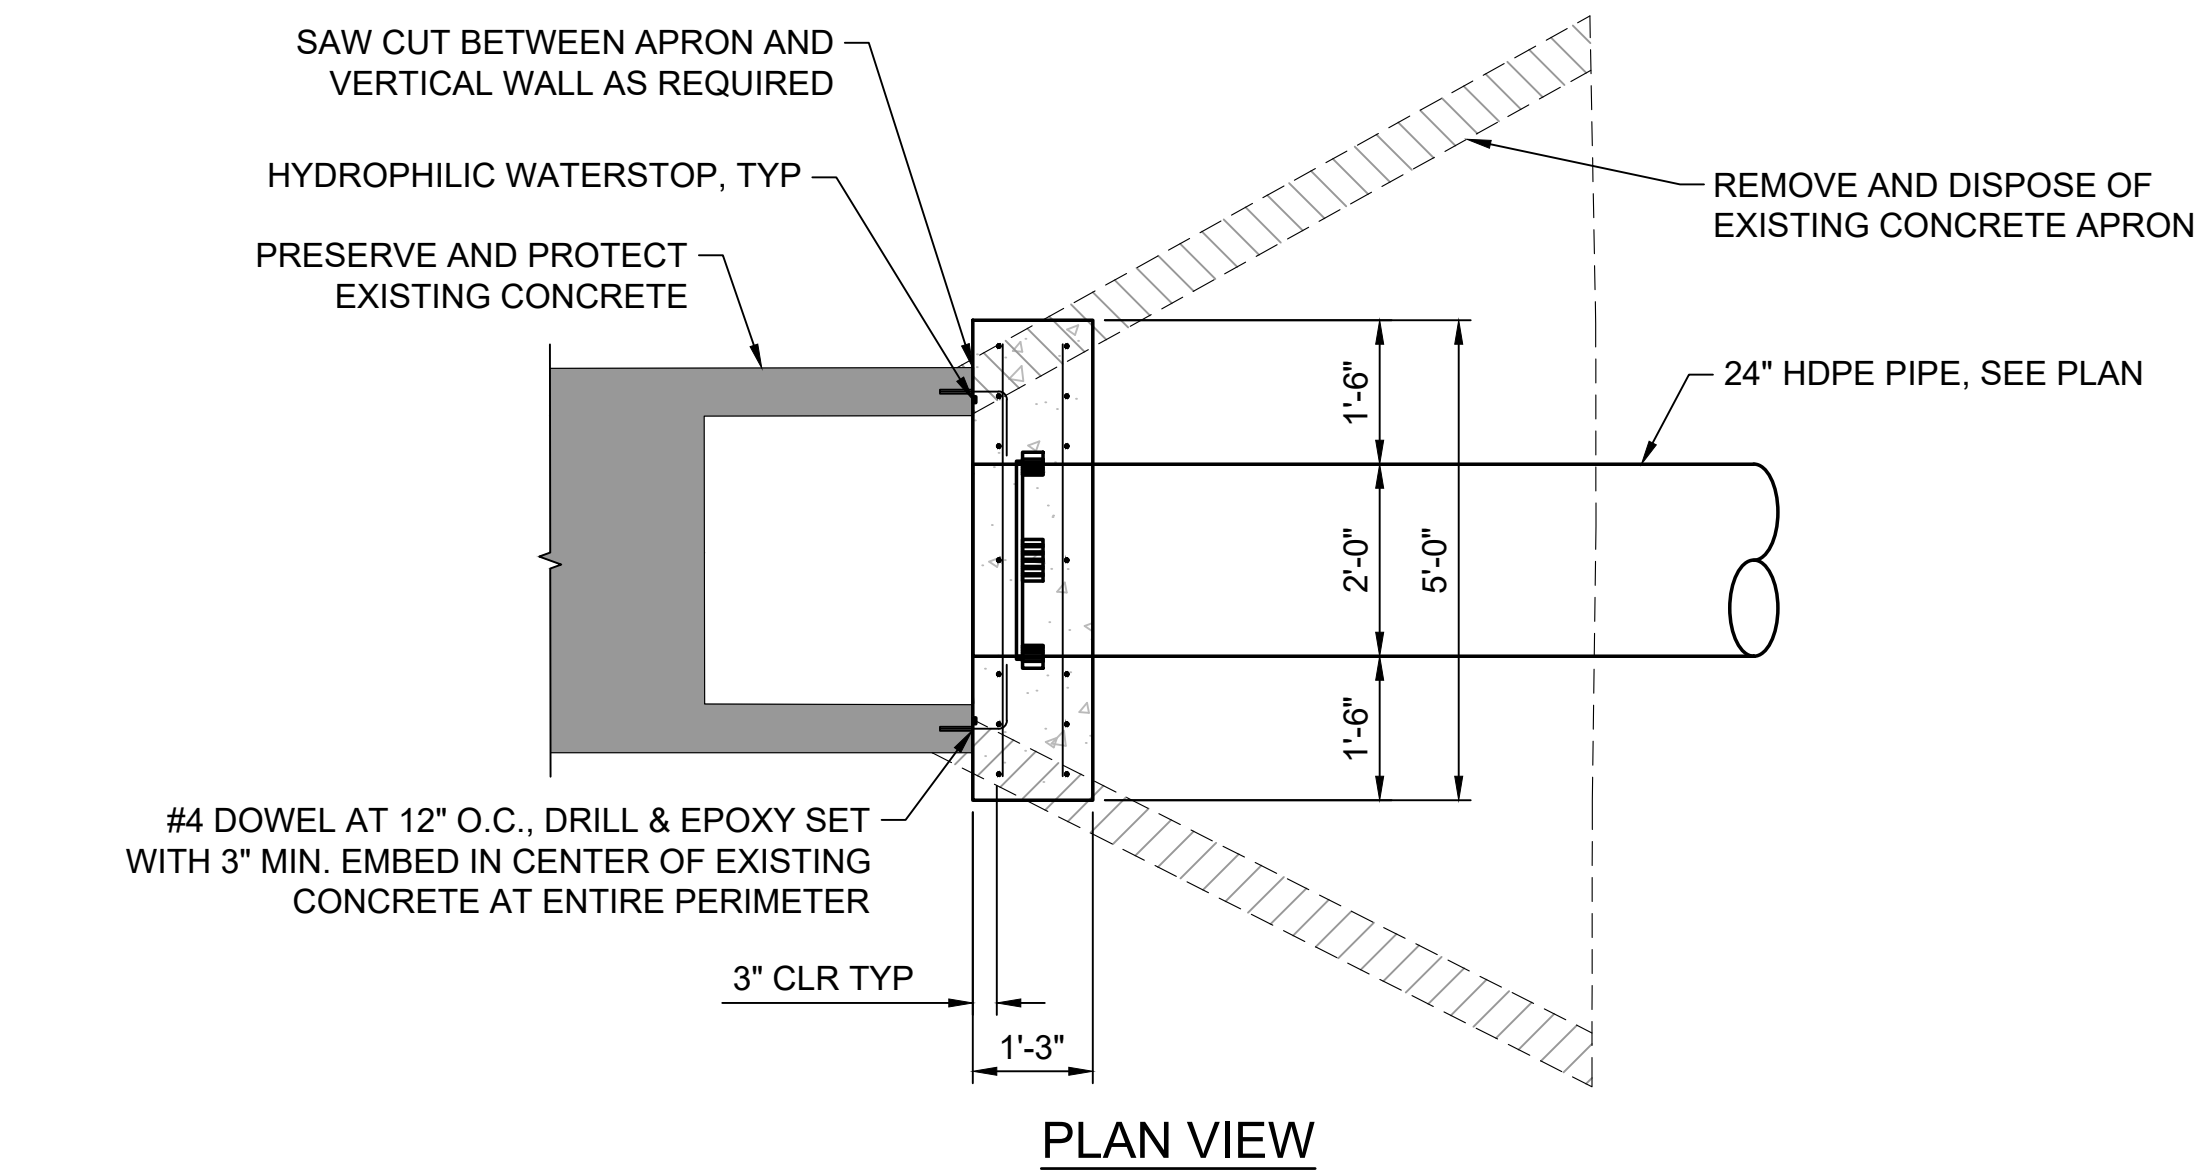


NOTES:

1. CONCRETE: $f_c=4,500\text{psi}$ AT 28-DAY STRENGTH, ABSOLUTE WATER-CEMENT RATIO BY WEIGHT = 0.45, AIR CONTENT = 6% ($\pm 1.5\%$).
2. REINFORCING STEEL: REINFORCING STEEL SHALL CONFORM TO ASTM A615, GRADE 60.
3. EPOXY SET REBAR: REINFORCING STEEL SHALL BE SET IN PLACE UTILIZING THE HIT-RE 500 V3 HIGH STRENGTH EPOXY SYSTEM; SIZE AND EMBEDMENT AS NOTED ON THE DRAWINGS, INSTALLED PER THE MANUFACTURE'S RECOMMENDATIONS; OR AN APPROVED EQUAL.
4. HYDROPHILIC WATERSTOP: HYDROPHILIC WATERSTOP SHALL BE SIKAHYDROTITE MODEL CJ-1020-2K WITH SIKALEAKMAST LV-Z ADHESIVE AND SEALANT, INSTALLED PER MANUFACTURER'S RECOMMENDATIONS; OR AN APPROVED EQUAL.

D1) HDPE TO EXISTING DIVERSION STRUCTURE
SCALE: 1/2"=1'-0"


- NOTES:

1. INSTALL STEM EXTENSION PLUMB.
2. VERIFY OPERATION OF VALVE AFTER FINAL BACKFILL.
3. LEAVE BUTTERFLY VALVE IN CLOSED POSITION AFTER INSTALLATION.
4. WRAP FLANGES AND GREASED BOLTS IN POLYWRAP.

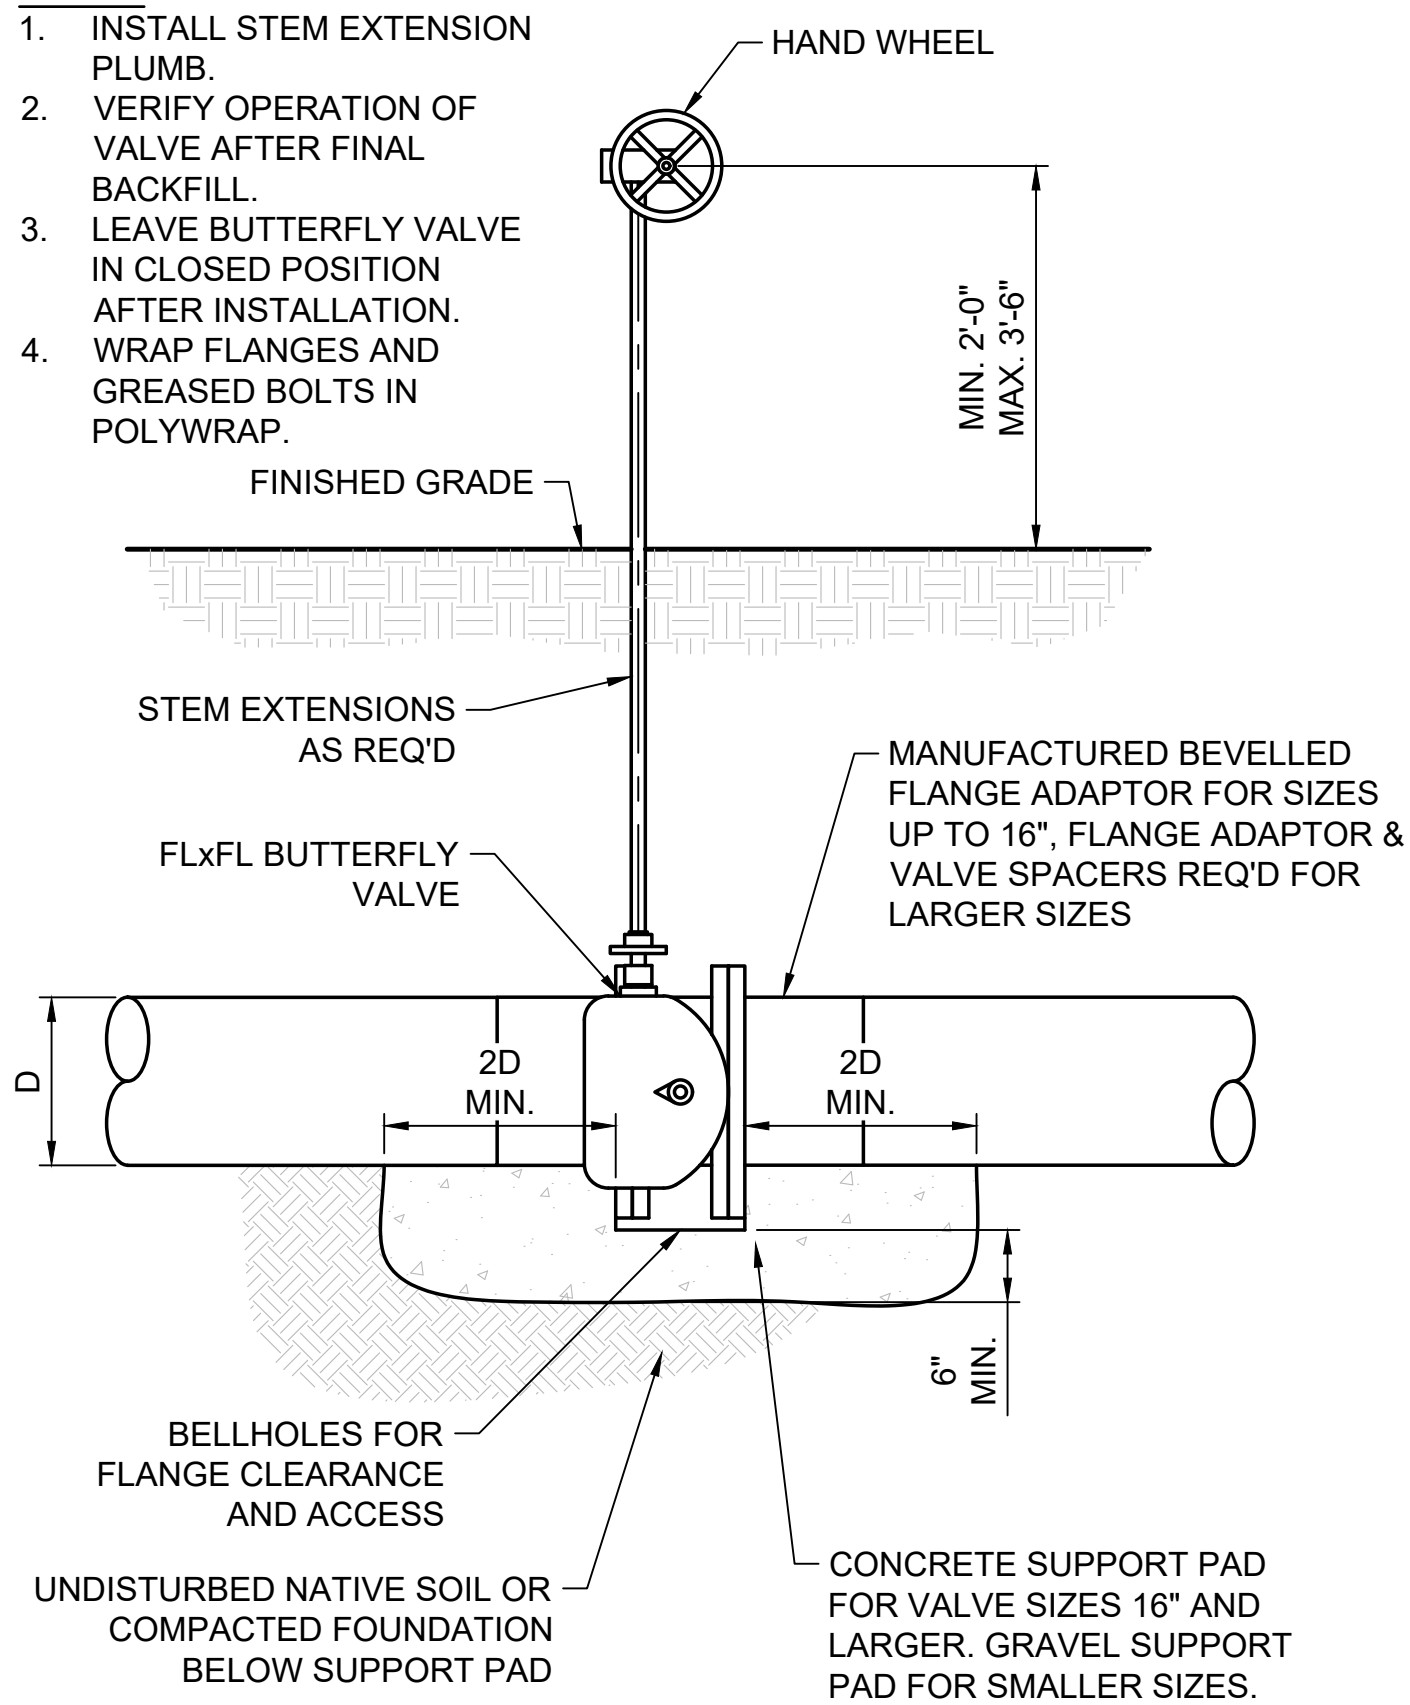



- NOTES:

1. INSTALL VALVE BOX PLUMB WITH GATE VALVE.
2. PROTECT VALVE BOX POSITION DURING BACKFILLING.
3. VERIFY OPERATION OF VALVE AFTER FINAL BACKFILL.
4. LEAVE DRAIN VALVE IN CLOSED POSITION AFTER INSTALLATION.

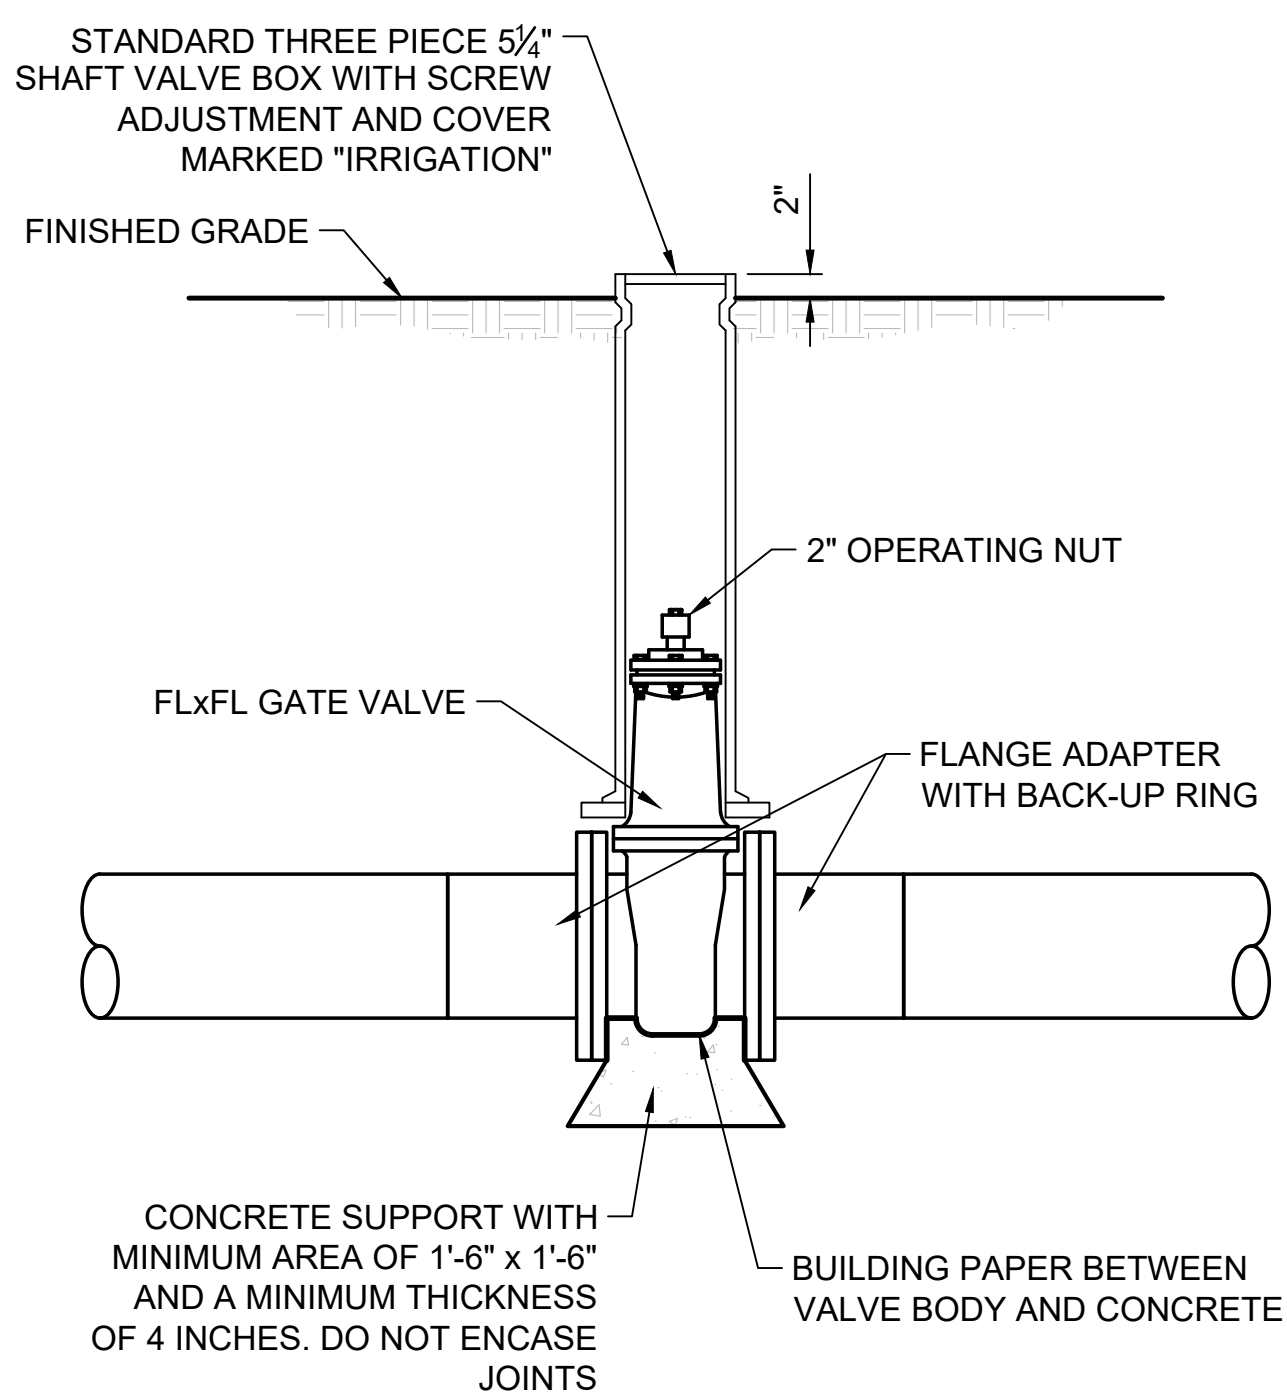

- NOTES:

1. INSTALL VALVE BOX PLUMB WITH VALVE.
2. PROTECT VALVE BOX POSITION DURING BACKFILLING.
3. VERIFY OPERATION OF VALVE AFTER FINAL BACKFILL.
4. LEAVE BUTTERFLY VALVE IN OPEN POSITION AFTER INSTALLATION.
5. WRAP FLANGES AND GREASED BOLTS IN POLYWRAP.

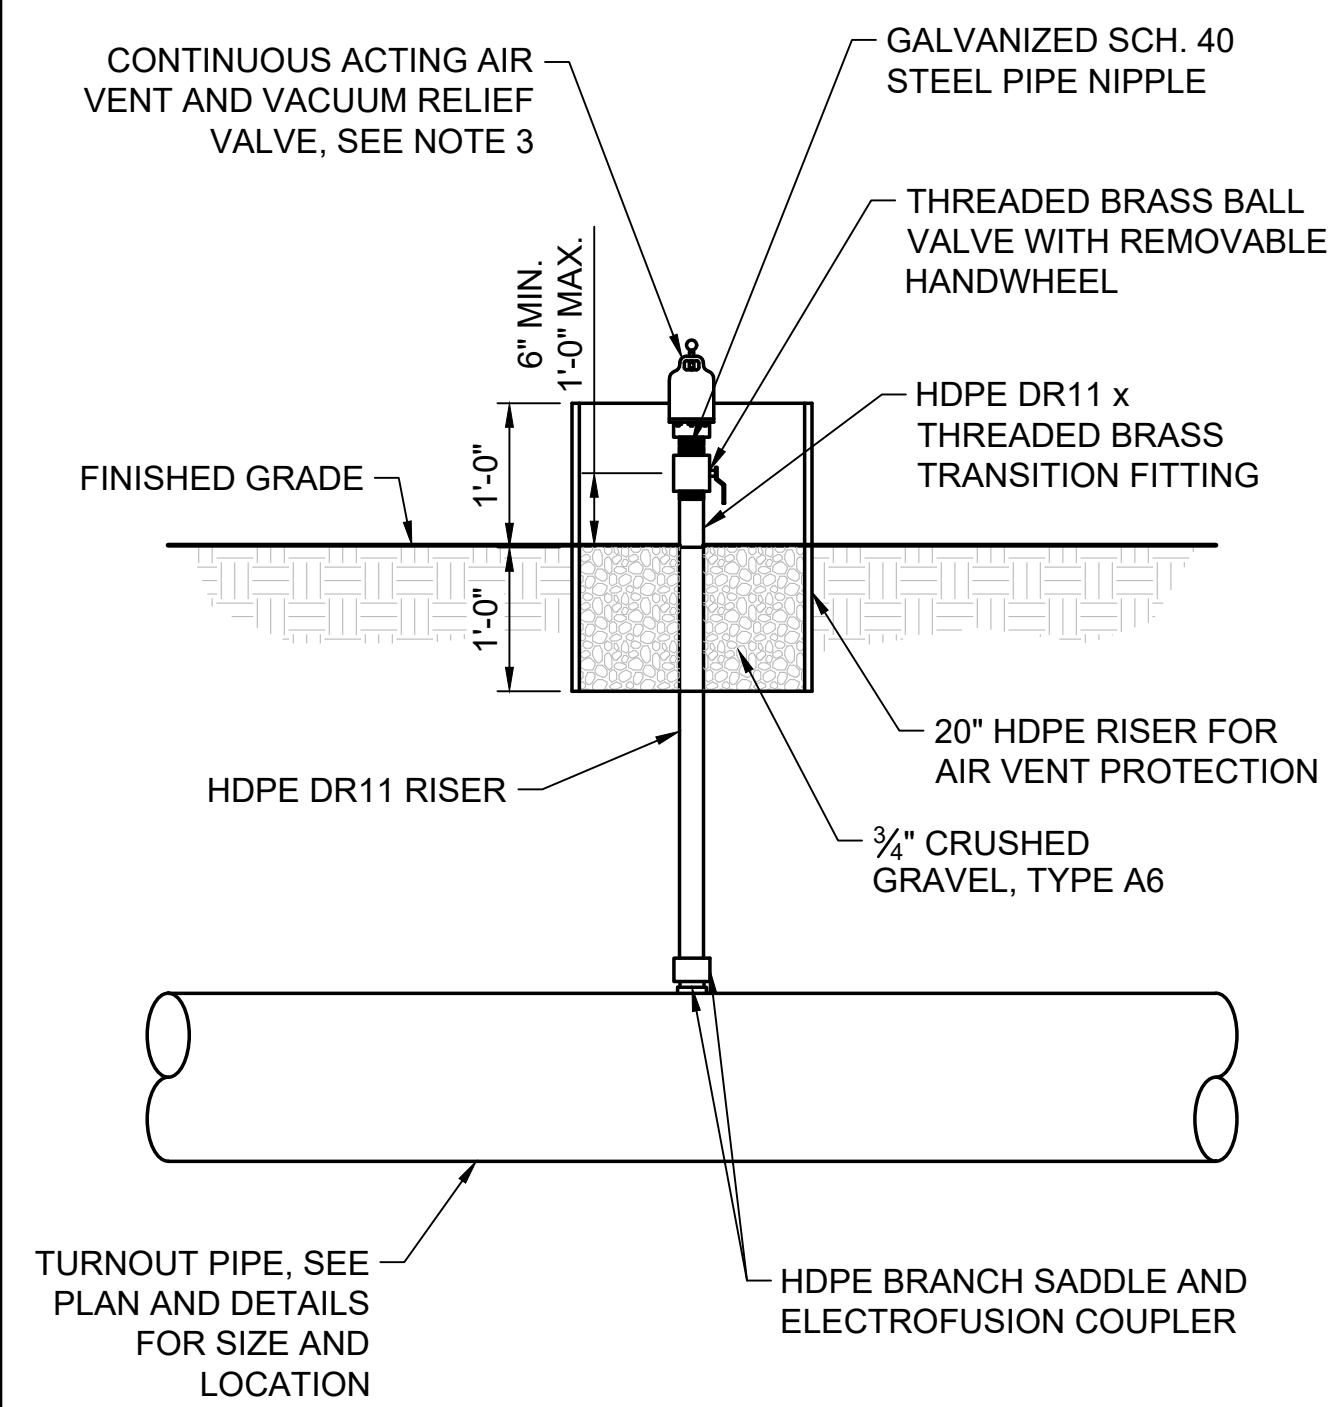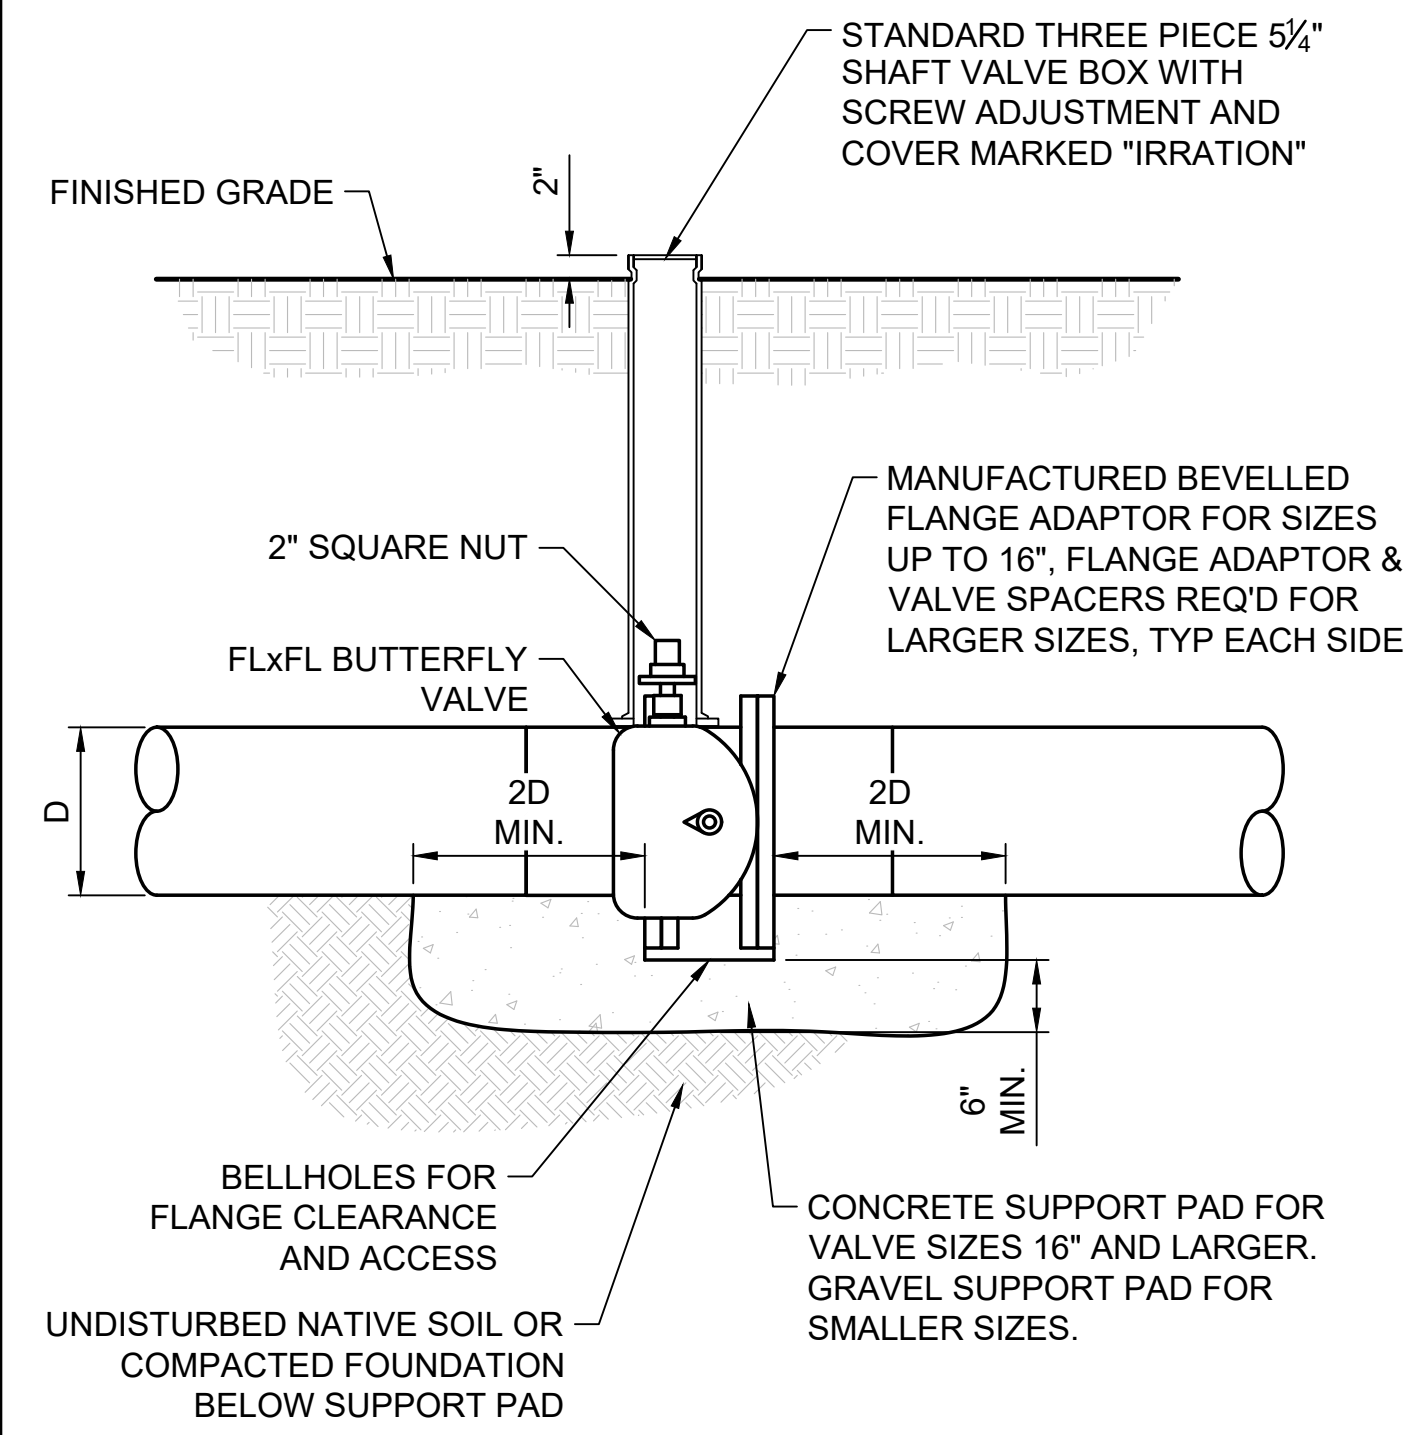

- NOTES:

1. RISERS SHALL BE INSTALLED PLUMB.
2. LEAVE VALVE OPEN AFTER INSTALLATION.
3. WATERMAN CR-101 OR FRESNO SERIES 3500 CONTINUOUS ACTING AIR VENT AND VACUUM RELIEF VALVE, OR EQUAL, FOR 2" VALVE ASSEMBLIES UP TO 100 PSI. FRESNO SERIES 3500 CONTINUOUS ACTING AIR VENT AND VACUUM RELIEF VALVE, OR EQUAL, FOR 2" VALVE ASSEMBLIES UP TO 150 PSI.



OTHER RESERVED RIGHTS OF THESE DRAWINGS, AND THE SAME SHALL NOT BE REUSED WITHOUT J-U-B'S PRIOR WRITTEN CONSENT. ANY REUSE WITHOUT WRITTEN CONSENT BY J-U-B WILL BE AT CLIENT'S SOLE RISK AND WITHOUT LIABILITY OR LEGAL EXPOSURE TO J-U-B.

[illegible]

CO-OP & HSBCC

HDPE SPLICE DETAILS

55-22-047_C-501X

PROJ. # :55-22-047

OWN BY: JAS

CKED BY: JSF

ONE INCH


AT FULL SIZE, IF NOT ONE

INCH. SCALE ACCORDING TO
UPDATED: 7/17/2025


FEET NUMBER:

LET NUMBER.

C-507

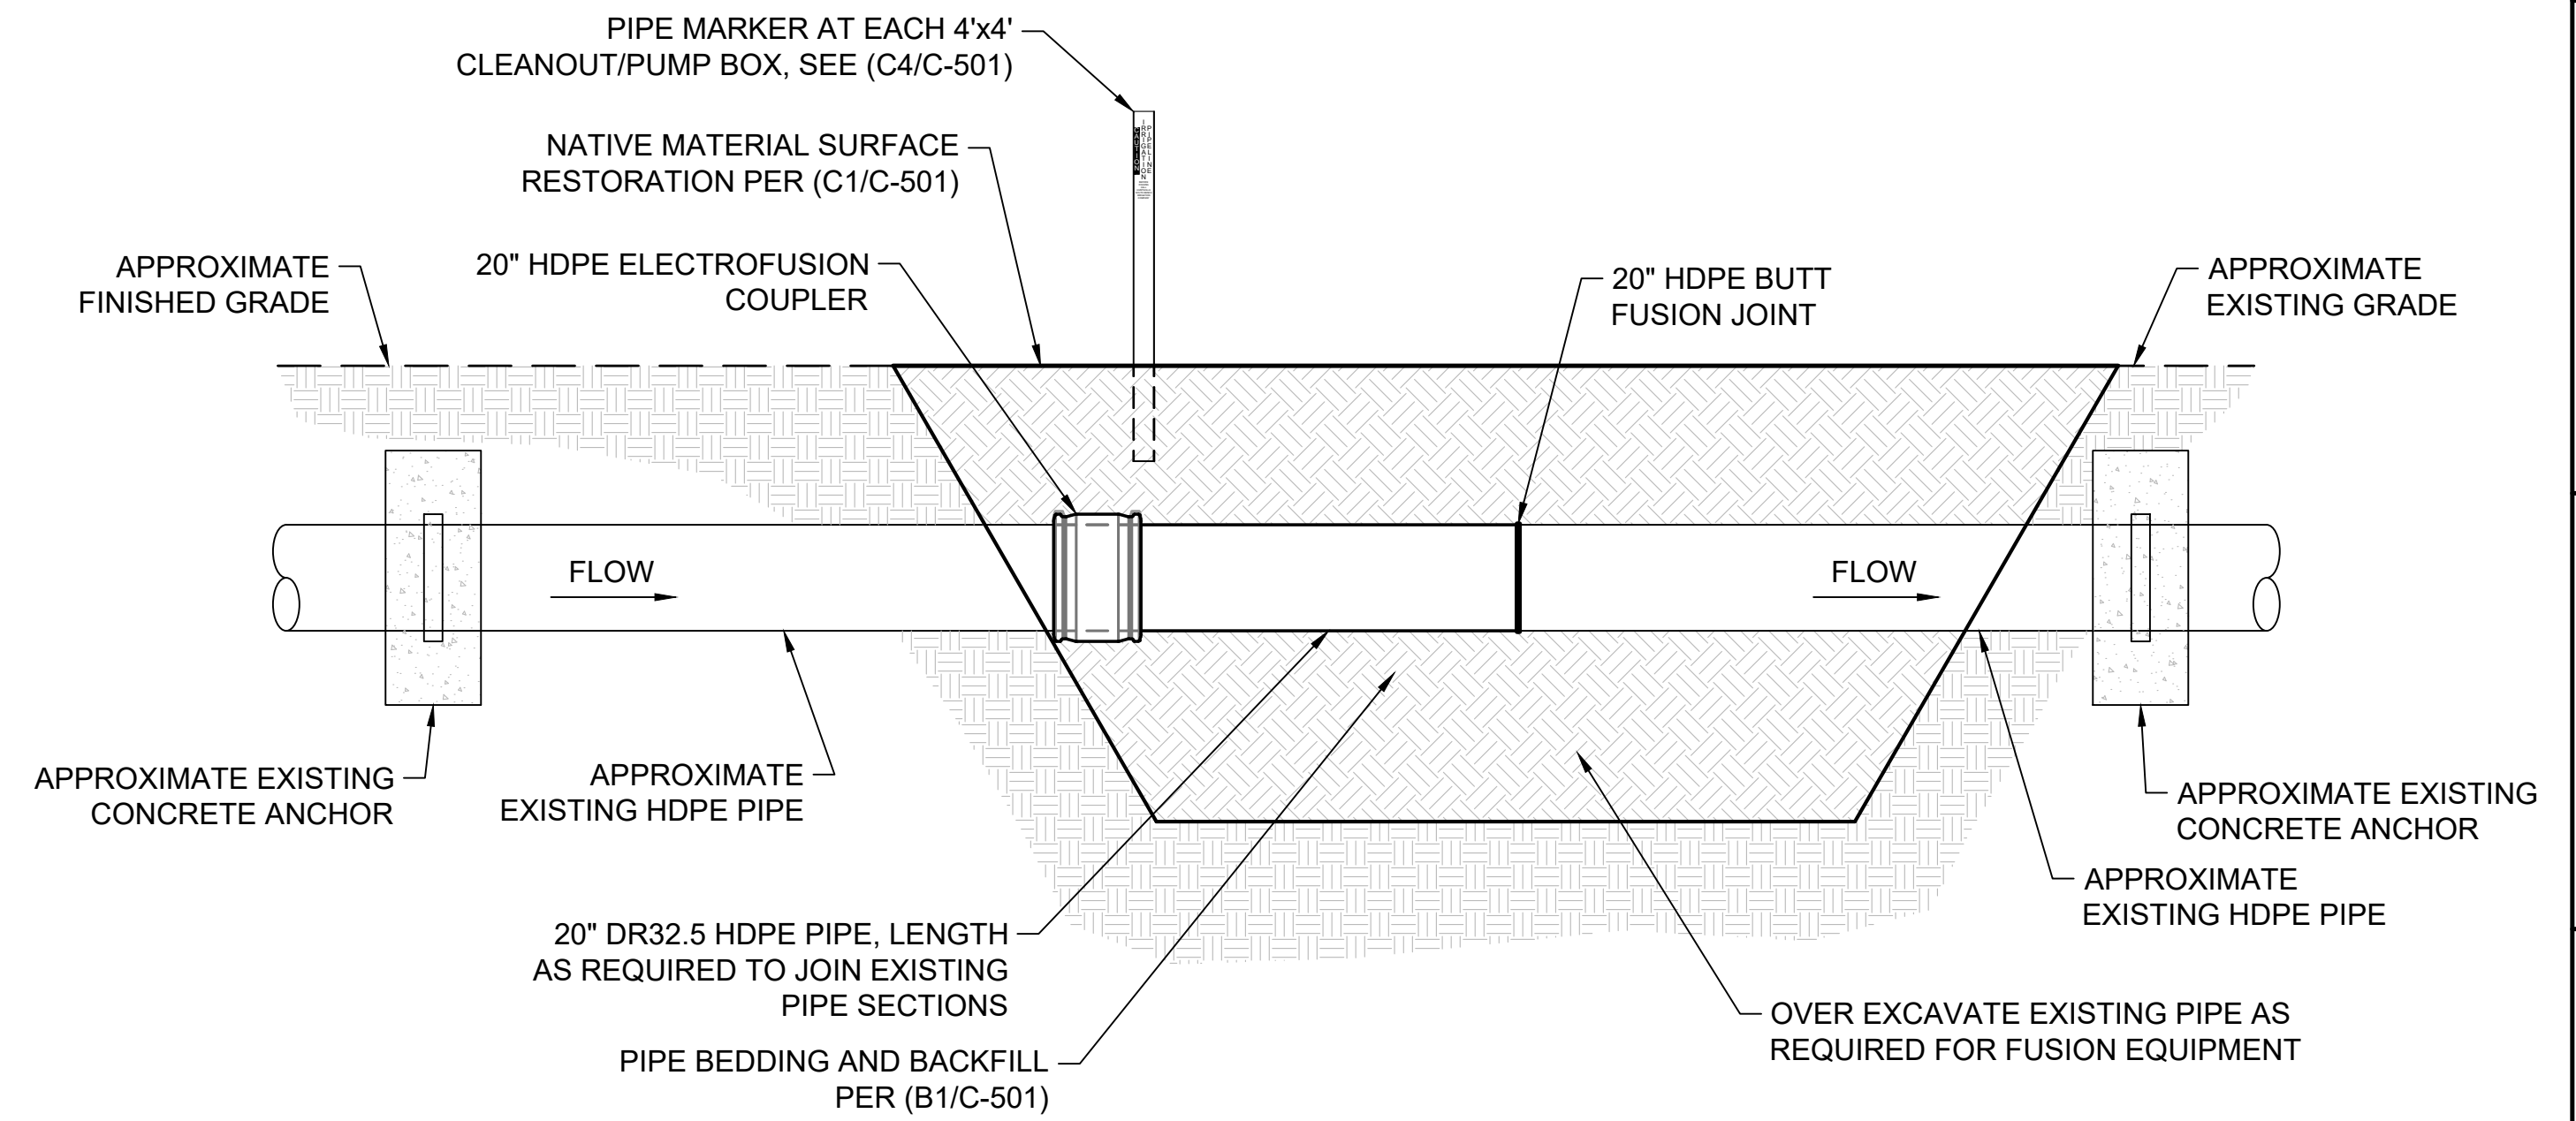

PROPOSED HDPE SPLICE WITHOUT AIR VALVE ASSEMBLY

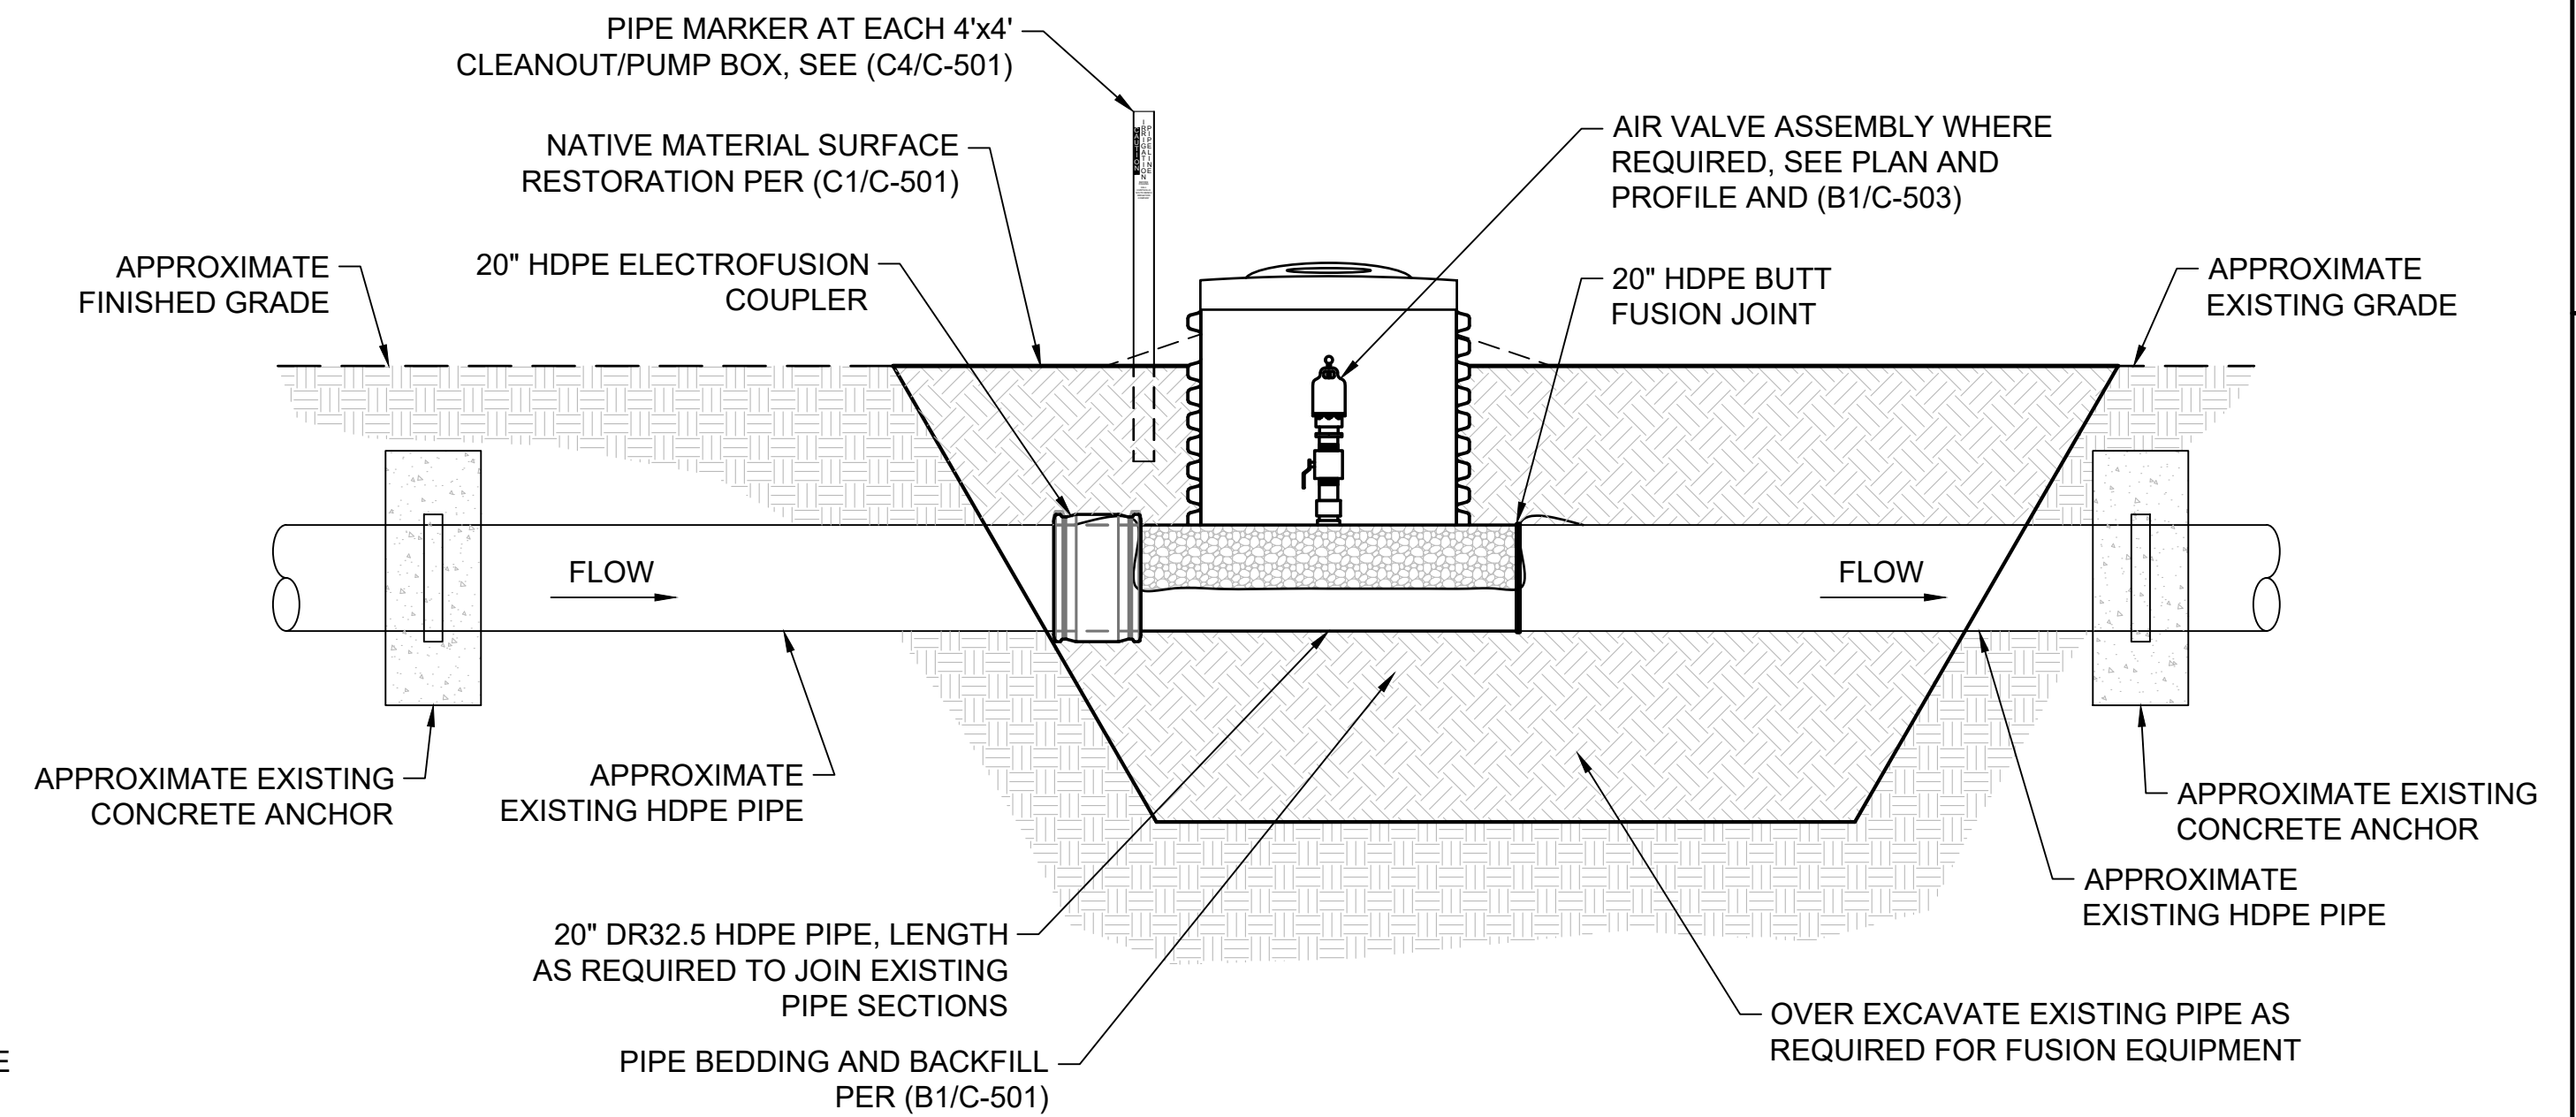


PROPOSED HDPE SPLICE WITH AIR VALVE ASSEMBLY

NOTES:


1. CONCRETE ANCHOR LOCATIONS SHOWN ARE FROM RECORD DRAWINGS, ACTUAL LOCATION MAY VARY. IF ANCHOR BLOCK INTERFERES WITH HDPE PIPE SLICE, THE ANCHOR BLOCK MAY BE REMOVED AND DISPOSED OF. ANCHOR BLOCKS ARE NOT REQUIRED ONCE HDPE PIPE SPLICE IS COMPLETE.
2. THE PREFERRED JOINING METHOD IS HDPE BUTT FUSION.
3. LIMITED ACCESS EQUIPMENT MAY BE USED TO ACCOMPLISH BUTT FUSION JOINT TO JOIN BOTH ENDS OF EXISTING PIPE IF POSSIBLE.
4. ELECTROFUSION COUPLERS MAY BE USED IN PLACE OF BUTT FUSION PROVIDED THE EXISTING PIPES ARE PROPERLY PREPARED, ROUNDED, AND THE JOINT IS CAPABLE OF THE PRESSURE RATING OF THE EXISTING PIPE AT NO ADDITIONAL COST TO THE OWNER.
5. FLANGE ADAPTERS MAY BE USED IN PLACE OF BUTT FUSION PROVIDED THE PIPE IS PROPERLY PREPARED AND THE JOINT IS CAPABLE OF THE PRESSURE RATING OF THE EXISTING PIPE AT NO ADDITIONAL COST TO THE OWNER. BOLTED CONNECTIONS MUST BE WRAPPED IN POLY-WRAP PRIOR TO BACKFILL.




Plot Date: 7/17/2025 11:21 AM Plotted By: Jon Frazier
Date Created: 7/17/2025 JUB.COM\CENTRAL\CLIENTS\UT\COOPDITCH\PROJECTS\55-22-047 COOPDITCH\2023\PROJECT DESIGN\CAD\SHEET\55-22-047 C-501X.DWG

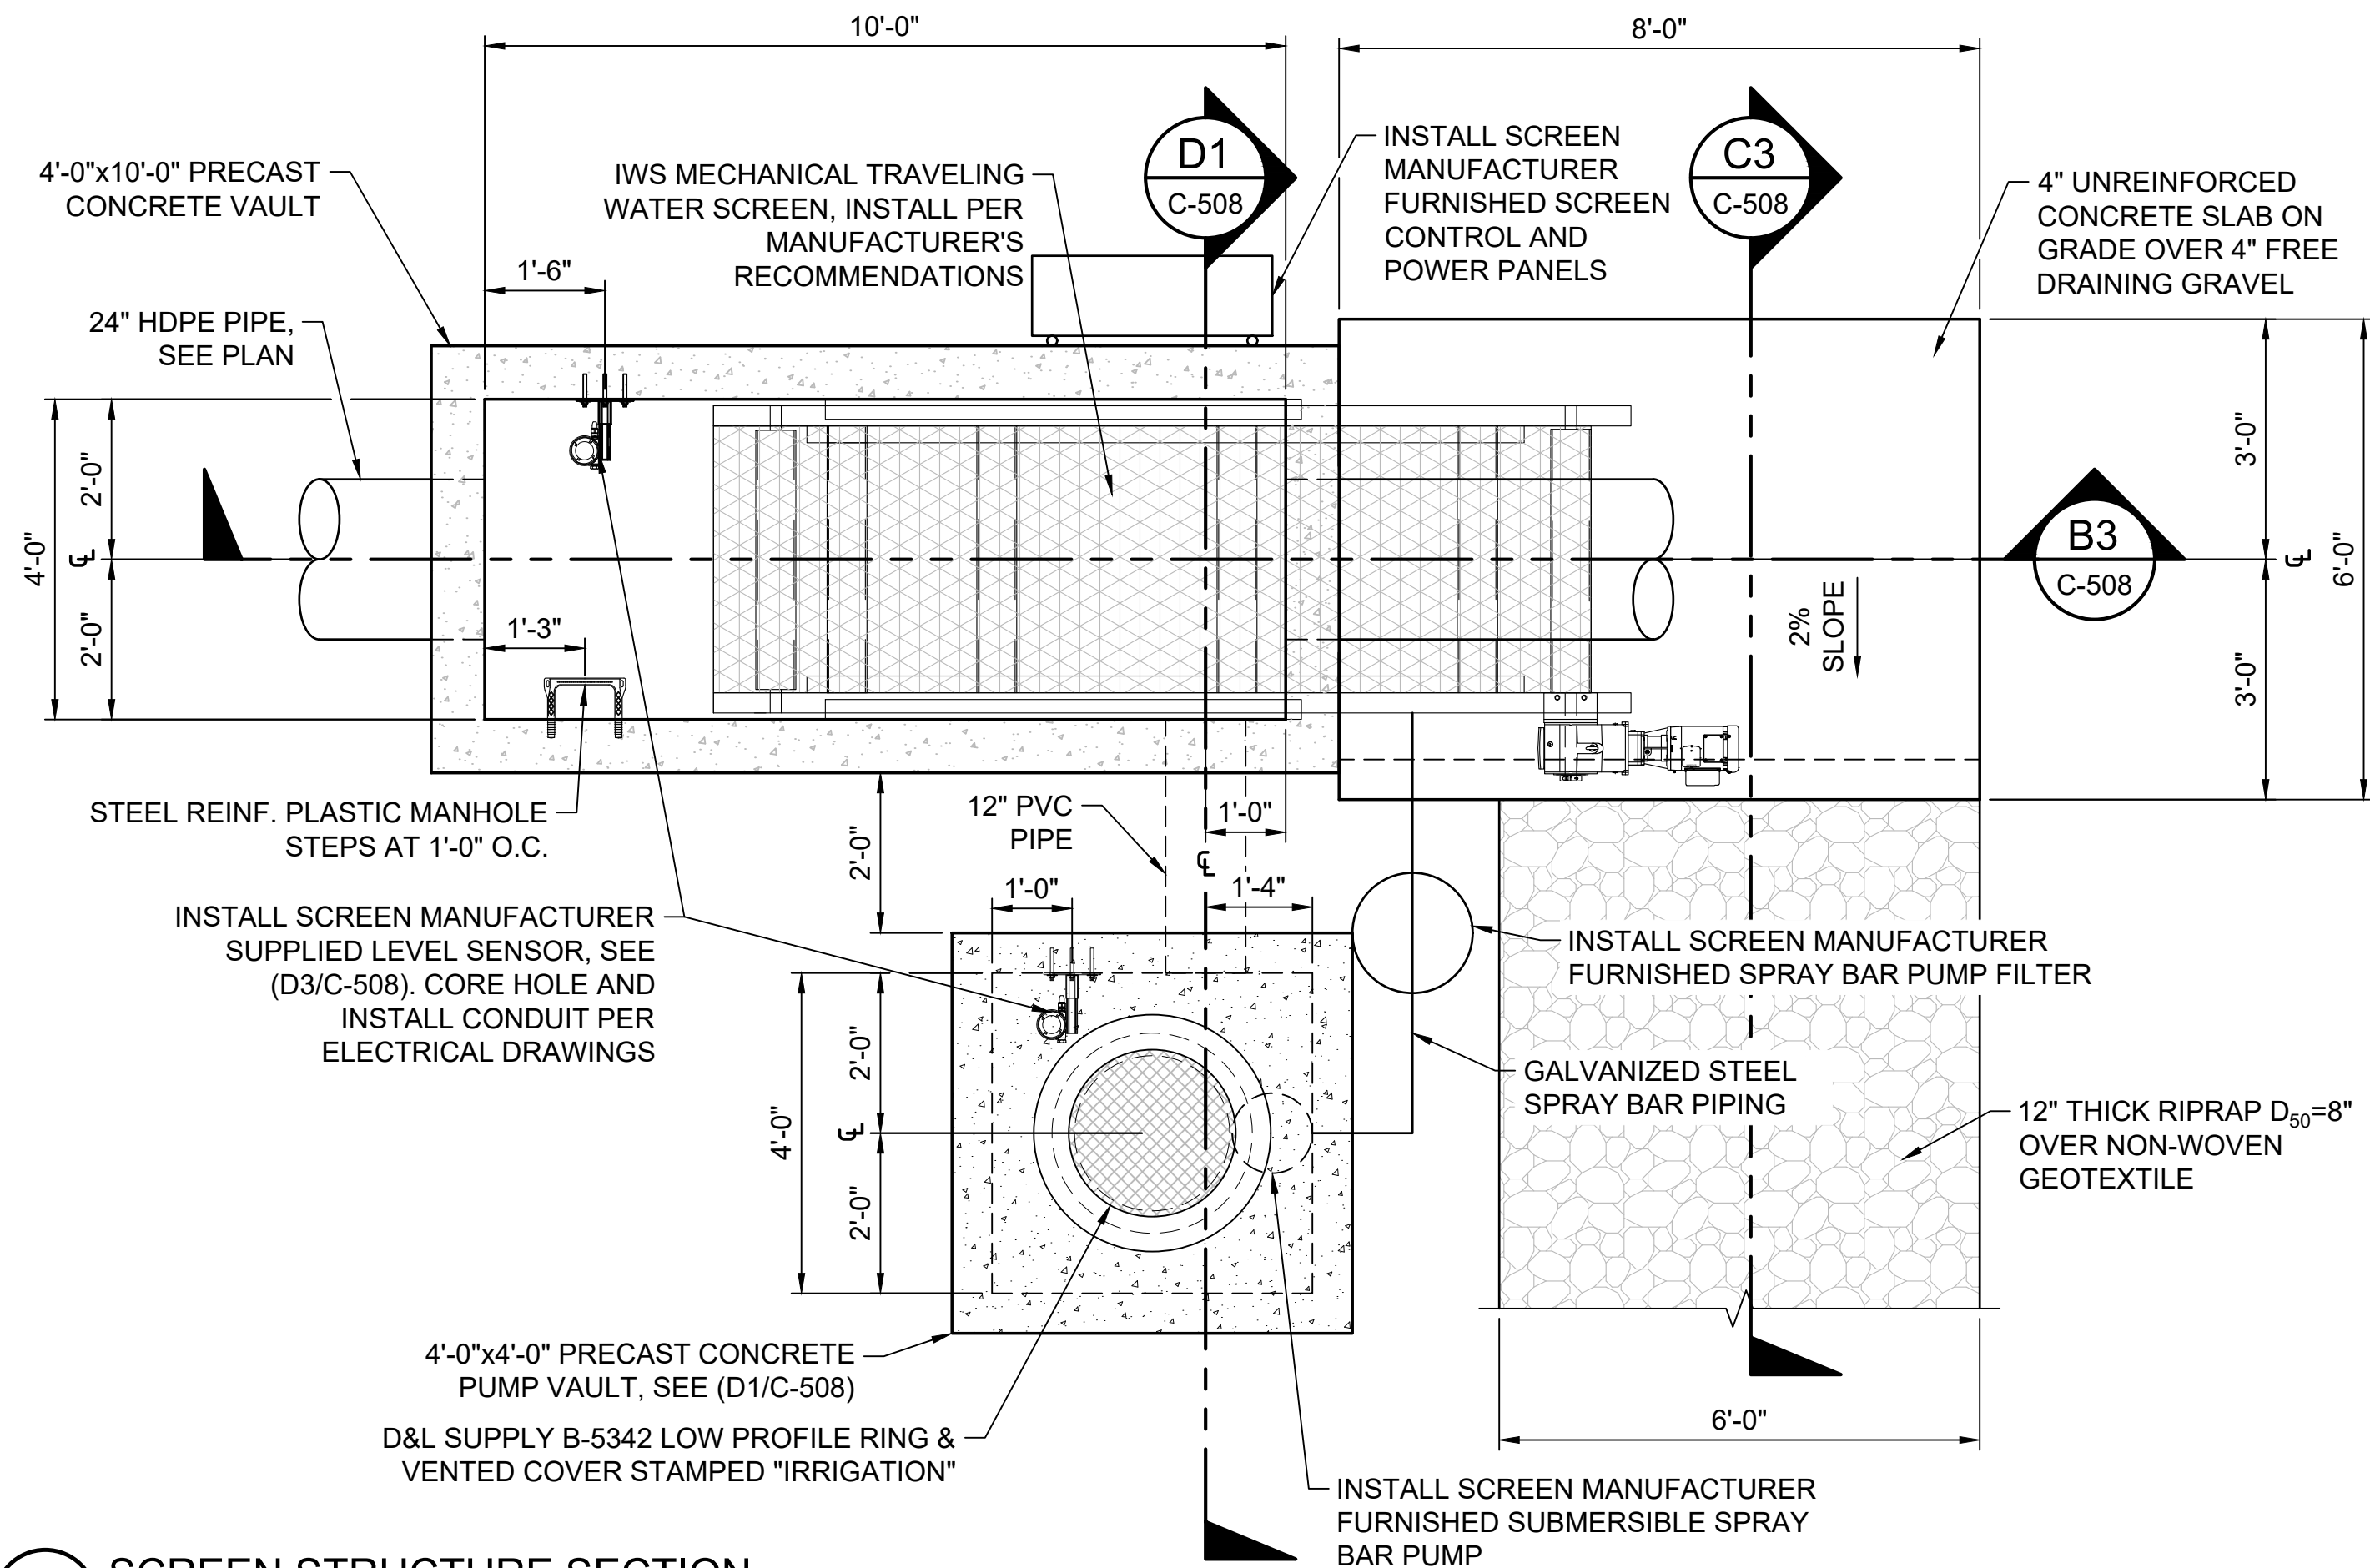


B1 SCREEN STRUCTURE SECTION
SCALE: 1/2"=1'-0"

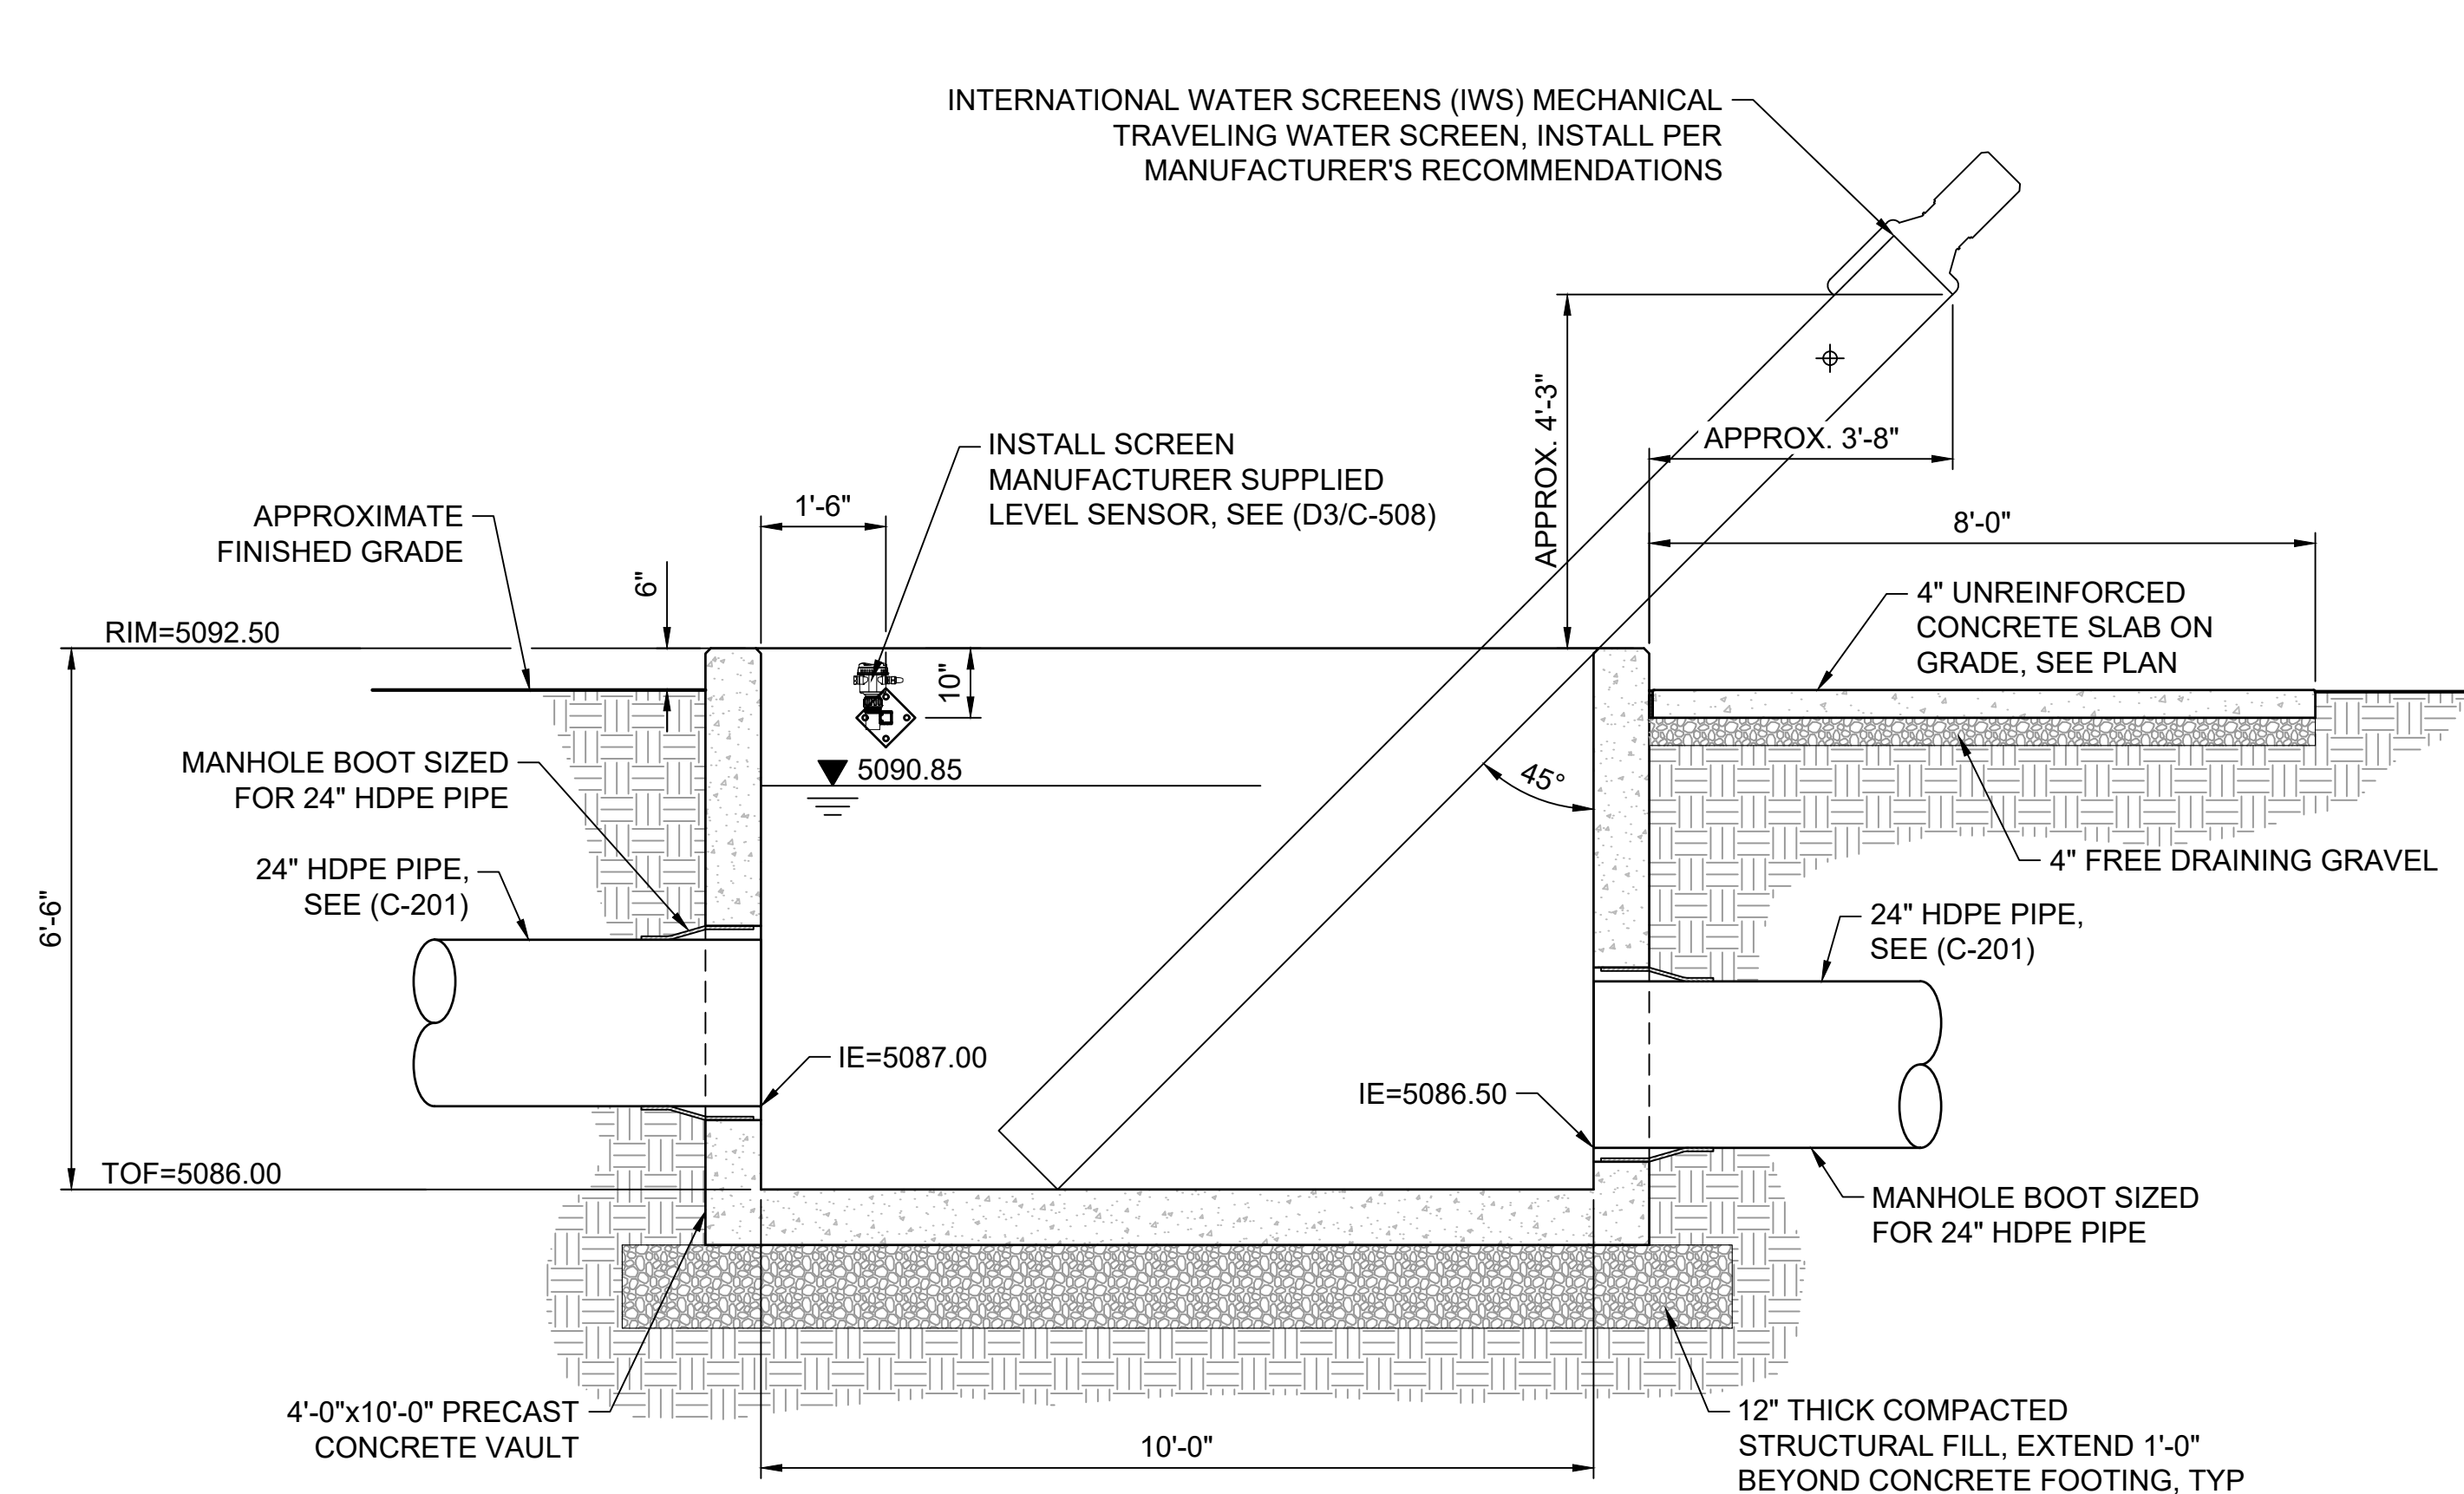


B3 SCREEN STRUCTURE SECTION
SCALE: 1/2"=1'-0"

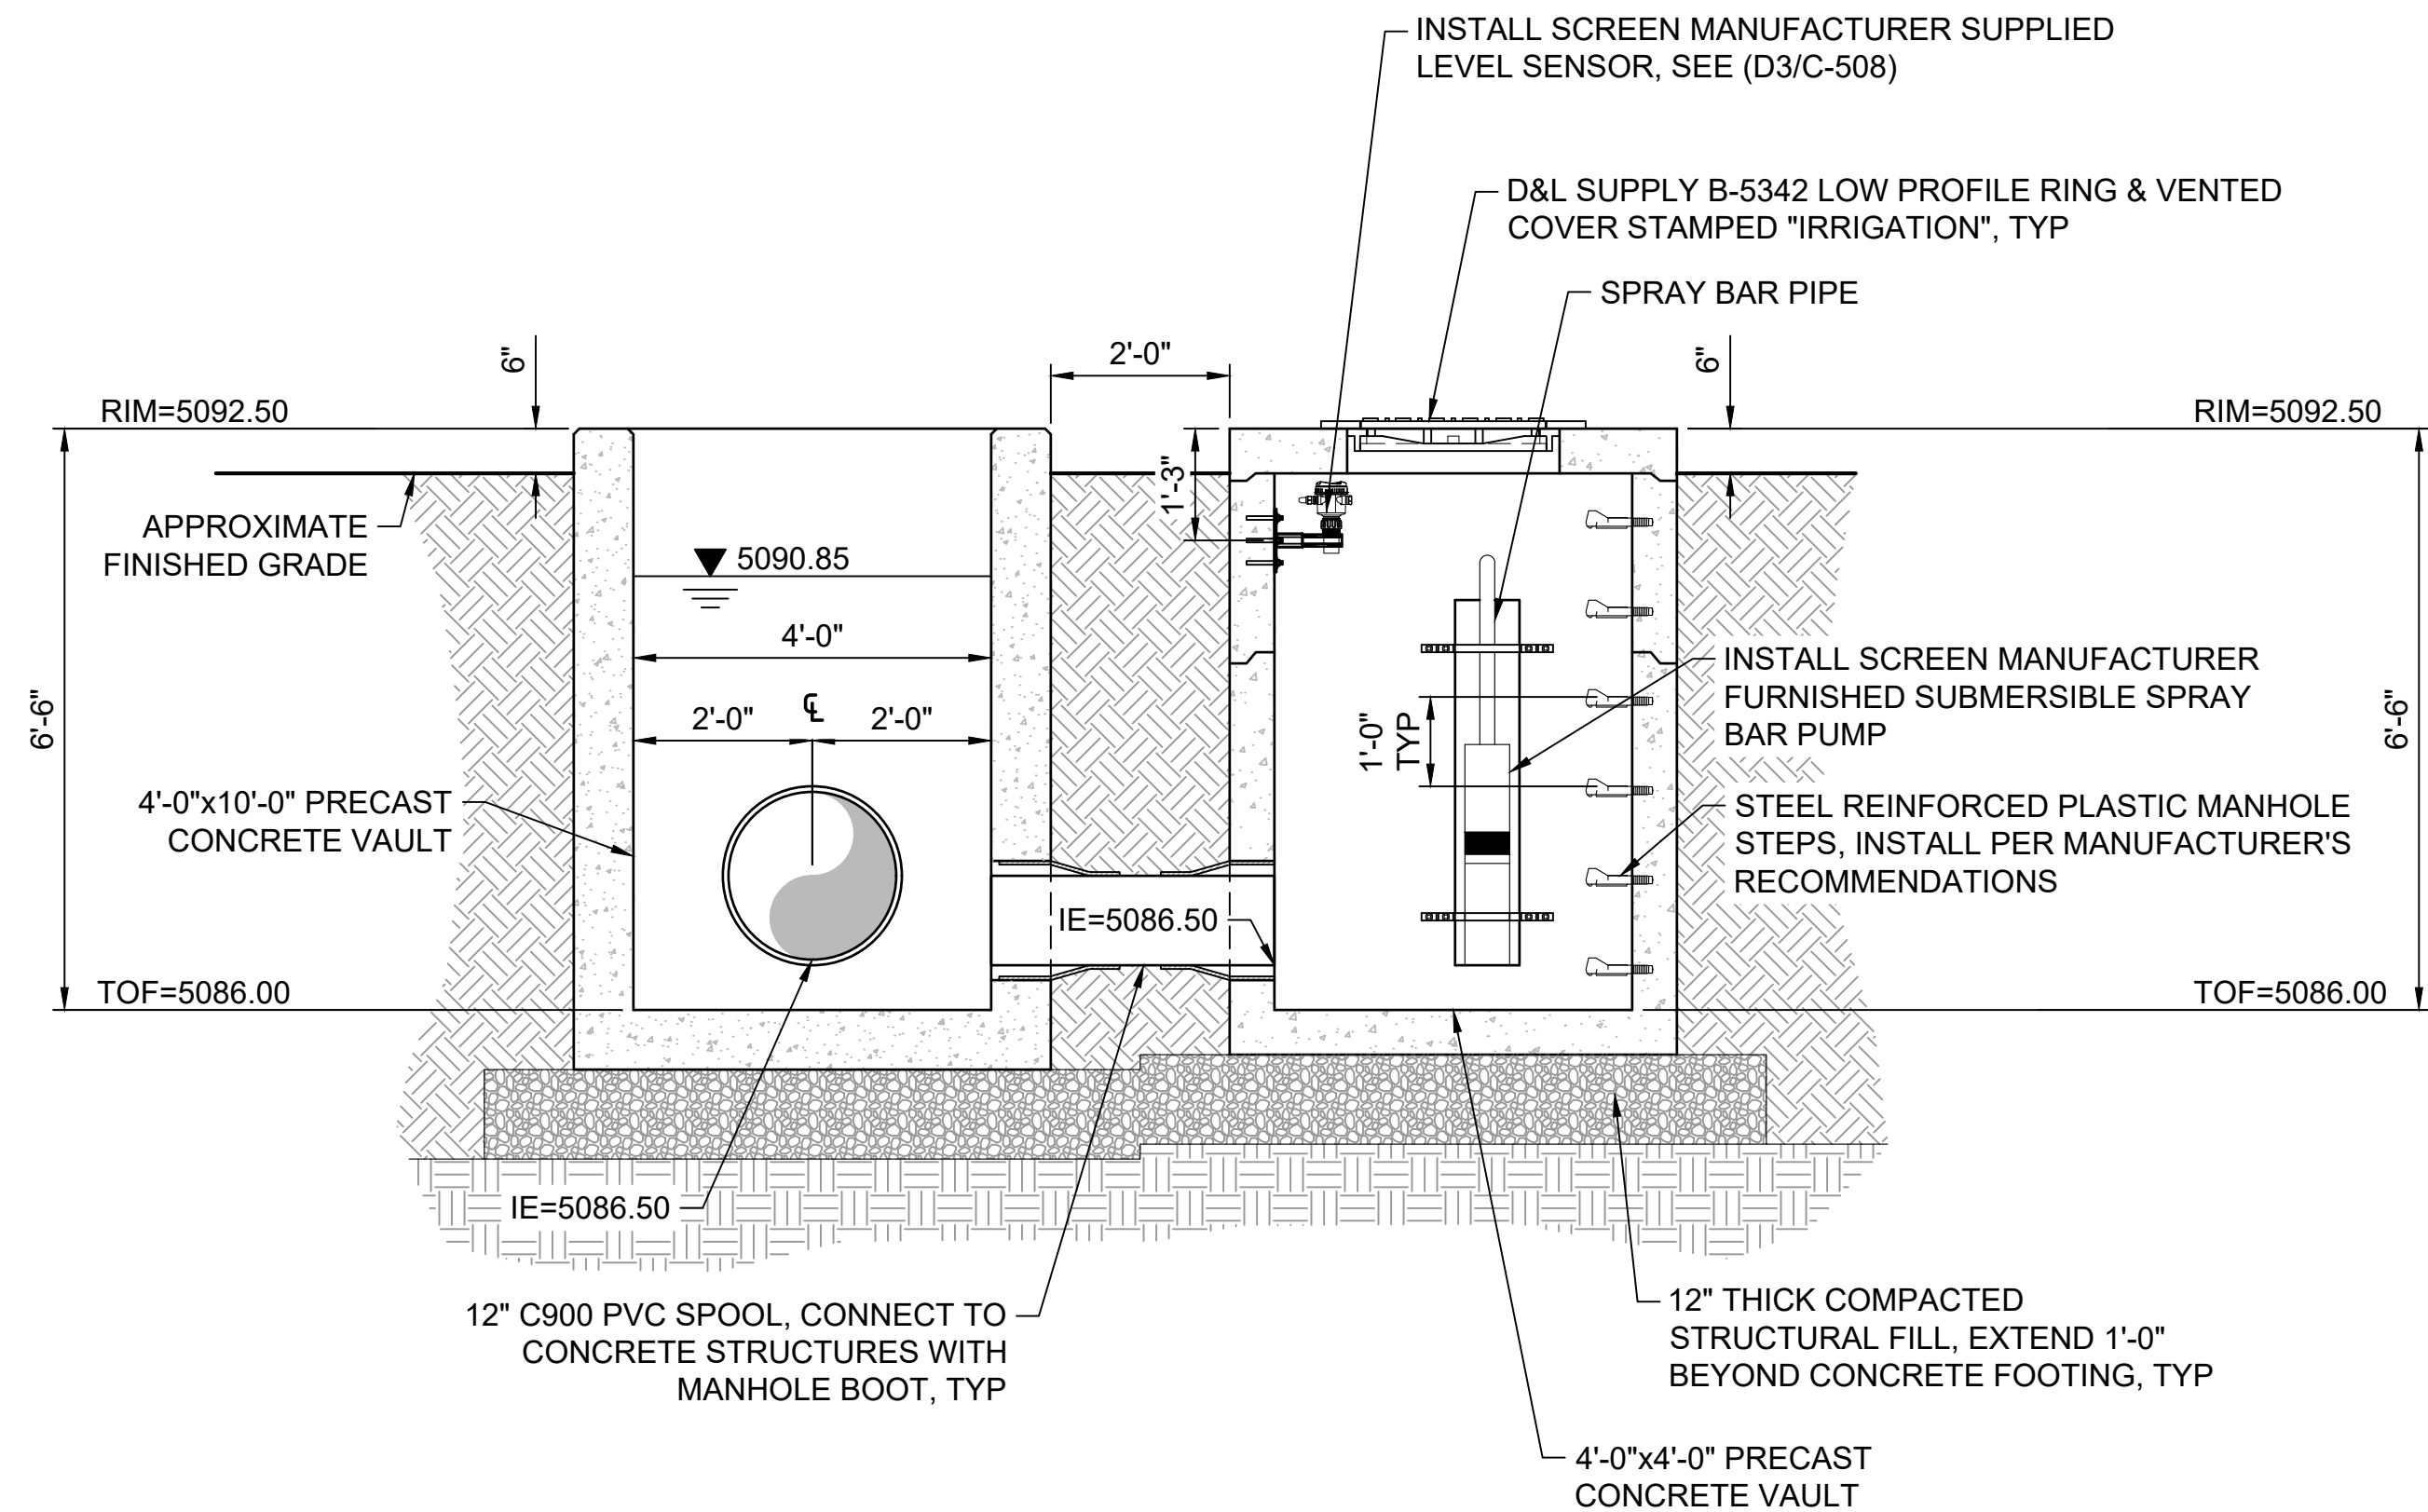

D1 SCREEN STRUCTURE & PUMP PIT SECTION
SCALE: 1/2"=1'-0"

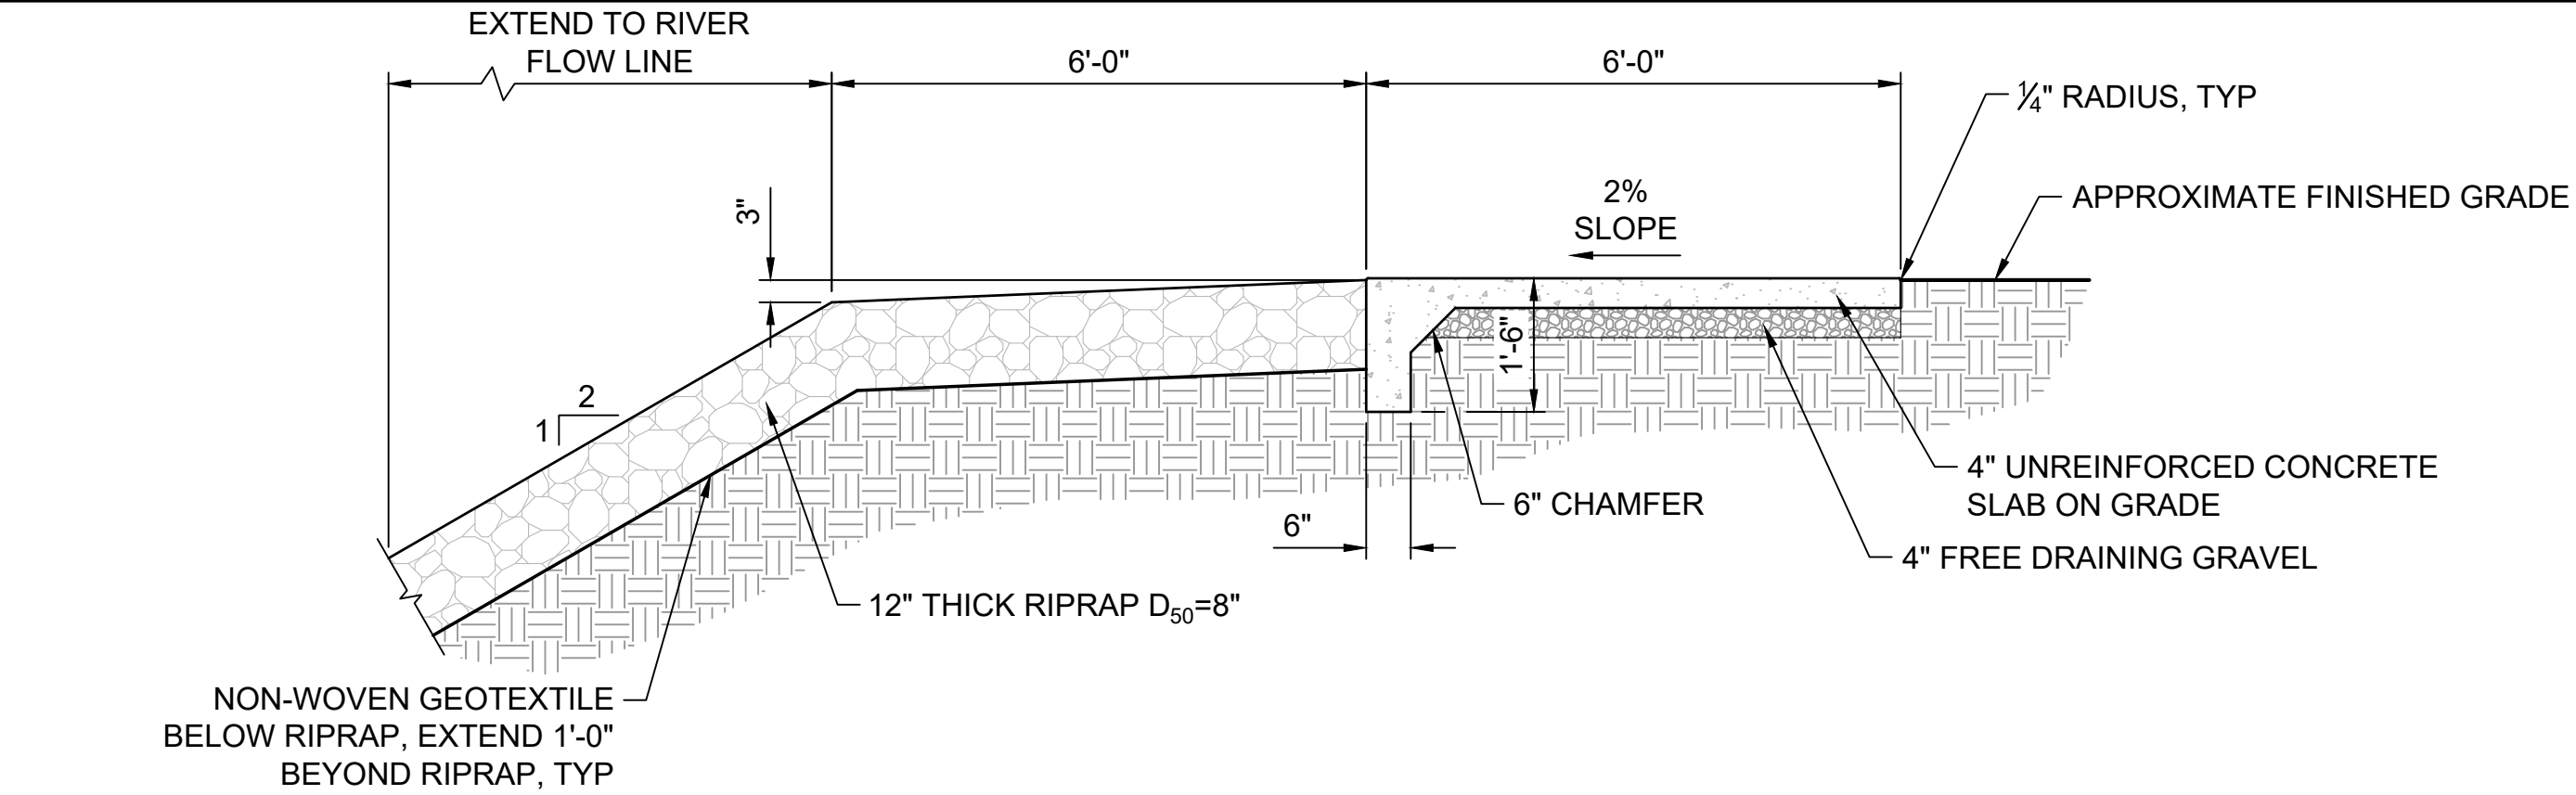

C3 RIPRAP CHANNEL DETAIL
SCALE: 1/2"=1'-0"

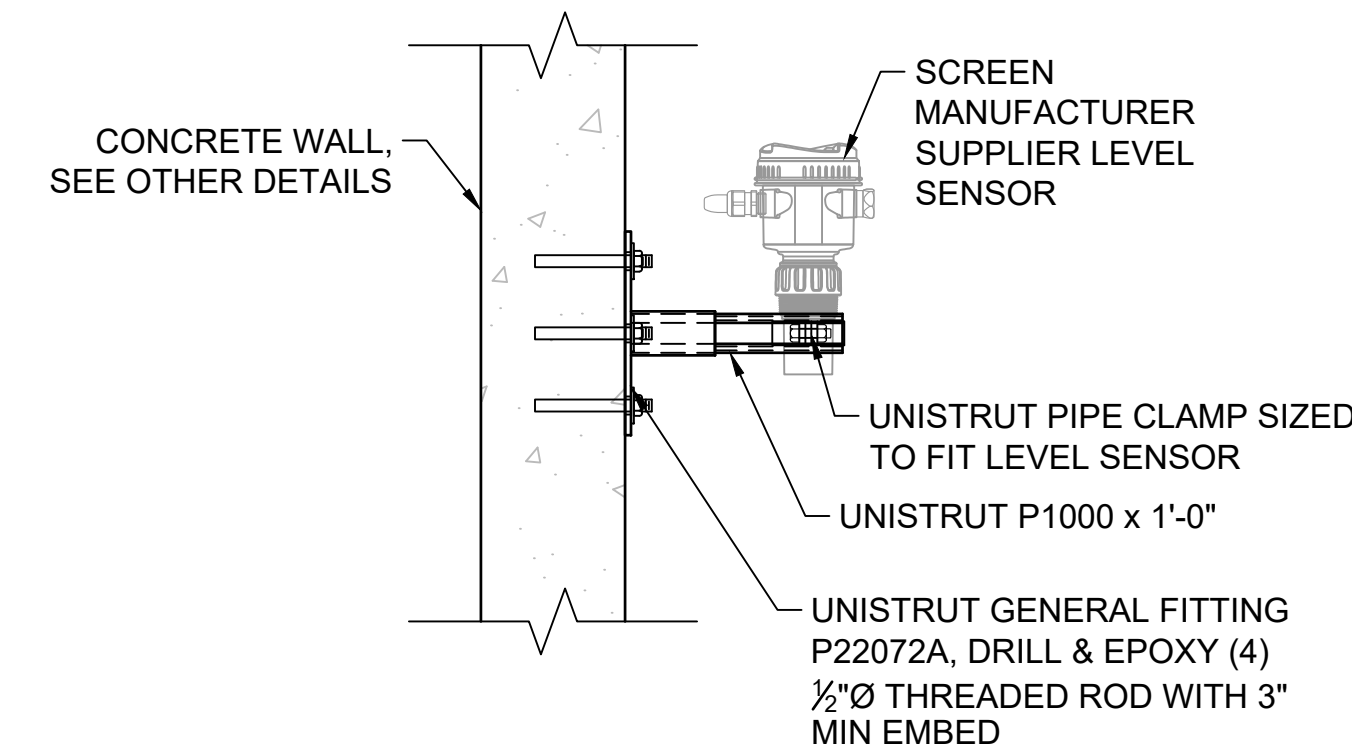

D3 LEVEL SENSOR SUPPORT DETAIL
SCALE: 1-1/2"=1'-0"



J-U-B ENGINEERS, INC.

J-U-B ENGINEERS, INC.
466 North 900 West
Kaysville, UT 84037
Phone: 801.547.0393
www.jub.com

BID SET




REUSE OF DRAWINGS		REVISION		BY		DATE	
JUB SHALL RETAIN ALL COMMON LAW, STATUTORY, COPYRIGHT AND TRADE SECRET RIGHTS IN THIS DESIGN AND ANY INVENTIONS OR PATENTABLE SUBJECT MATTER HEREIN. ANY REUSE OF THIS DESIGN WITHOUT WRITTEN CONSENT BY JUB WILL BE AT CLIENT'S SOLE RISK AND WITHOUT LIABILITY OR LEGAL EXPOSURE TO JUB.							

CO-OP/HSBCC CANAL PRESSURIZATION PROJECT
CO-OP & HSBCC
SCREEN STRUCTURE DETAILS


FILE: 55-22-047 C-501X
JUB PROJ #: 55-22-047
DRAWN BY: JAS
DESIGN BY: JSF
CHECKED BY: JSF
AT FULL SIZE, IF NOT ONE
INCH, SCALE ACCORDINGLY
LAST UPDATED: 7/17/2025
SHEET NUMBER:

C-508

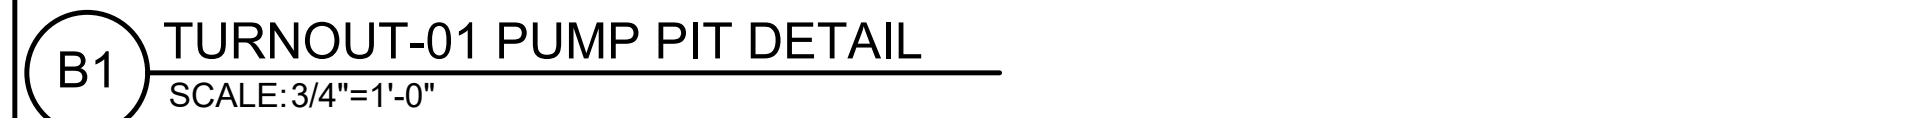


NOTES:

1. CONCRETE ANCHOR LOCATIONS SHOWN ARE FROM RECORD DRAWINGS, ACTUAL LOCATION MAY VARY. IF ANCHOR BLOCK INTERFERES WITH HDPE PIPE SLICE, THE ANCHOR BLOCK MAY BE REMOVED AND DISPOSED OF. ANCHOR BLOCKS ARE NOT REQUIRED ONCE HDPE PIPE SPLICE IS COMPLETE.
2. THE PREFERRED JOINING METHOD IS HDPE BUTT FUSION.
3. LIMITED ACCESS EQUIPMENT MAY BE USED TO ACCOMPLISH BUTT FUSION JOINT TO JOIN BOTH ENDS OF EXISTING PIPE IF POSSIBLE.
4. ELECTROFUSION COUPLERS MAY BE USED IN PLACE OF BUTT FUSION PROVIDED THE EXISTING PIPES ARE PROPERLY PREPARED, ROUNDED, AND THE JOINT IS CAPABLE OF THE PRESSURE RATING OF THE EXISTING PIPE AT NO ADDITIONAL COST TO THE OWNER.
5. FLANGE ADAPTERS MAY BE USED IN PLACE OF BUTT FUSION PROVIDED THE PIPE IS PROPERLY PREPARED AND THE JOINT IS CAPABLE OF THE PRESSURE RATING OF THE EXISTING PIPE AT NO ADDITIONAL COST TO THE OWNER. BOLTED CONNECTIONS MUST BE WRAPPED IN POLY-WRAP PRIOR TO BACKFILL.

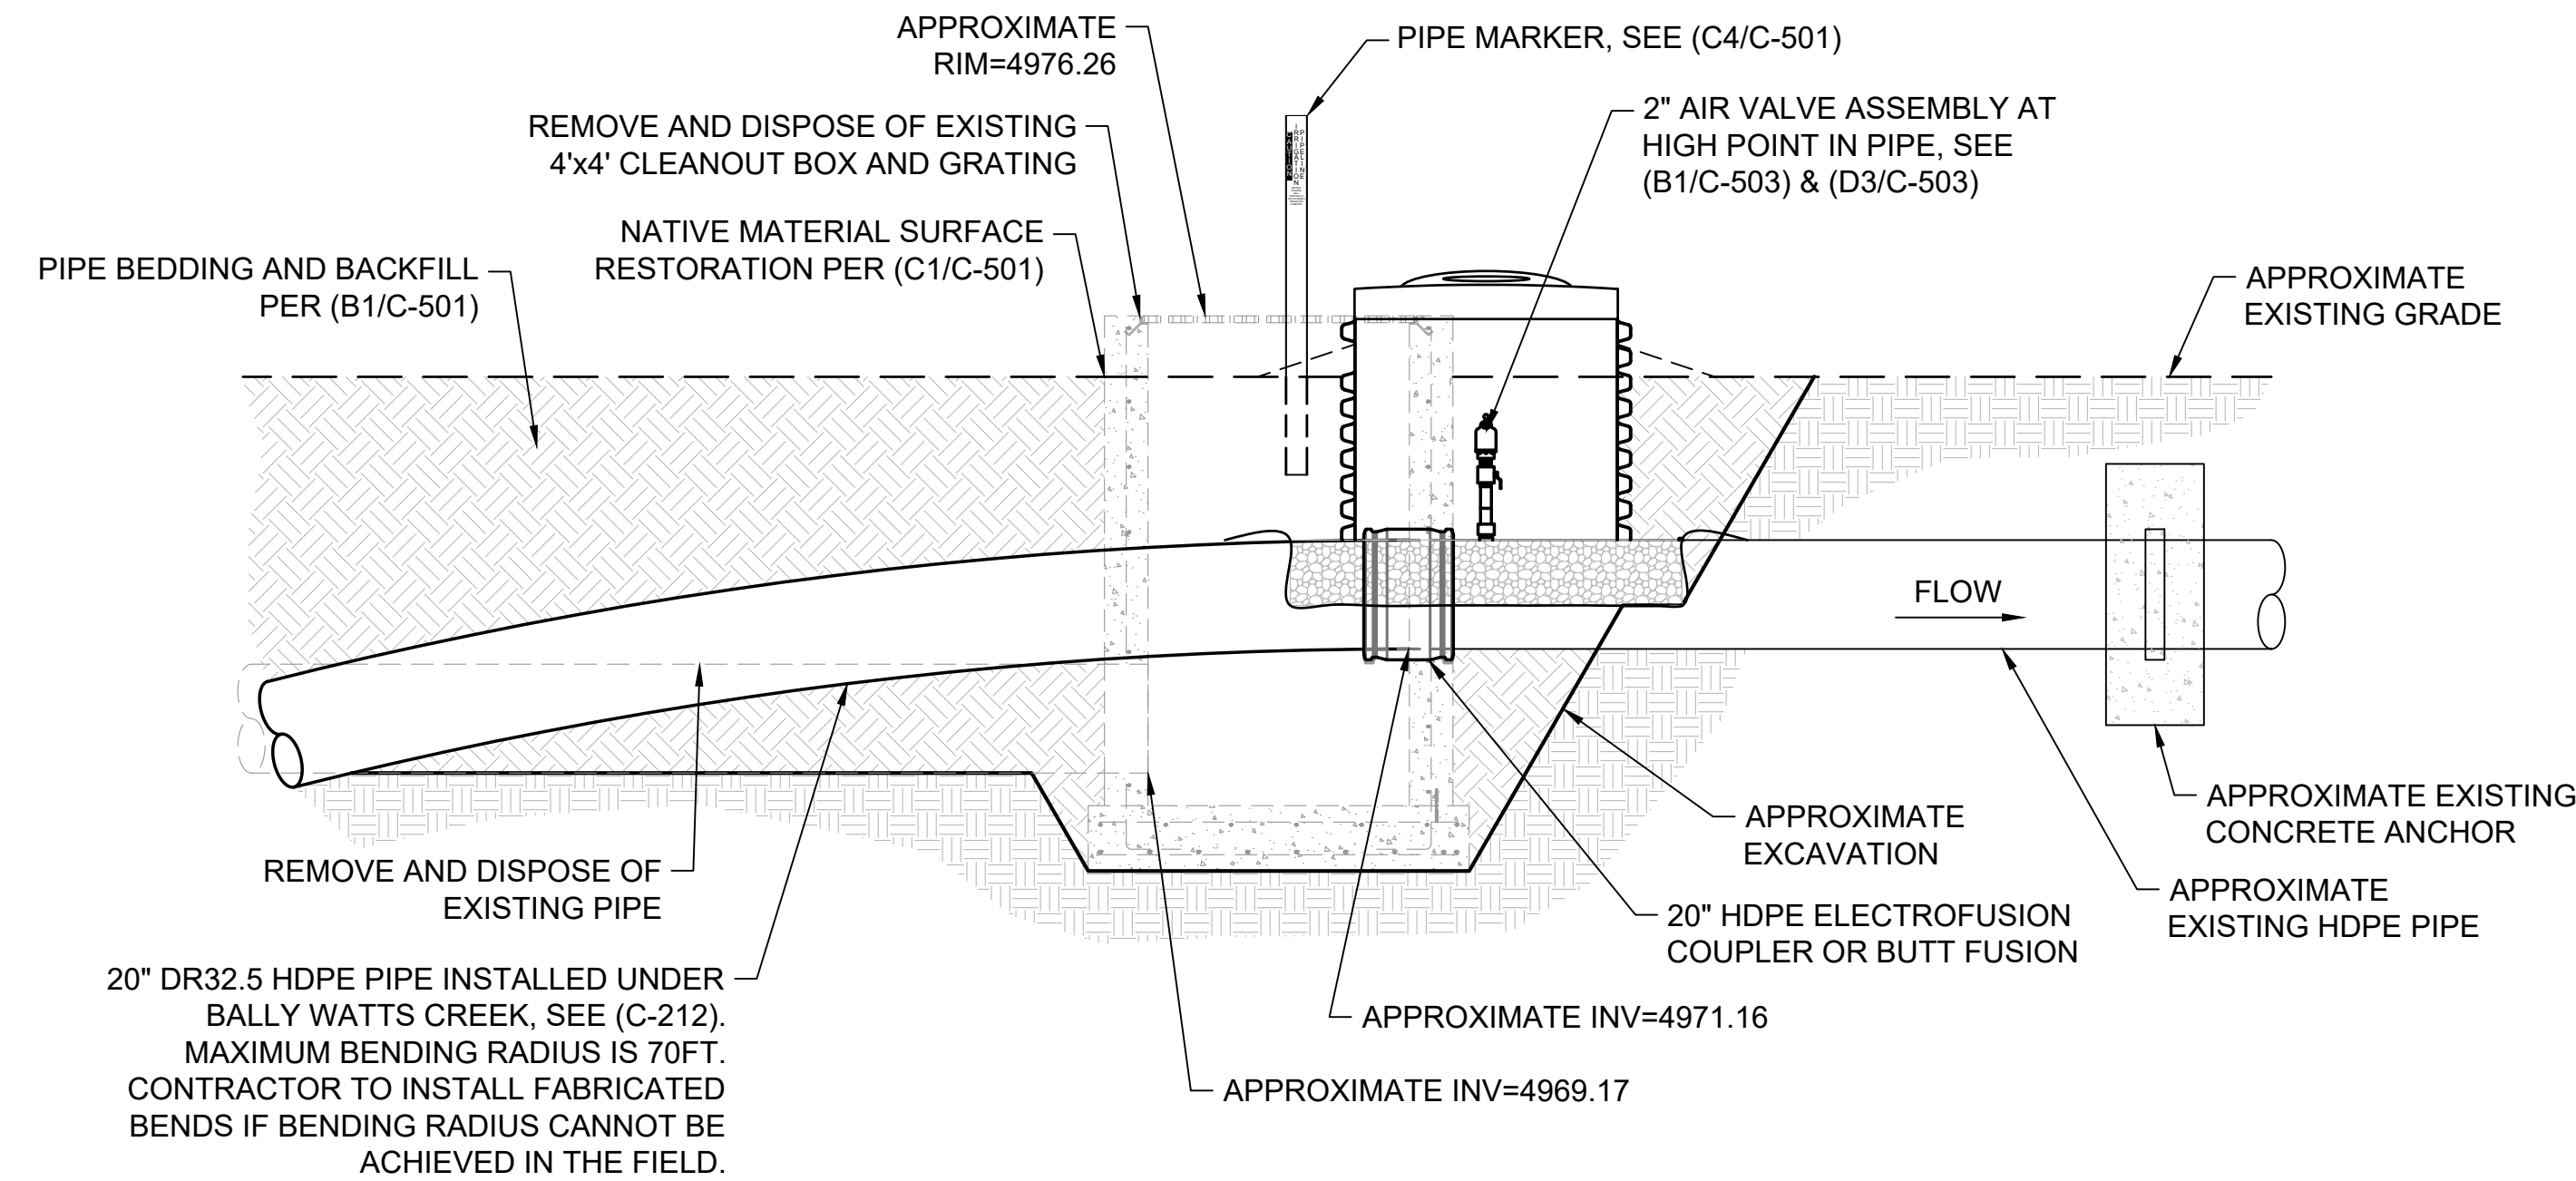


B1 CONNECTION TO EXISTING HSBCC PIPE
SCALE: 3/8"=1'-0"

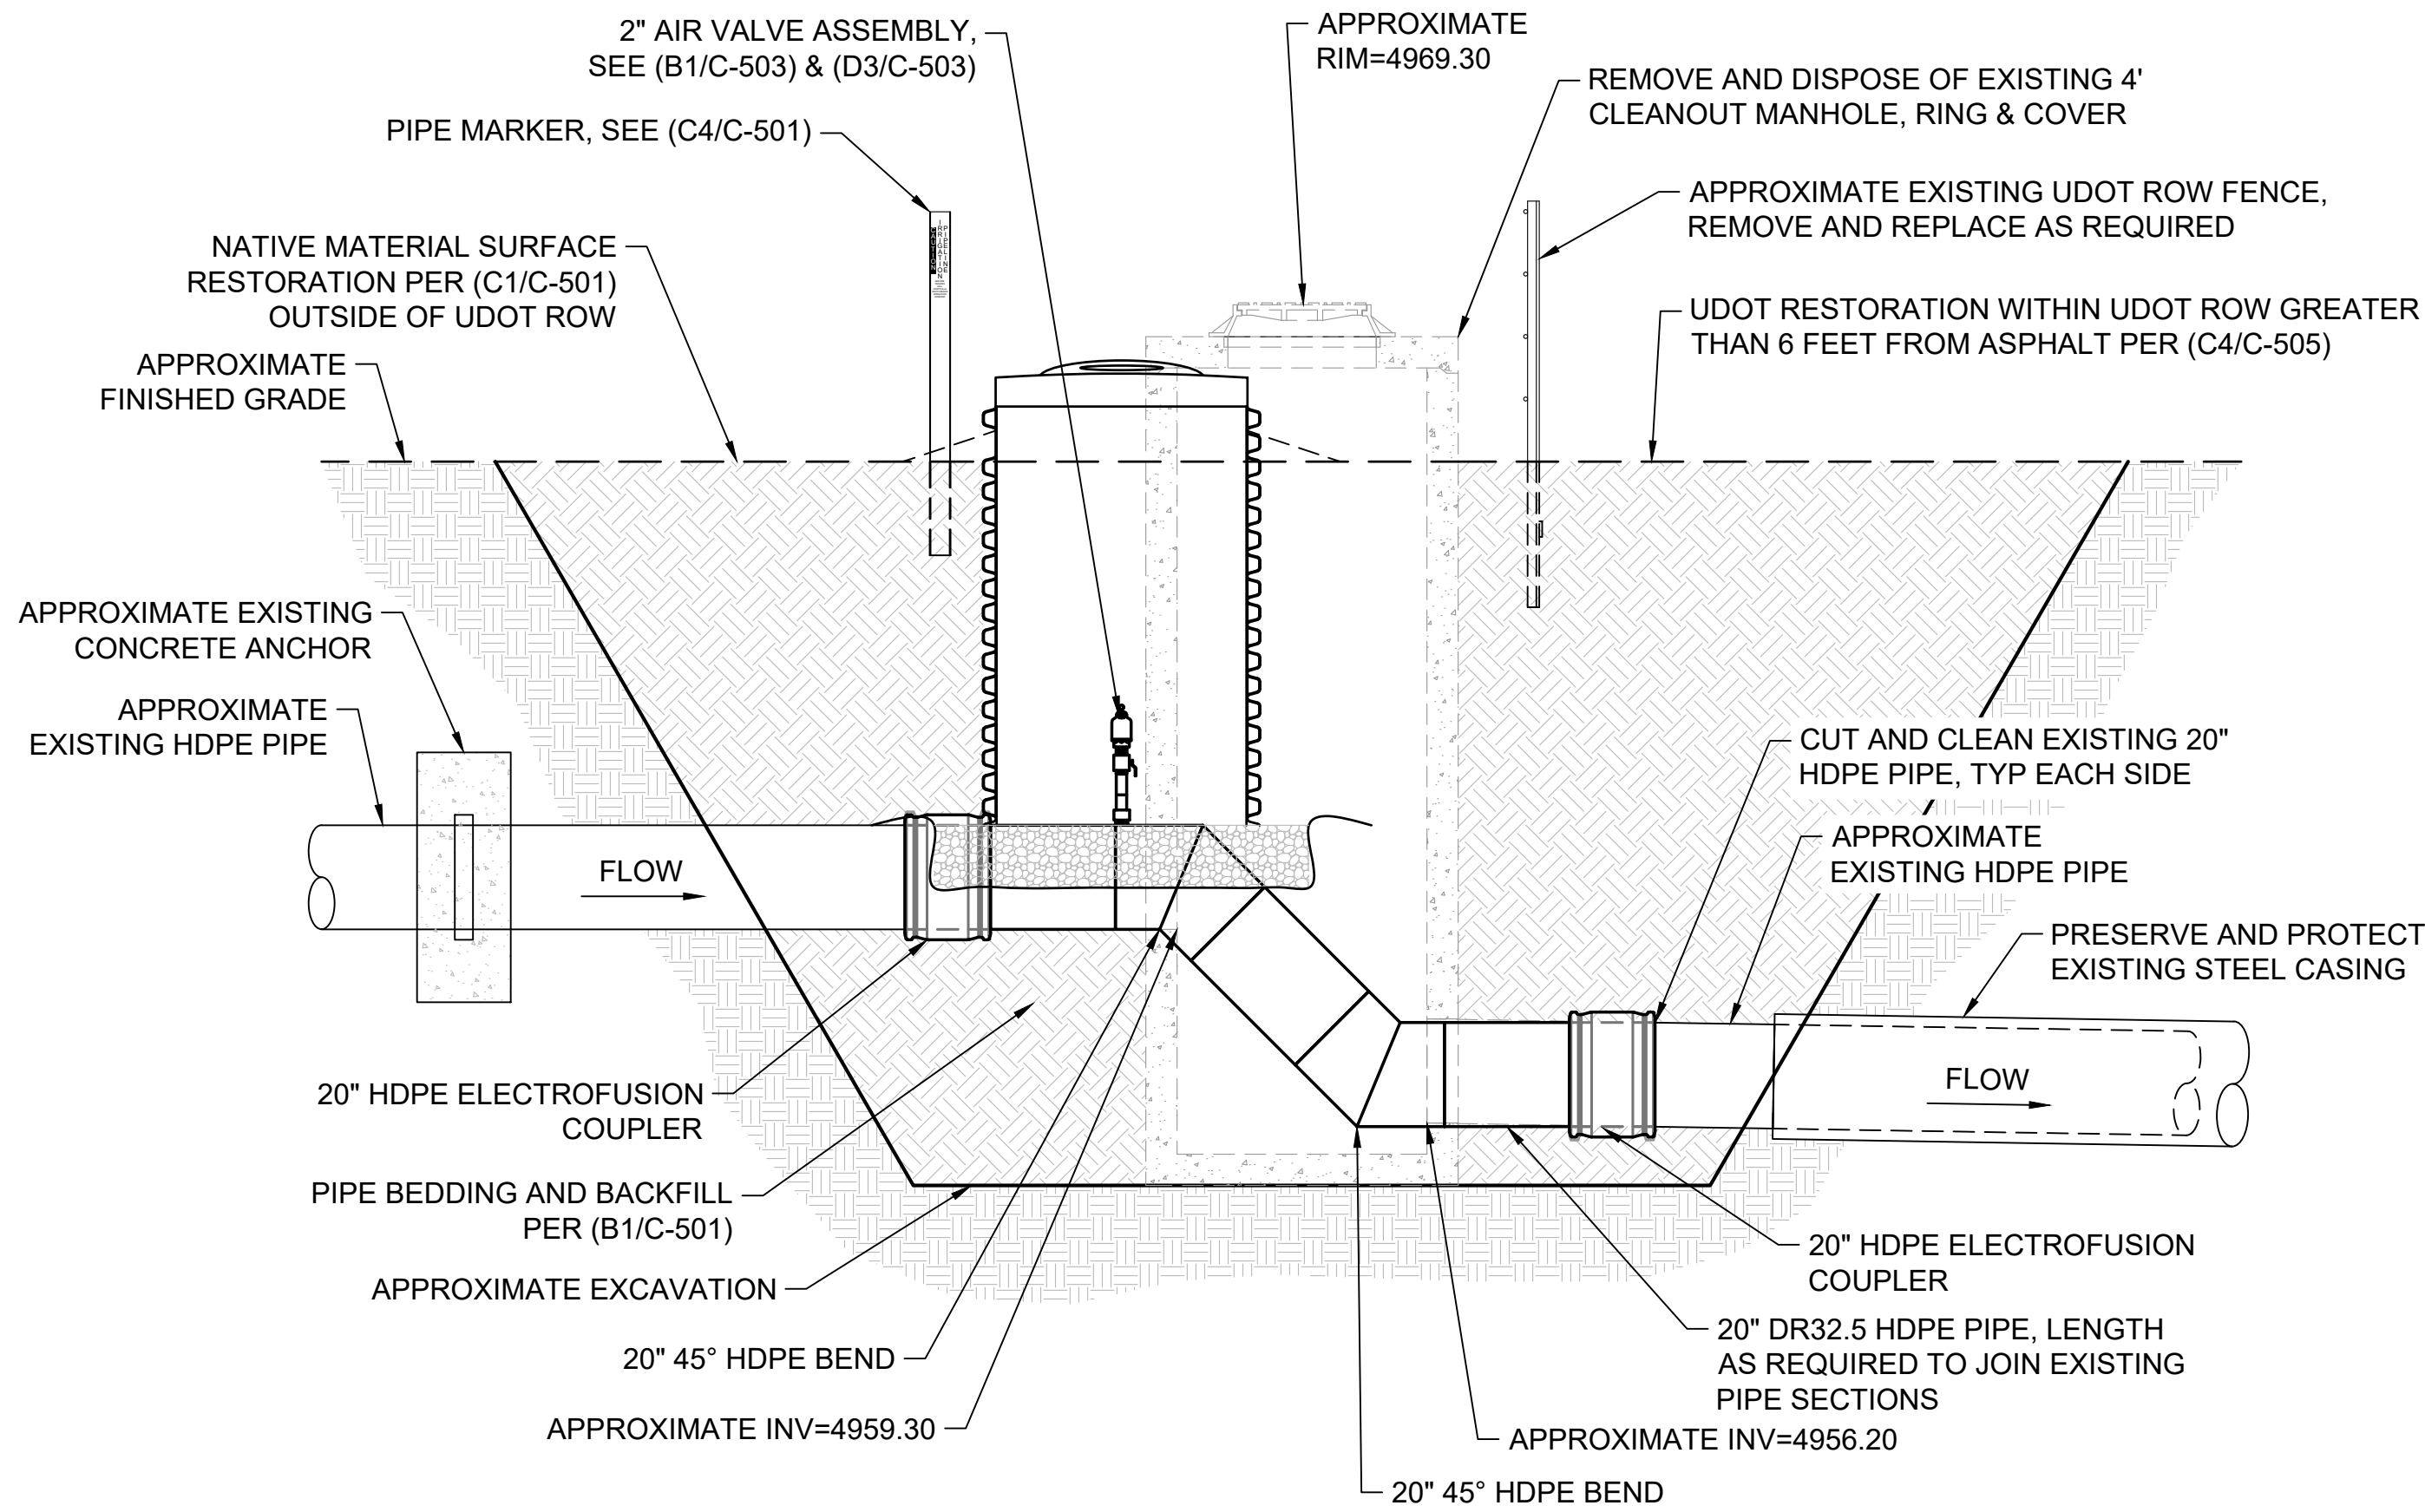

B3 TRAPPERS LOOP SIPHON ENTRANCE
SCALE: NOT TO SCALE

SEE NOTES ON (B1/C-510)

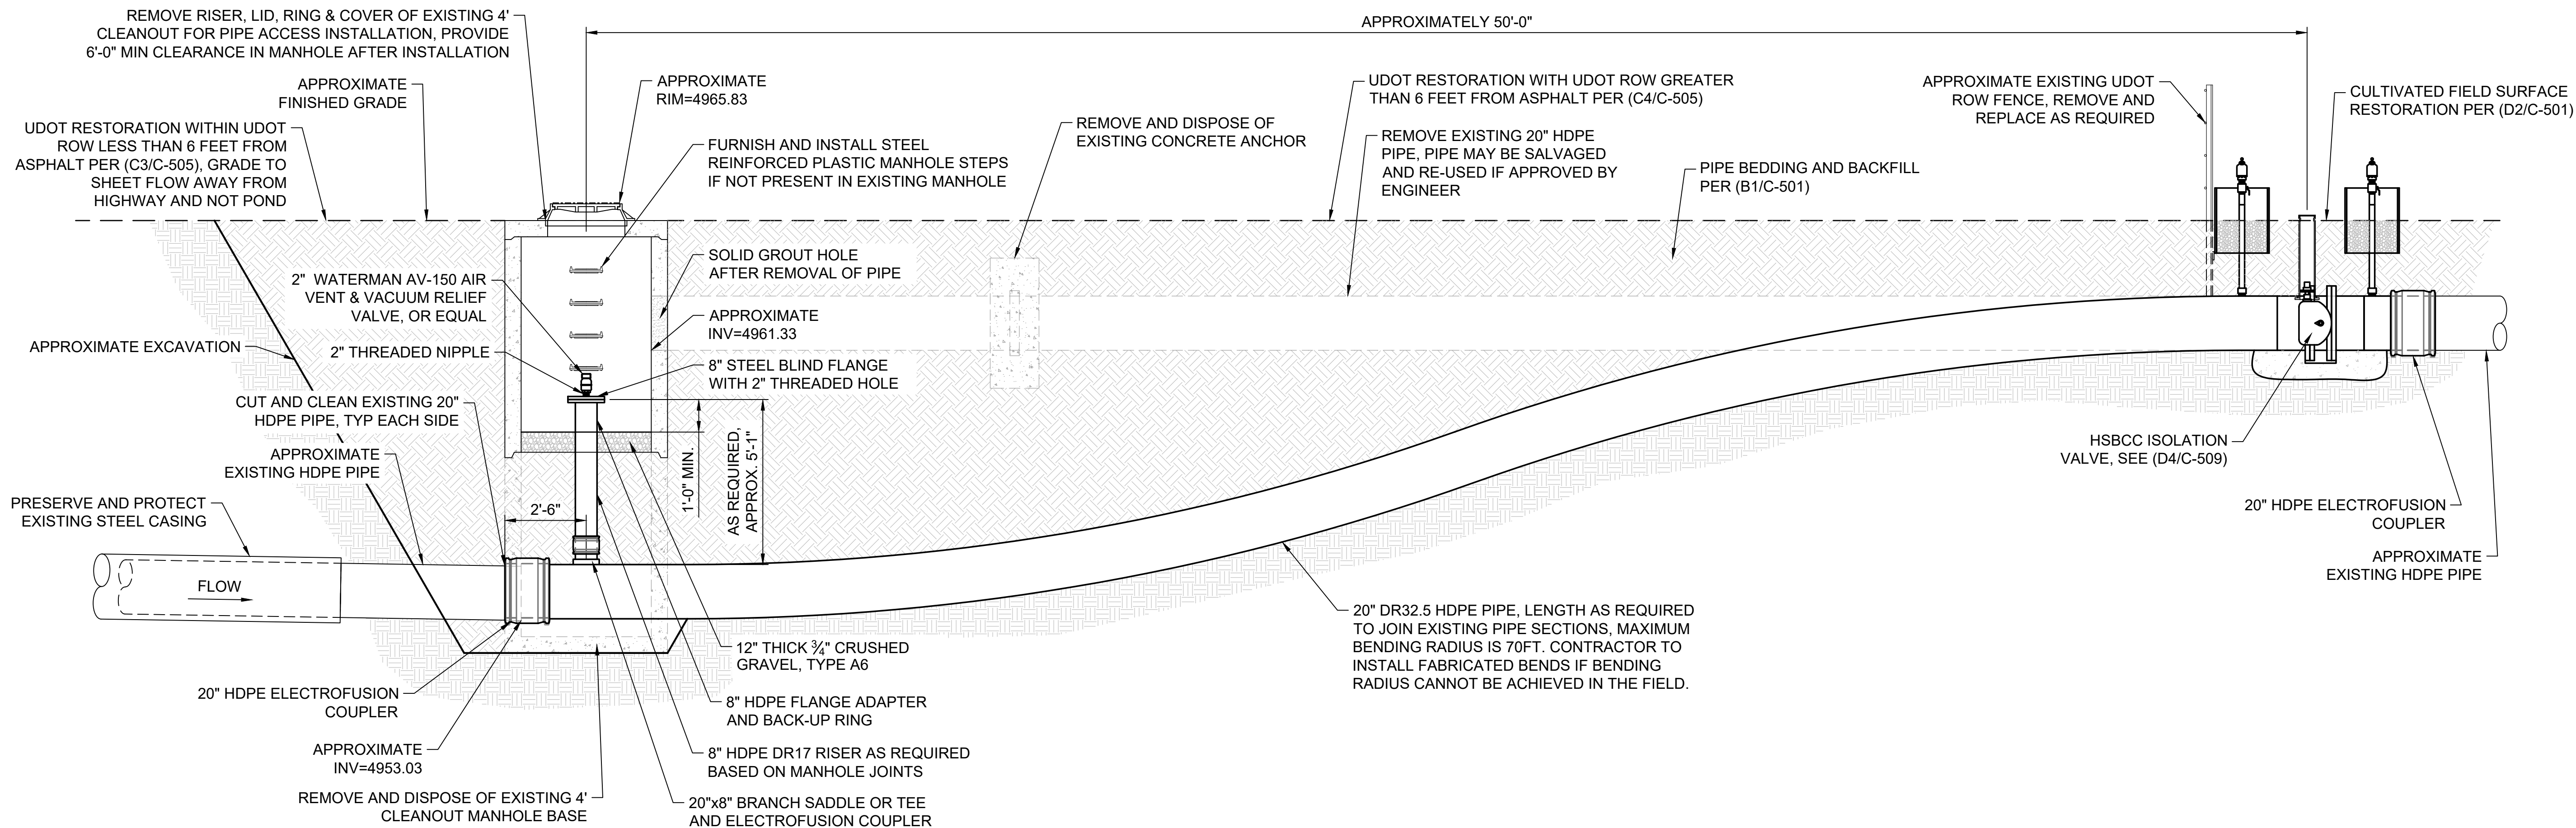

D1 TRAPPERS LOOP SIPHON EXIT
SCALE: NOT TO SCALE

SEE NOTES ON (B1/C-510)



J-U-B ENGINEERS, INC.

J-U-B ENGINEERS, INC.

466 North 900 West
Kaysville, UT 84037

Phone: 801.547.0393
www.jub.com

BID SET



REUSE OF DRAWINGS
JUB SHALL RETAIN ALL COMMON LAW, STATUTORY, COPYRIGHT AND OTHER RIGHTS IN THIS DESIGN. NO PART OF THIS DESIGN SHALL BE REPRODUCED OR TRANSMITTED IN ANY FORM OR BY ANY MEANS, ELECTRONIC OR MECHANICAL, INCLUDING PHOTOCOPYING, RECORDING, OR BY ANY INFORMATION STORAGE AND RETRIEVAL SYSTEM, WITHOUT THE WRITTEN CONSENT OF JUB. ANY REUSE WITHOUT WRITTEN CONSENT BY JUB WILL BE AT CLIENT'S SOLE RISK AND WITHOUT LIABILITY OR LEGAL EXPOSURE TO JUB.

REVISION	NO.	DESCRIPTION	BY	DATE

CO-OP/HSBCC CANAL PRESSURIZATION PROJECT
CO-OP & HSBCC

PIPELINE DETAILS


FILE: 55-22-047_C-801X
JUB PROJ. #: 55-22-047
DRAWN BY: JAS
DESIGN BY: JSF
CHECKED BY: JSF

ONE INCH
AT FULL SIZE, IF NOT ONE
INCH, SCALE ACCORDINGLY
LAST UPDATED: 7/17/2025


SHEET NUMBER:

C-510

- NOTES:
- SEE NOTES ON (B1/C-510) FOR ADDITIONAL INFORMATION ON JOINING TO EXISTING PIPE.
 - ACTUAL CONDITIONS MAY VARY, NOTIFY ENGINEER IF EXISTING CONDITIONS DIFFER PRIOR TO CONSTRUCTING TRANSITION.

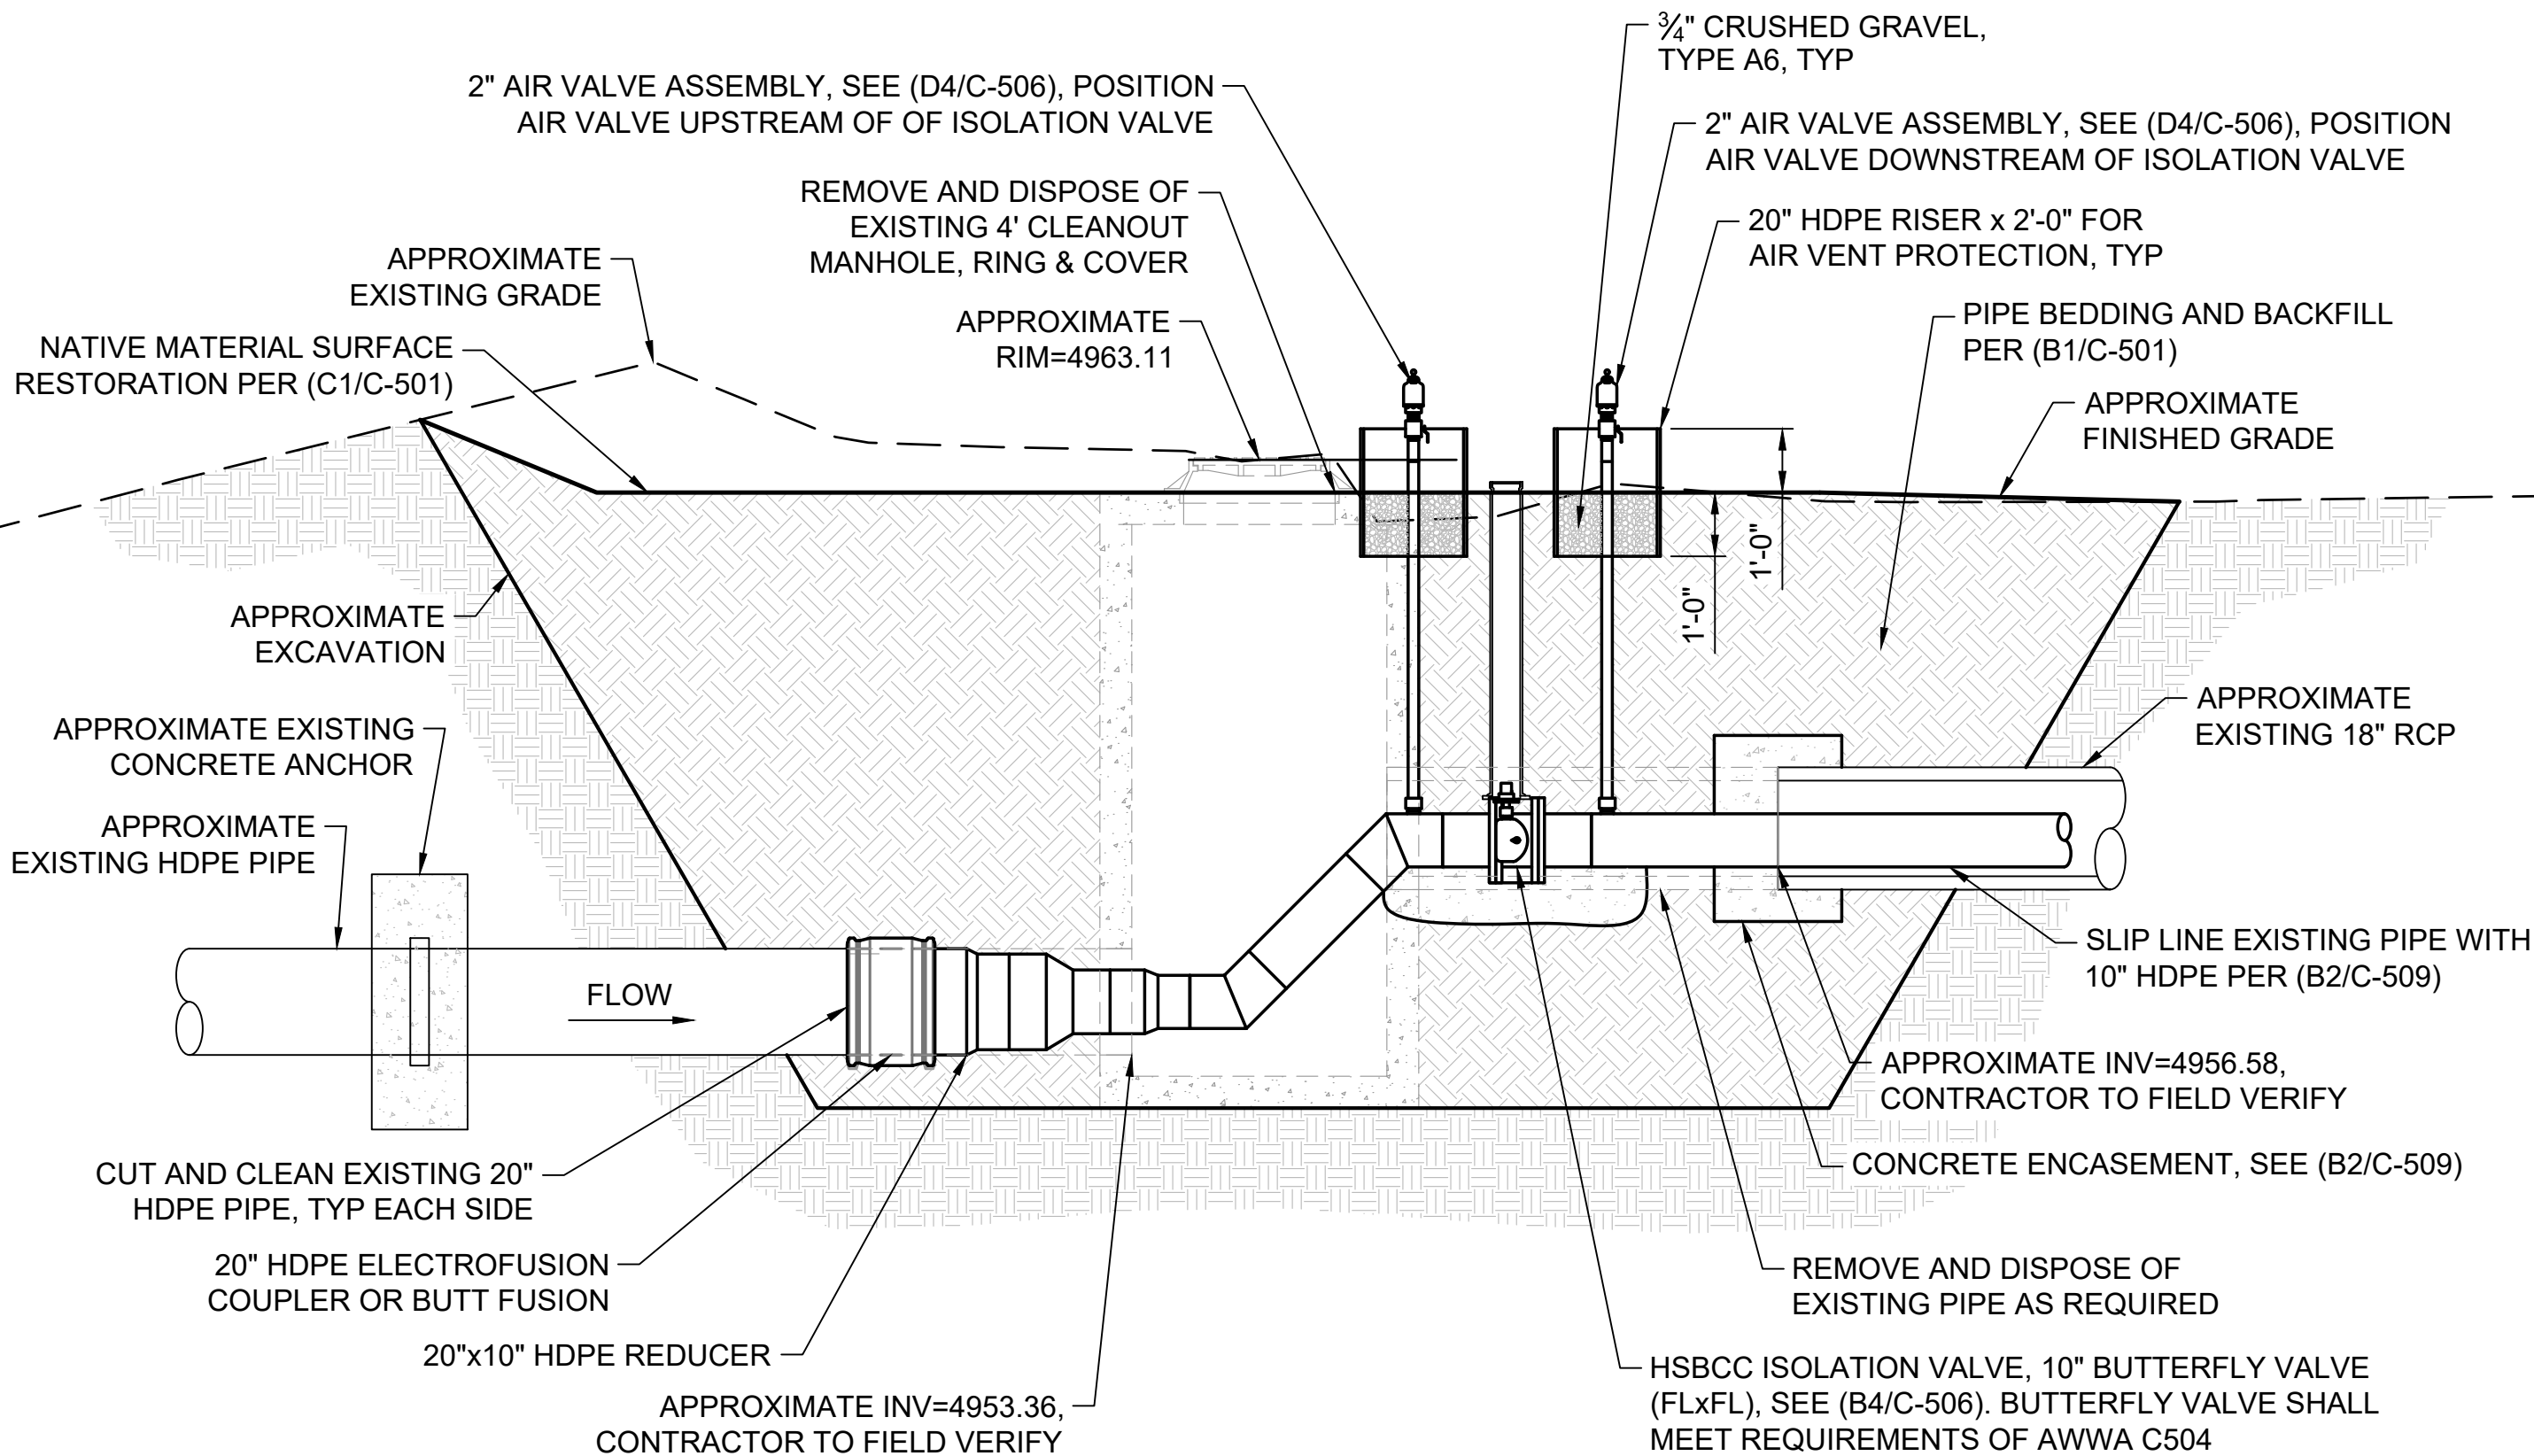


B1 EXISTING PIPE TRANSITION TO NEW PIPE DETAIL
SCALE: NOT TO SCALE

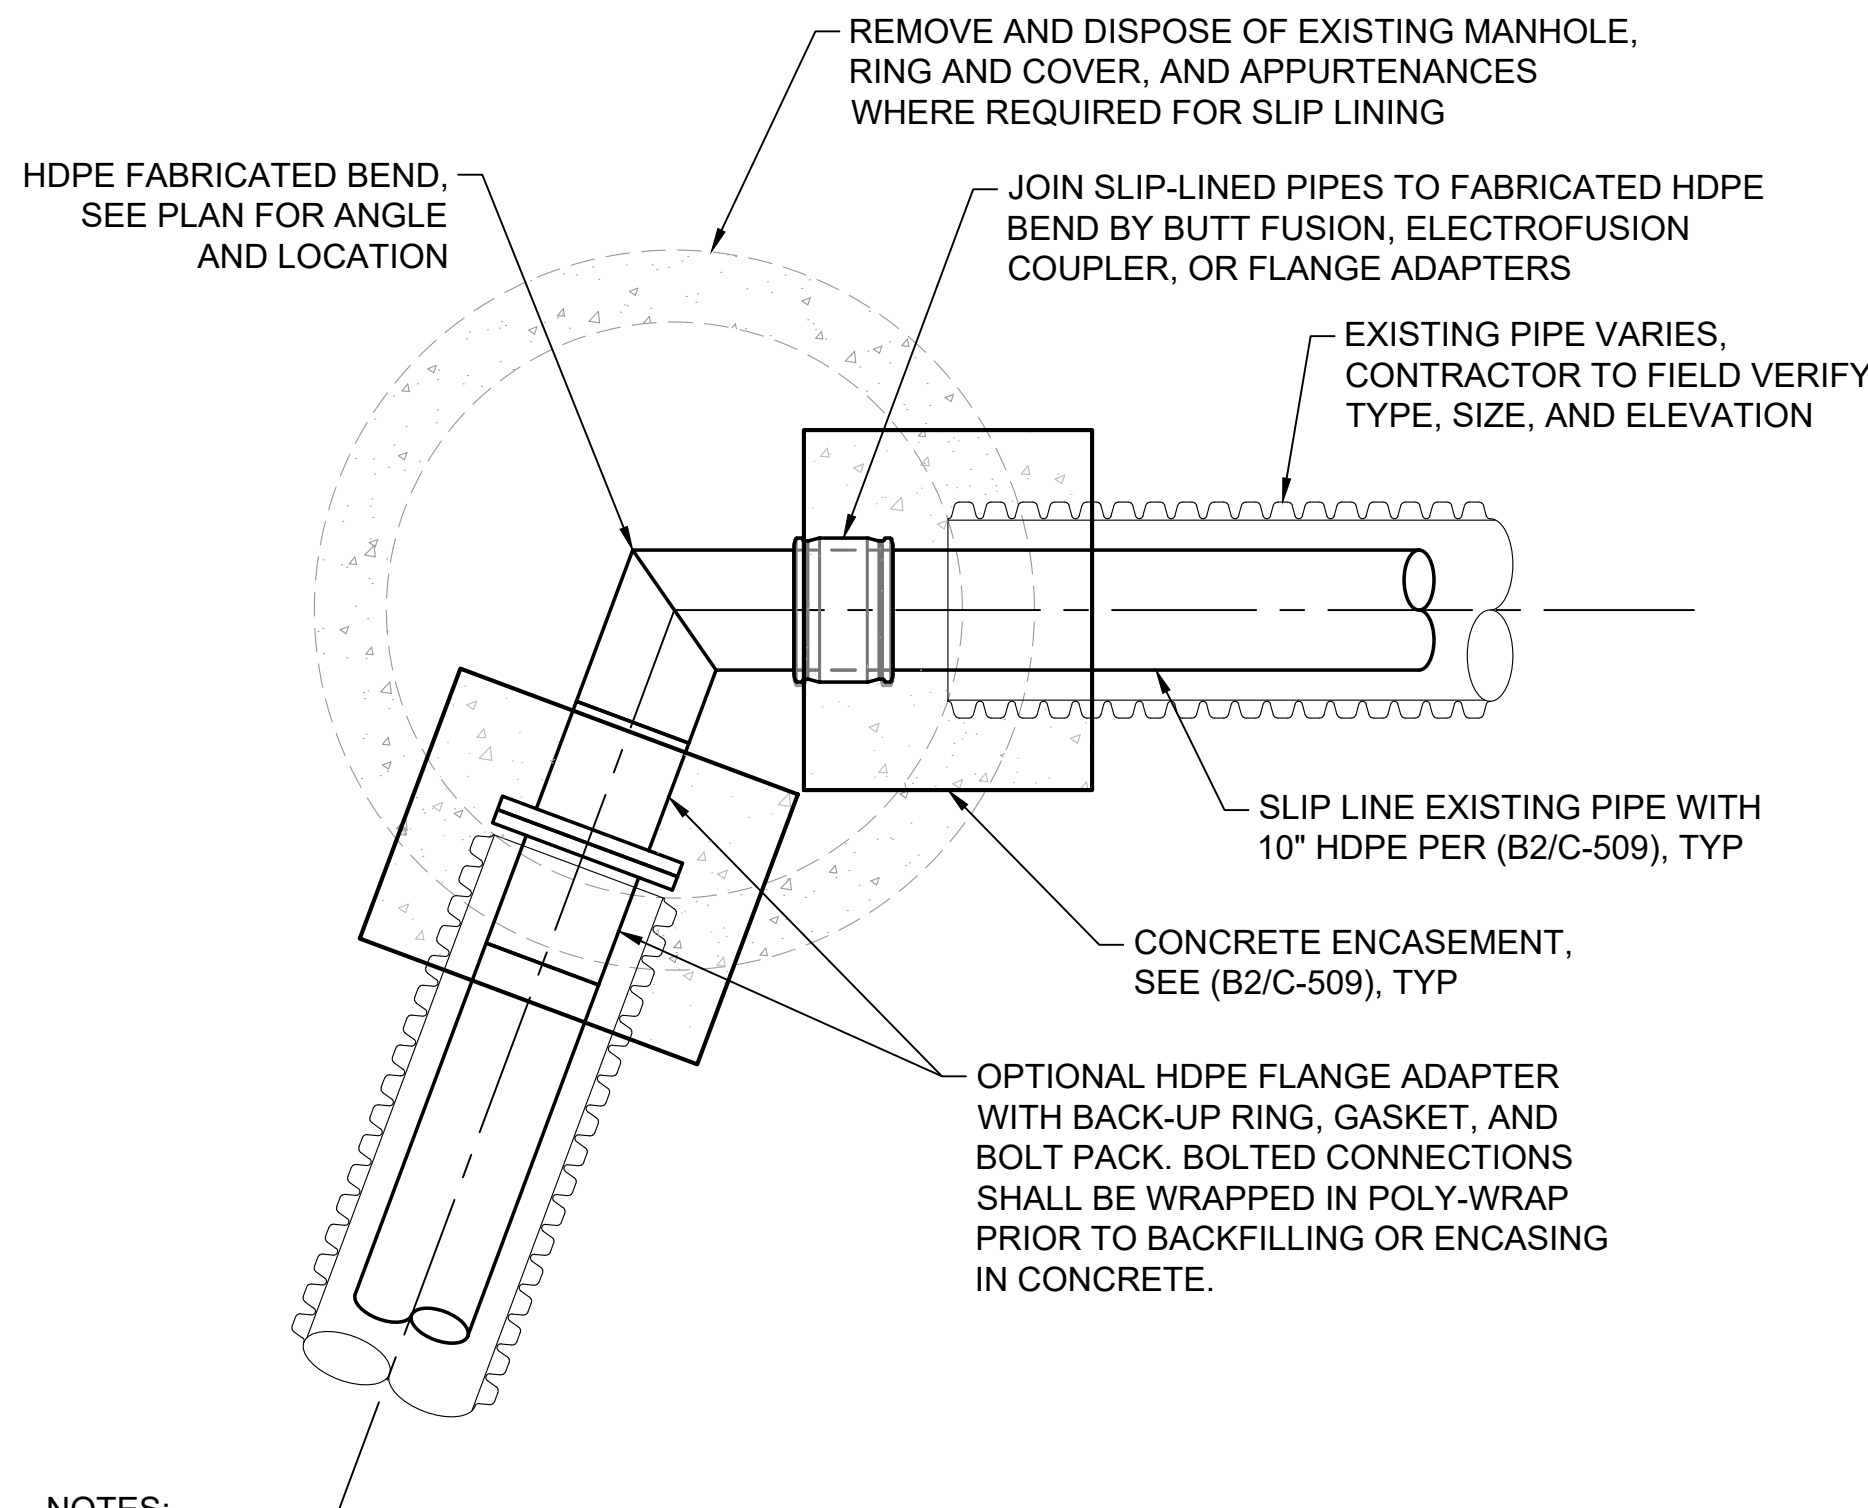

- NOTES:
- CONTRACTOR TO FIELD VERIFY MANHOLE LOCATIONS, ELEVATIONS, AND CONDITIONS PRIOR TO SLIP LINING CULVERTS. NOTIFY ENGINEER OF DISCREPANCIES.
 - COORDINATE SURFACE RESTORATION WITH HSBCC AND THE ESCAPES AT THE EDGEWATER HOMEOWNERS ASSOCIATION.
 - MANHOLES IN ASPHALT: LIMIT REMOVAL OF ASPHALT FOR SLIP LINING CULVERT. RESTORE ASPHALT PER (D3/C-501).
 - MANHOLES IN LANDSCAPED AREAS: LIMIT DISTURBANCE OF LANDSCAPED AREAS. RESTORE SURFACE WITH SOD.


D1 FABRICATED BEND AT MANHOLE DETAIL
SCALE: NOT TO SCALE

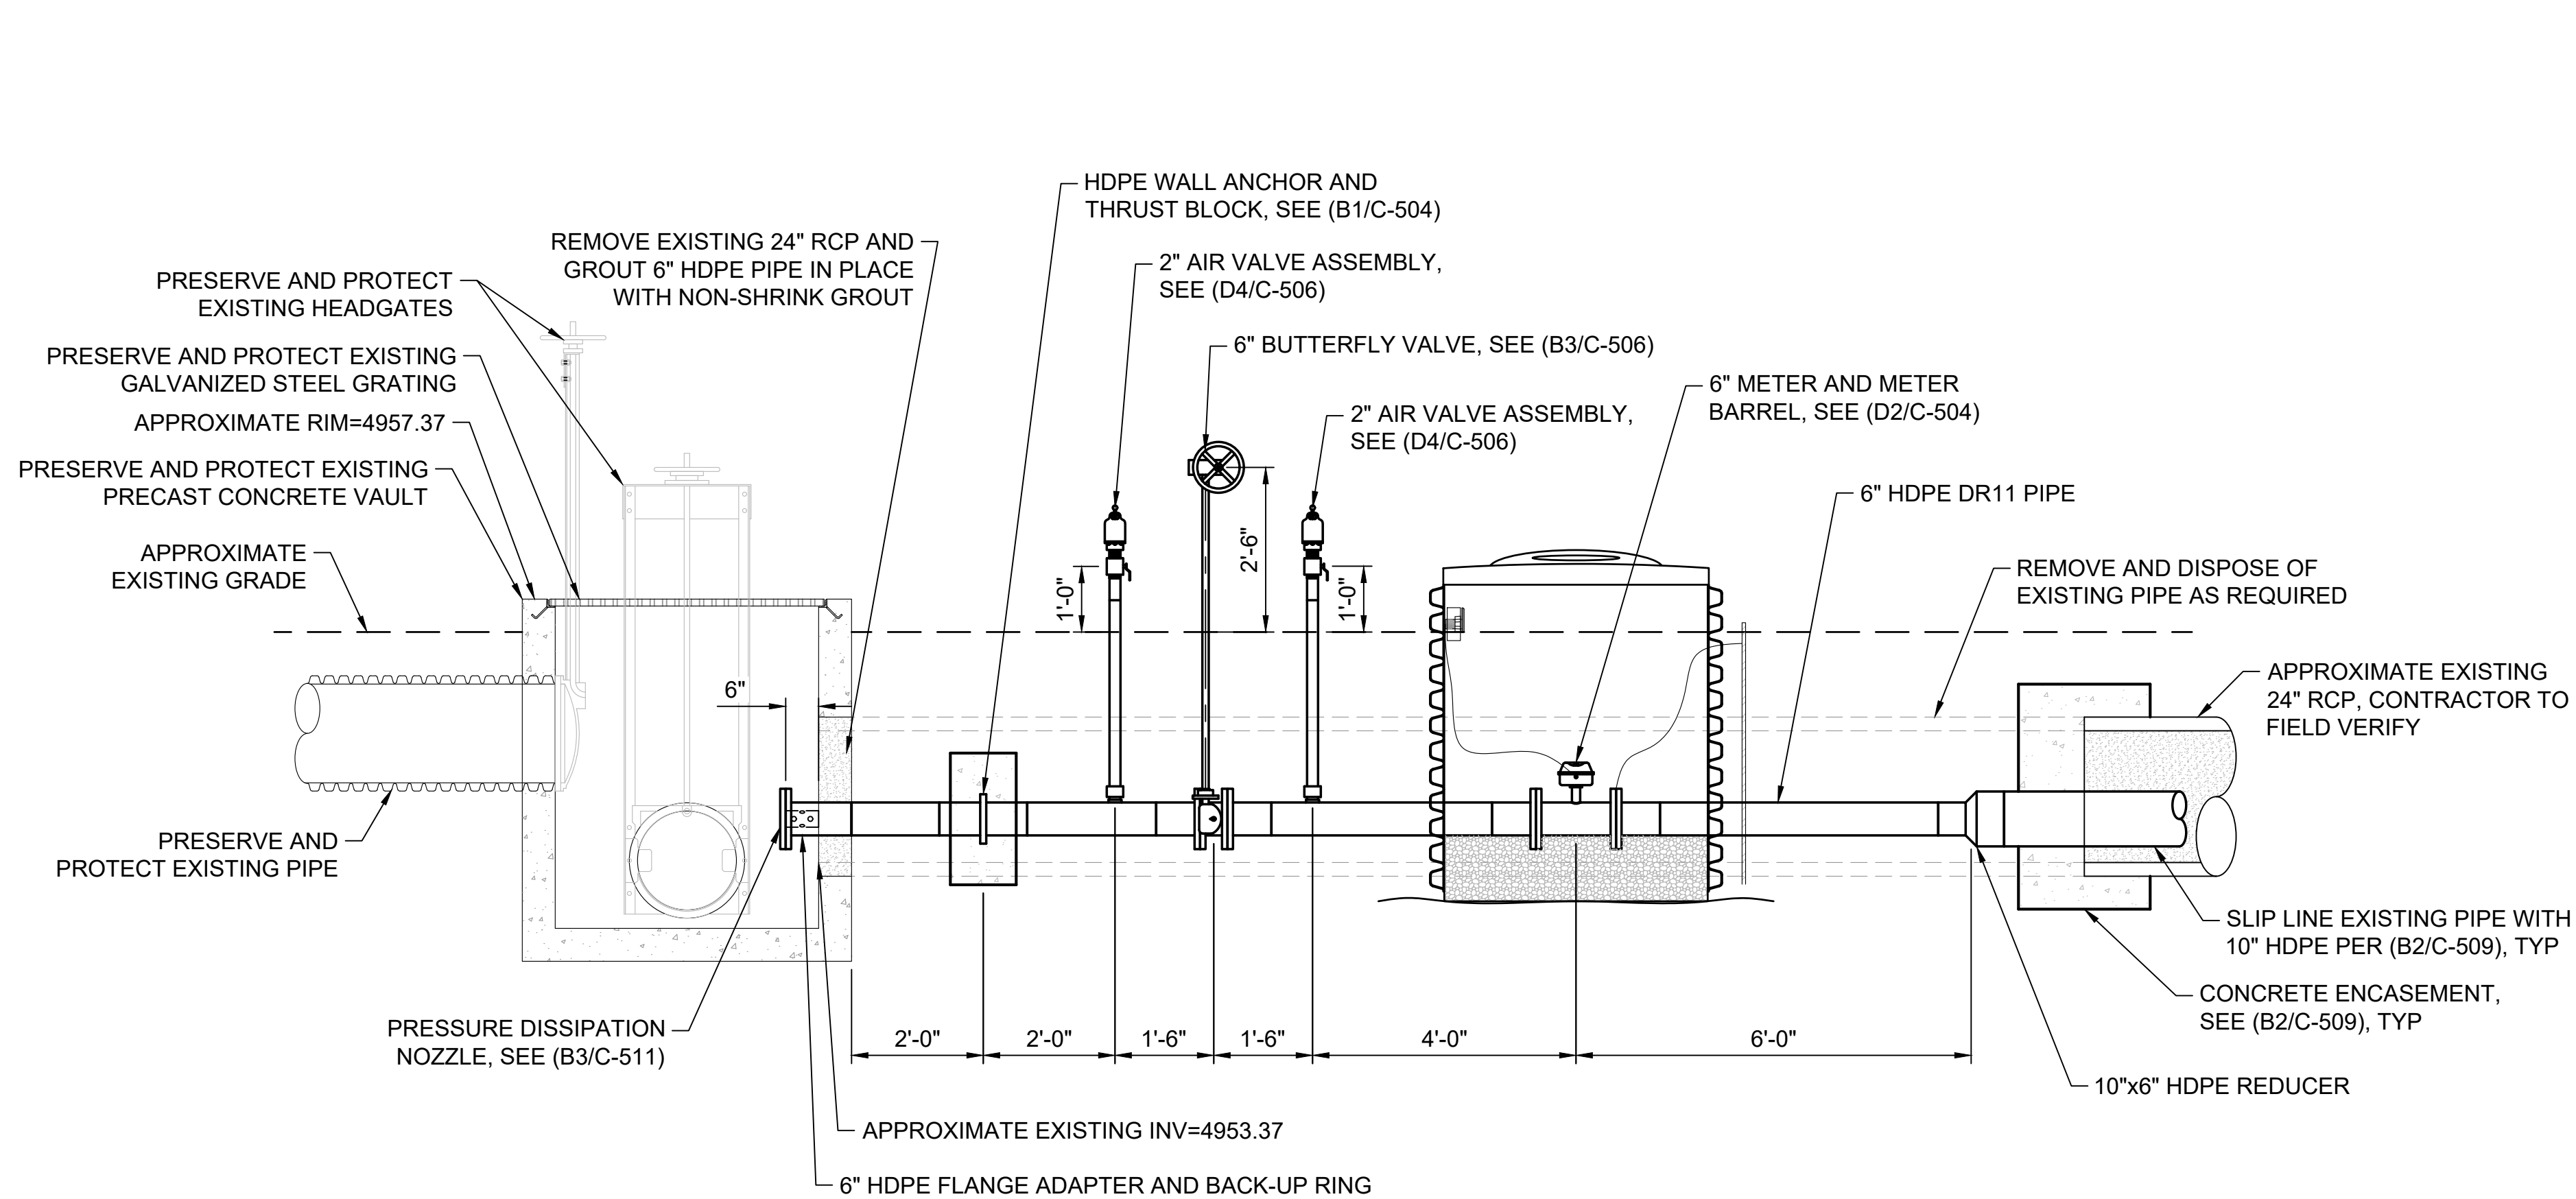

D2 HSBCC OUTLET DETAIL
SCALE: NOT TO SCALE

LATERAL/TURNOUT PRESSURE DISSIPATION NOZZLE

LOCATION	DESIGN FLOW	PIPE SIZE	PIPE DR	PIPE WALL THICKNESS	STATIC PRESSURE	WORKING PRESSURE	NOZZLE SIZE "P"	TOTAL NUMBER OF HOLES	HOLE DIAMETER "d"	NUMBER OF HOLES PER ROW "n"	NUMBER OF ROWS OF HOLES "r"	SPACING OF ROWS "s"	NOZZLE LENGTH "L"
	(gpm)	(in)		(in)	(psi)	(psi)	(in)		(in)			(in)	(in)
HSBCC LATERAL-01	100	4	11	0.409	56	29	2	6	9/16	3	2	1.5	4.5
HSBCC LATERAL-02	195	4	11	0.409	58	32	2	9	5/8	3	3	1.5	6
HSBCC-50	440	6	11	0.602	59.5	43	3	9	7/8	3	3	1.5	6

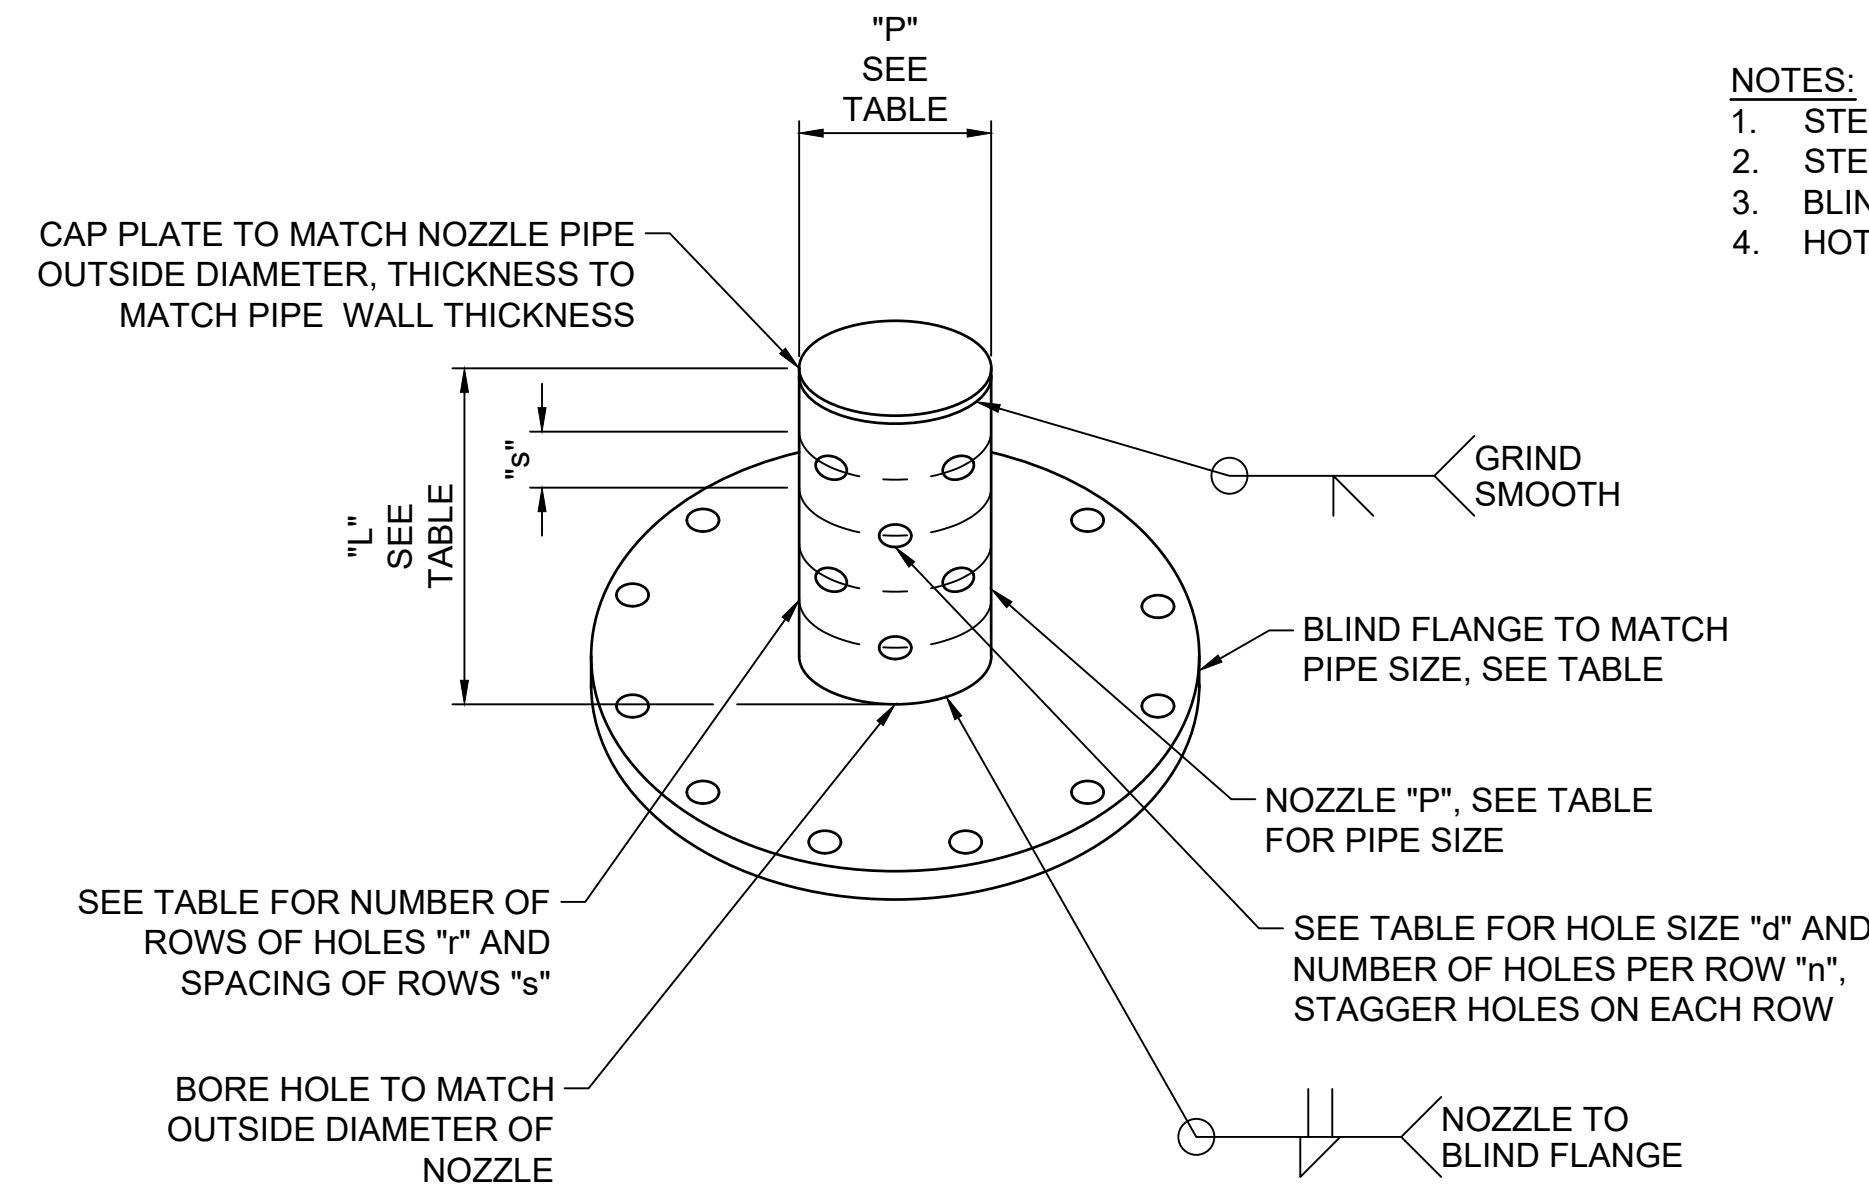

- NOTES:
- STEEL PIPE SHALL BE ASTM A53 GRADE B, Fy=35 ksi.
 - STEEL PLATE SHALL BE ASTM A36, Fy=36 ksi.
 - BLIND FLANGE SHALL BE ASME B16.5 CLASS 150.
 - HOT-DIP GALVANIZE ALL COMPONENTS AFTER FABRICATION.

B3 LATERAL/TURNOUT PRESSURE DISSIPATION NOZZLE DETAIL
SCALE: NOT TO SCALE



J-U-B ENGINEERS, INC.

J-U-B ENGINEERS, INC.

466 North 900 West
Kaysville, UT 84037

Phone: 801.547.0393
www.jub.com

BID SET



REUSE OF DRAWINGS
JUB SHALL RETAIN ALL COMMON LAW, STATUTORY, COPYRIGHT AND OTHER RIGHTS IN THIS DESIGN AND DRAWING. NO PART OF THIS DESIGN OR DRAWING SHALL BE REPRODUCED OR TRANSMITTED IN ANY FORM OR BY ANY MEANS, ELECTRONIC OR MECHANICAL, INCLUDING PHOTOCOPYING, RECORDING, OR BY ANY INFORMATION STORAGE AND RETRIEVAL SYSTEM, WITHOUT THE WRITTEN CONSENT OF JUB. ANY REUSE WITHOUT WRITTEN CONSENT BY JUB WILL BE AT CLIENT'S SOLE RISK AND WITHOUT LIABILITY OR LEGAL EXPOSURE TO JUB.

NO.	REVISION	DESCRIPTION	BY	DATE

CO-OP/HSBCC CANAL PRESSURIZATION PROJECT
CO-OP & HSBCC


PIPELINE DETAILS

FILE: 55-22-047_C-501X
JUB PROJ. #: 55-22-047
DRAWN BY: JAS
DESIGN BY: JSF
CHECKED BY: JSF
AT FULL SIZE, IF NOT ONE
INCH, SCALE ACCORDINGLY
LAST UPDATED: 7/17/2025


SHEET NUMBER:

C-511


Plot Date: 7/17/2025 11:25 AM Plotted By: Jon Frazier
Date Created: 7/17/2025 JUB.COM\CENTRAL\CLIENTS\UT\COOPDITCH\PROJECTS\55-22-047 COOPDITCH\2023\PIPING\PROJECT\DESIGN\CAD\SHEET\55-22-047_C-512.DWG

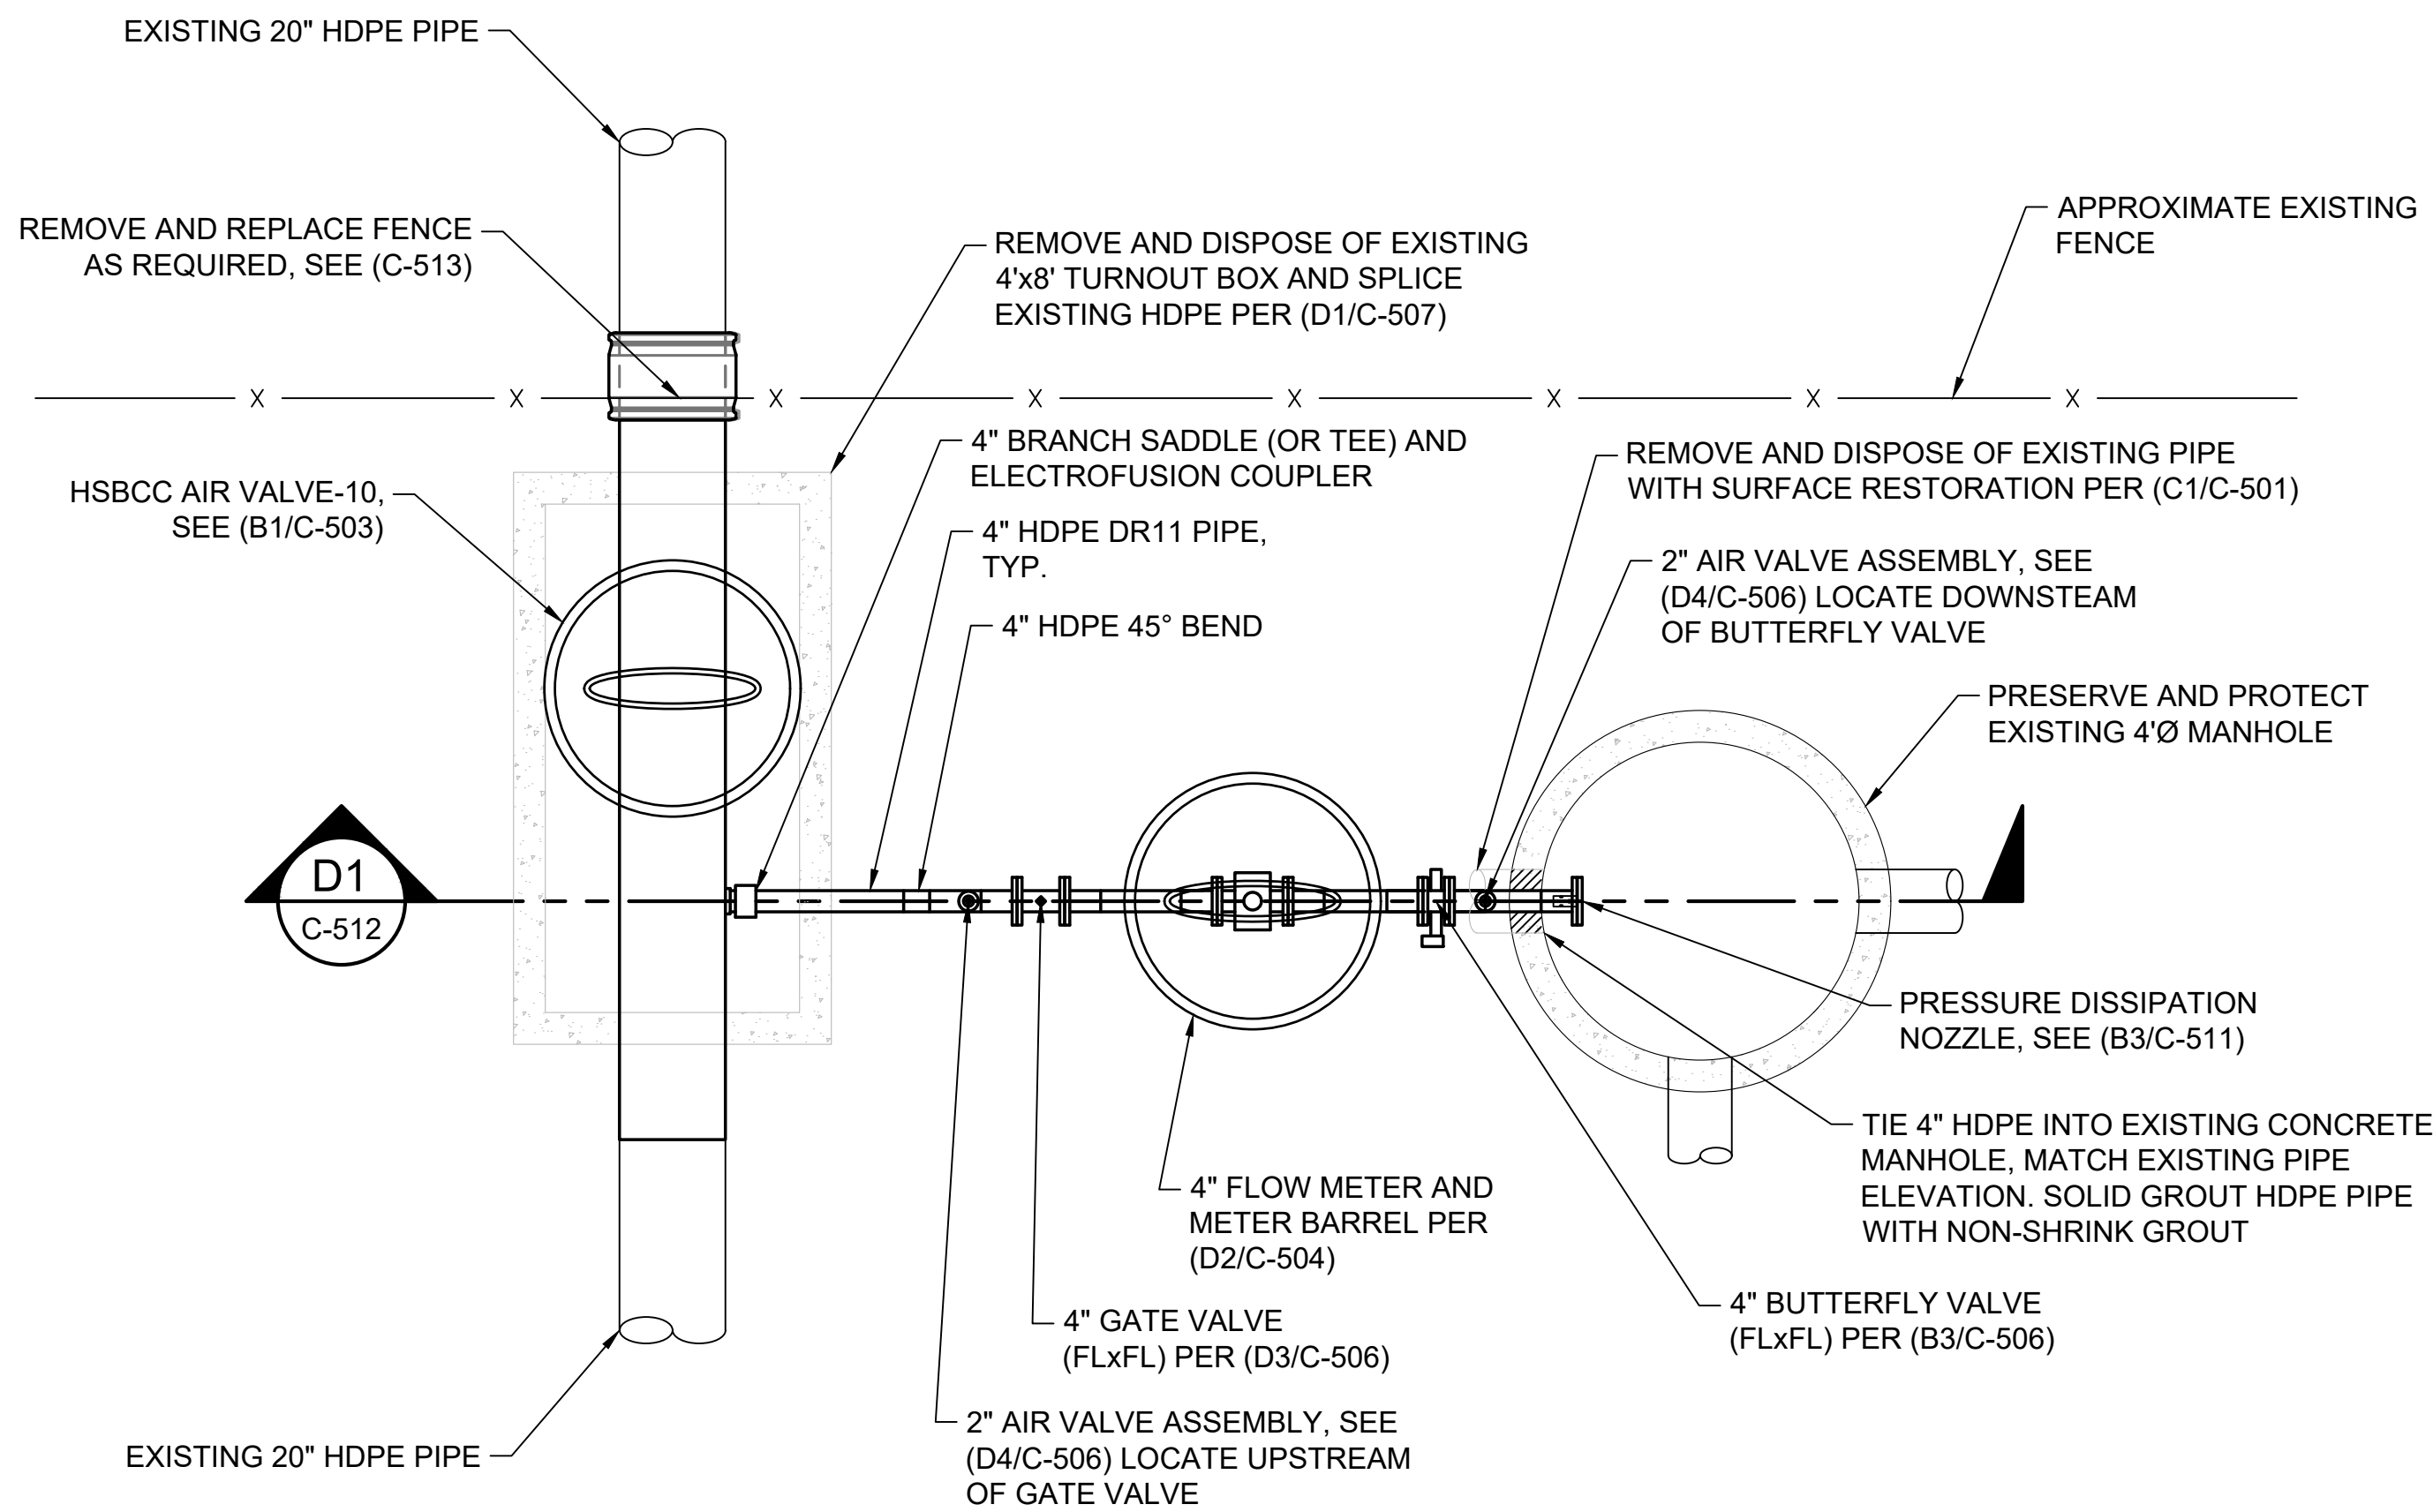


B1 HSBCC LATERAL-01 PLAN VIEW
SCALE: NOT TO SCALE

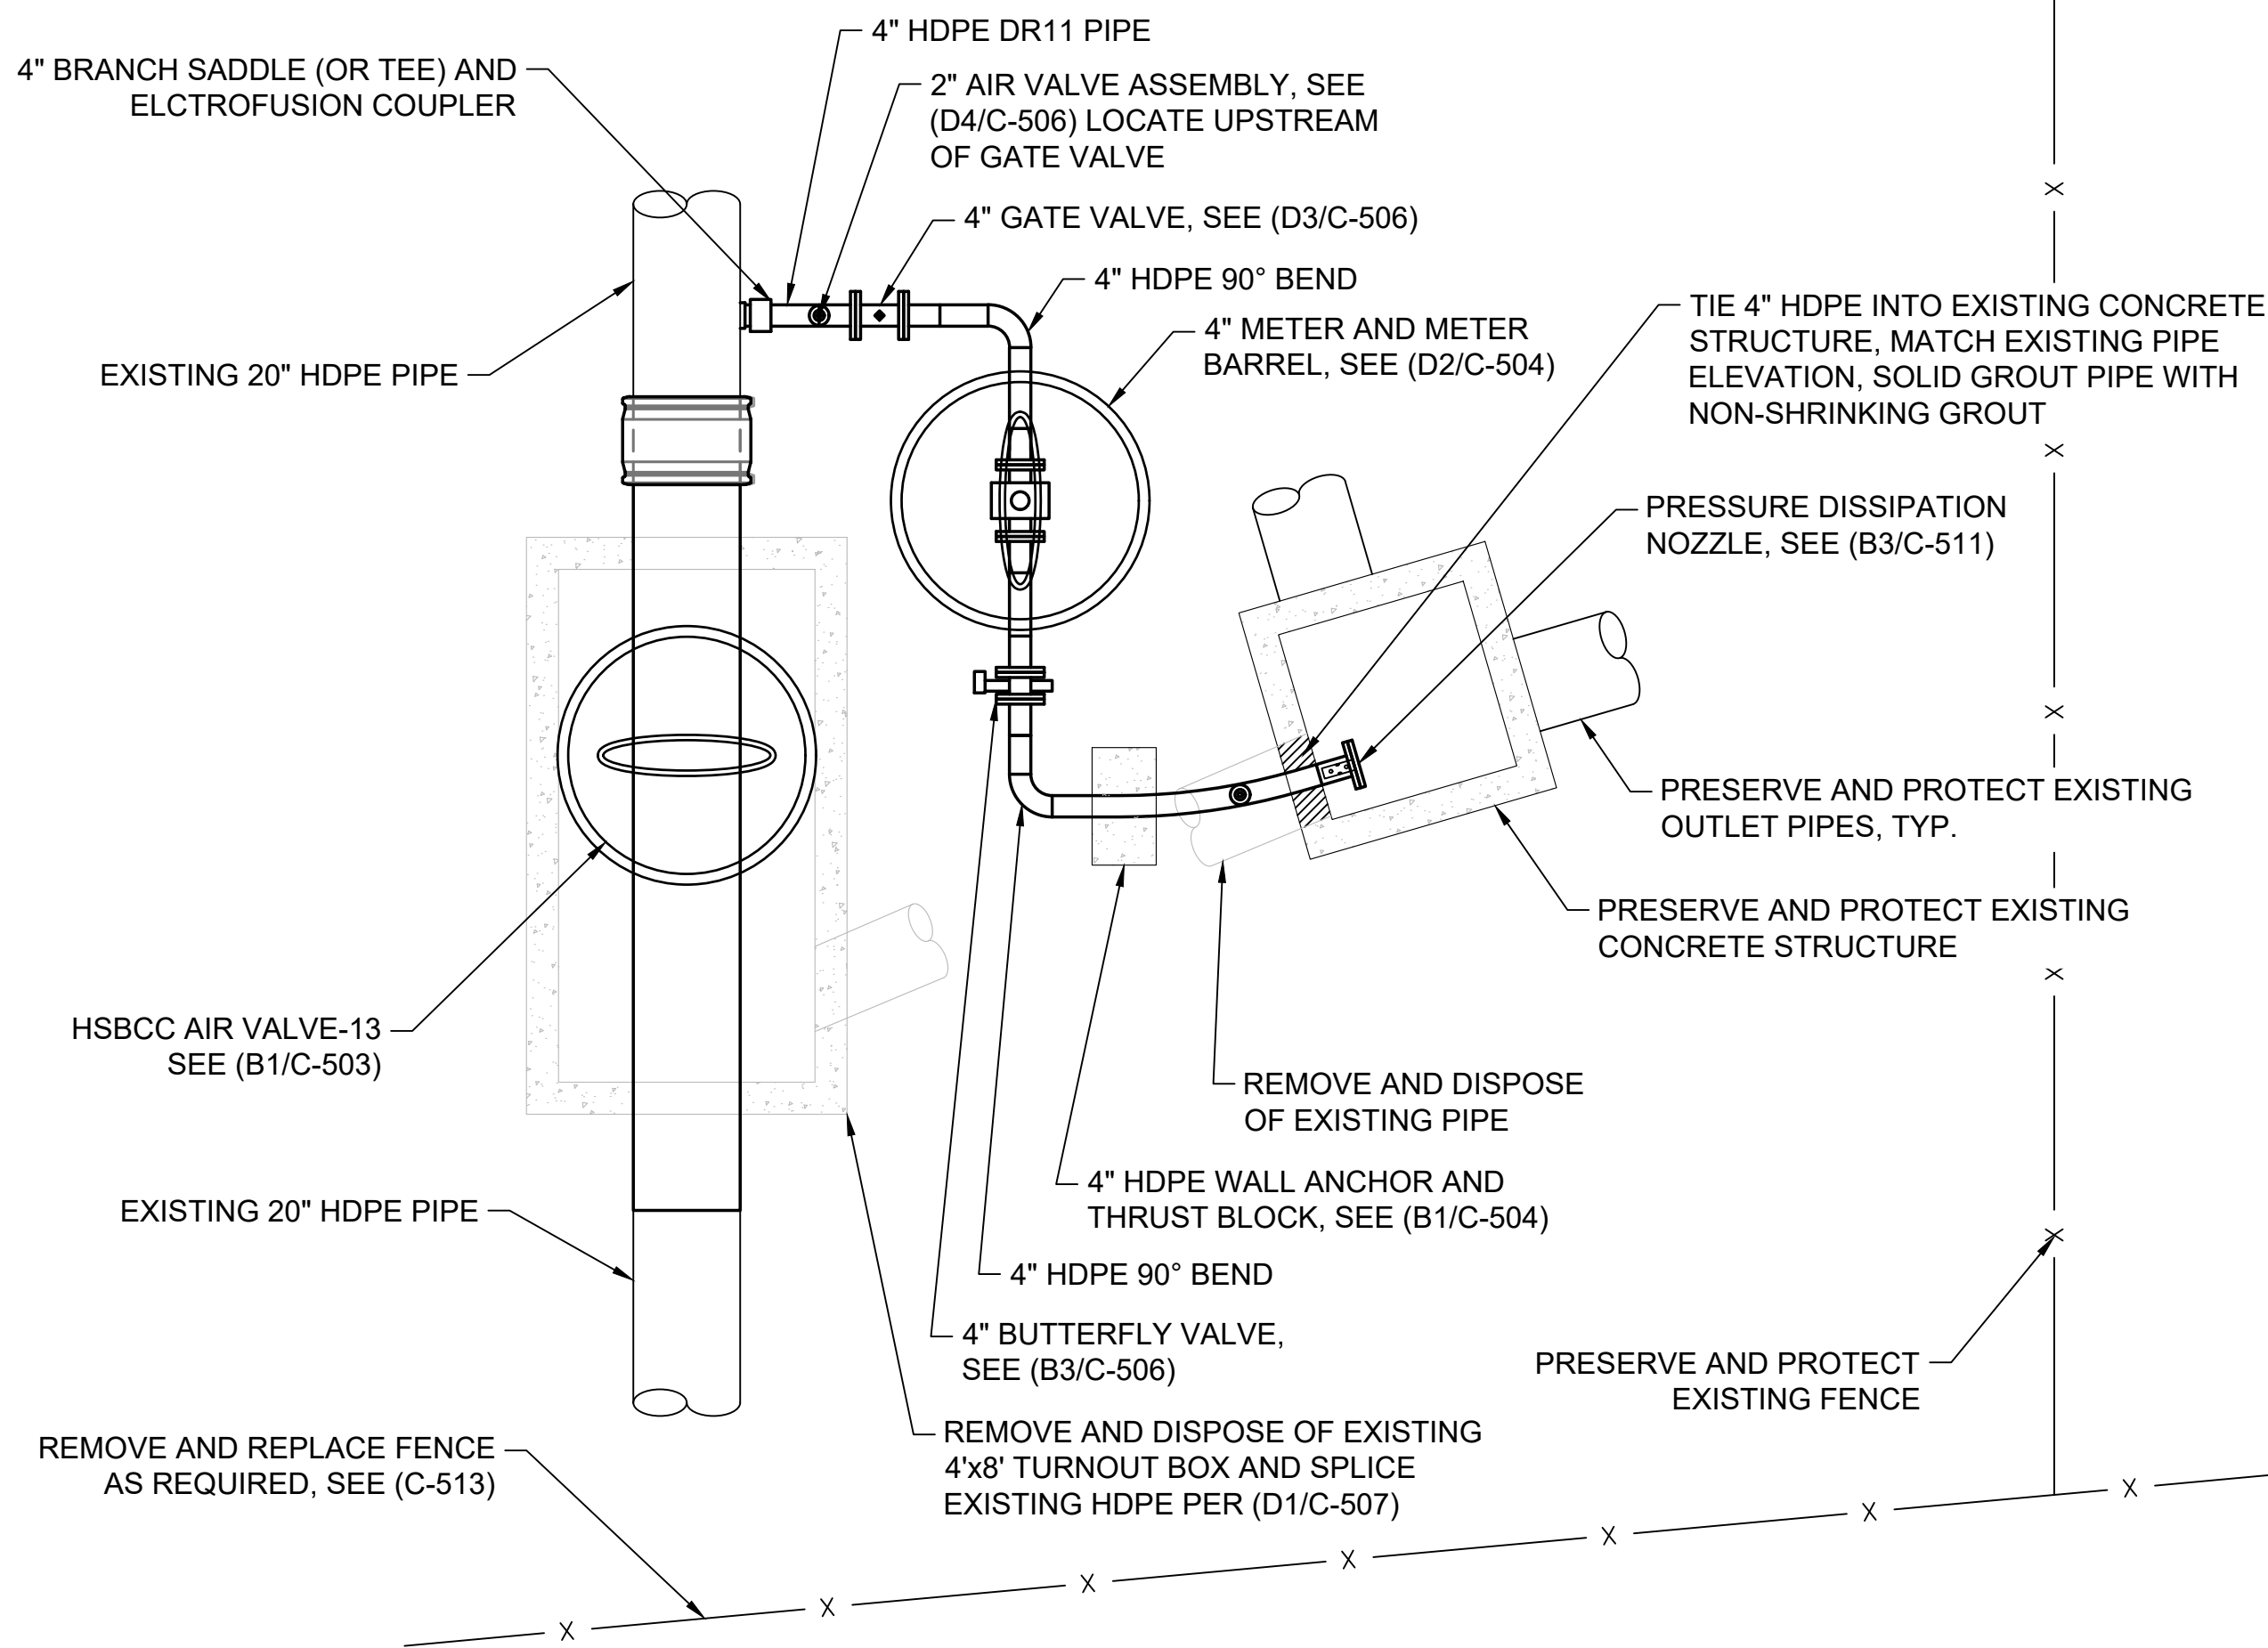

B3 HSBCC LATERAL-02 PLAN VIEW
SCALE: NOT TO SCALE

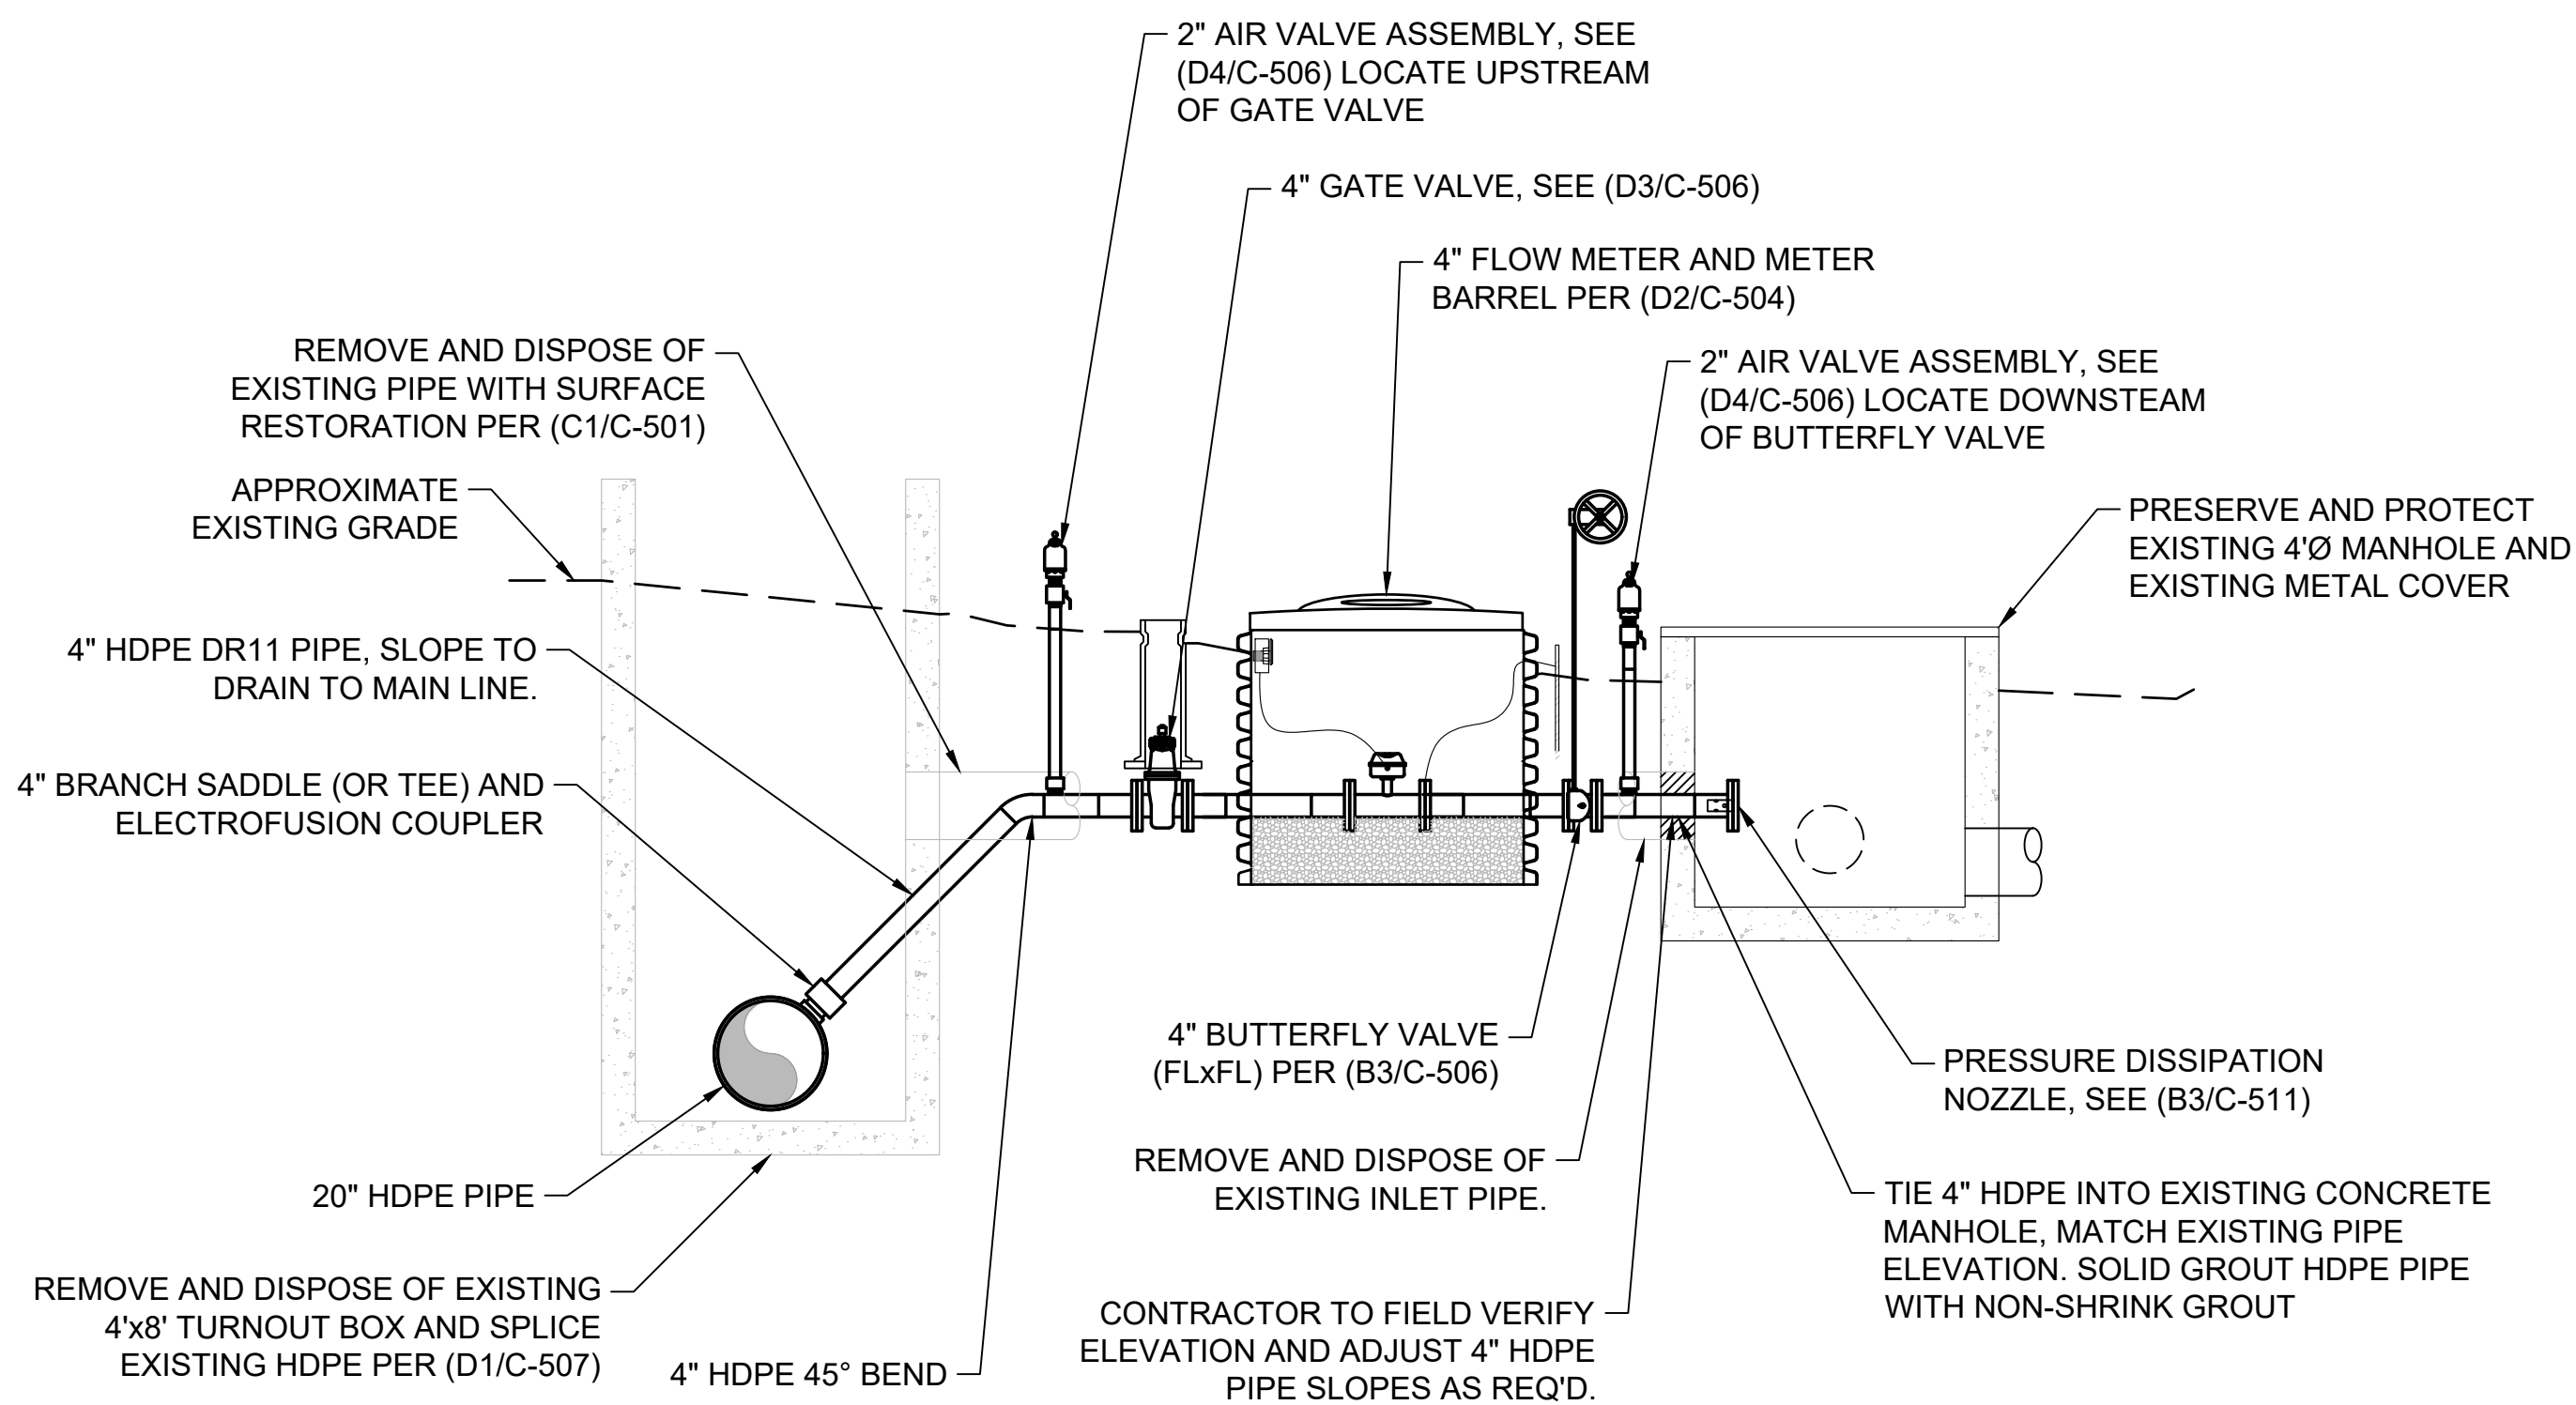

D1 HSBCC LATERAL-01 SECTION VIEW
SCALE: NOT TO SCALE

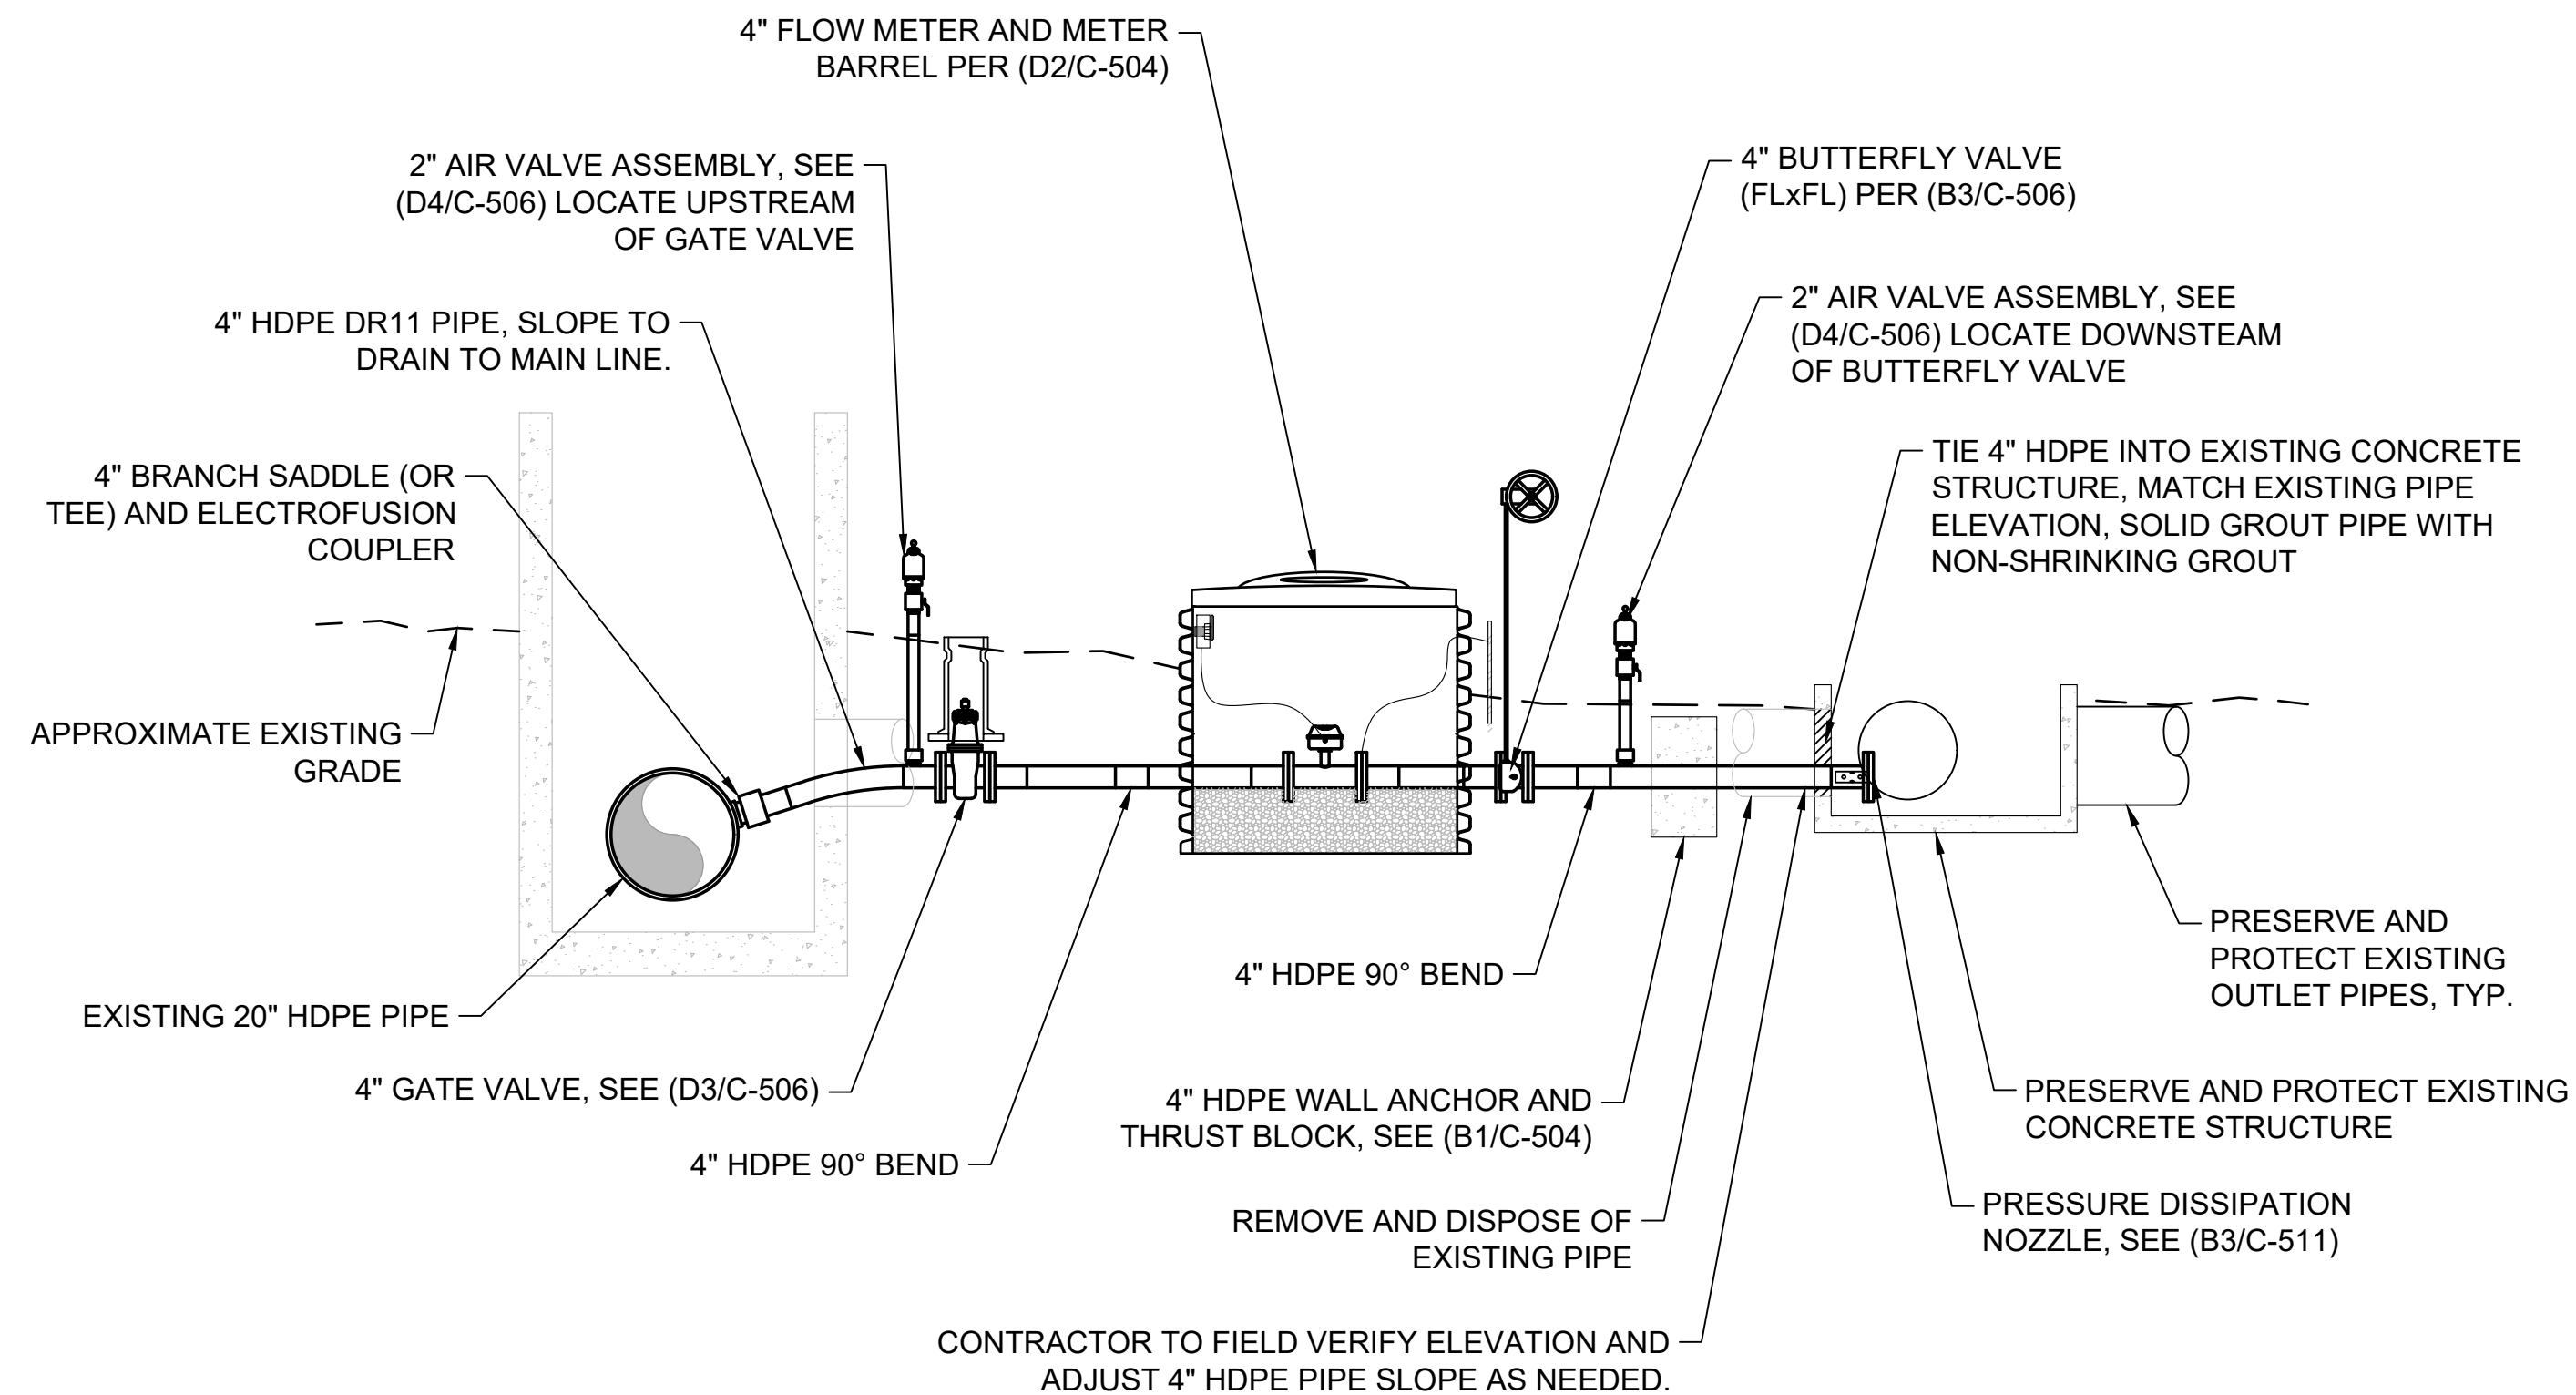

D3 HSBCC LATERAL-02 SECTION VIEW
SCALE: NOT TO SCALE



J-U-B ENGINEERS, INC.

J-U-B ENGINEERS, INC.

466 North 900 West
Kaysville, UT 84037

Phone: 801.547.0393
www.jub.com

BID SET



JUB SHALL RETAIN ALL COMMON LAW, STATUTORY, COPYRIGHT AND OTHER RIGHTS IN THIS DESIGN AND ANY INFORMATION CONTAINED HEREIN. NO PART OF THIS DESIGN OR INFORMATION SHALL BE REPRODUCED OR TRANSMITTED IN ANY FORM OR BY ANY MEANS, ELECTRONIC OR MECHANICAL, INCLUDING PHOTOCOPYING, RECORDING, OR BY ANY INFORMATION STORAGE AND RETRIEVAL SYSTEM, WITHOUT THE WRITTEN CONSENT OF JUB. ANY REUSE WITHOUT WRITTEN CONSENT BY JUB WILL BE AT CLIENT'S SOLE RISK AND WITHOUT LIABILITY OR LEGAL EXPOSURE TO JUB.

REVISION		NO.	DESCRIPTION	BY	DATE

CO-OP/HSBCC CANAL PRESSURIZATION PROJECT
CO-OP & HSBCC


HSBCC LATERAL-01 & 02 DETAILS

FILE: 55-22-047_C-801X
JUB PROJ. #: 55-22-047
DRAWN BY: JAS
DESIGN BY: JSF
CHECKED BY: JSF
AT FULL SIZE, IF NOT ONE INCH, SCALE ACCORDINGLY
LAST UPDATED: 7/17/2025

SHEET NUMBER:

C-512


Plot Date: 7/17/2025 11:26 AM Plotted By: Jon Frazier
Date Created: 7/17/2025 JUB.COM\CENTRAL\CLIENTS\UT\COOPDITCH\PROJECTS\55-22-047 COOPDITCH\2023\PP\PROJECT DESIGN\CAD\SHEET\55-22-047 C-513X.DWG

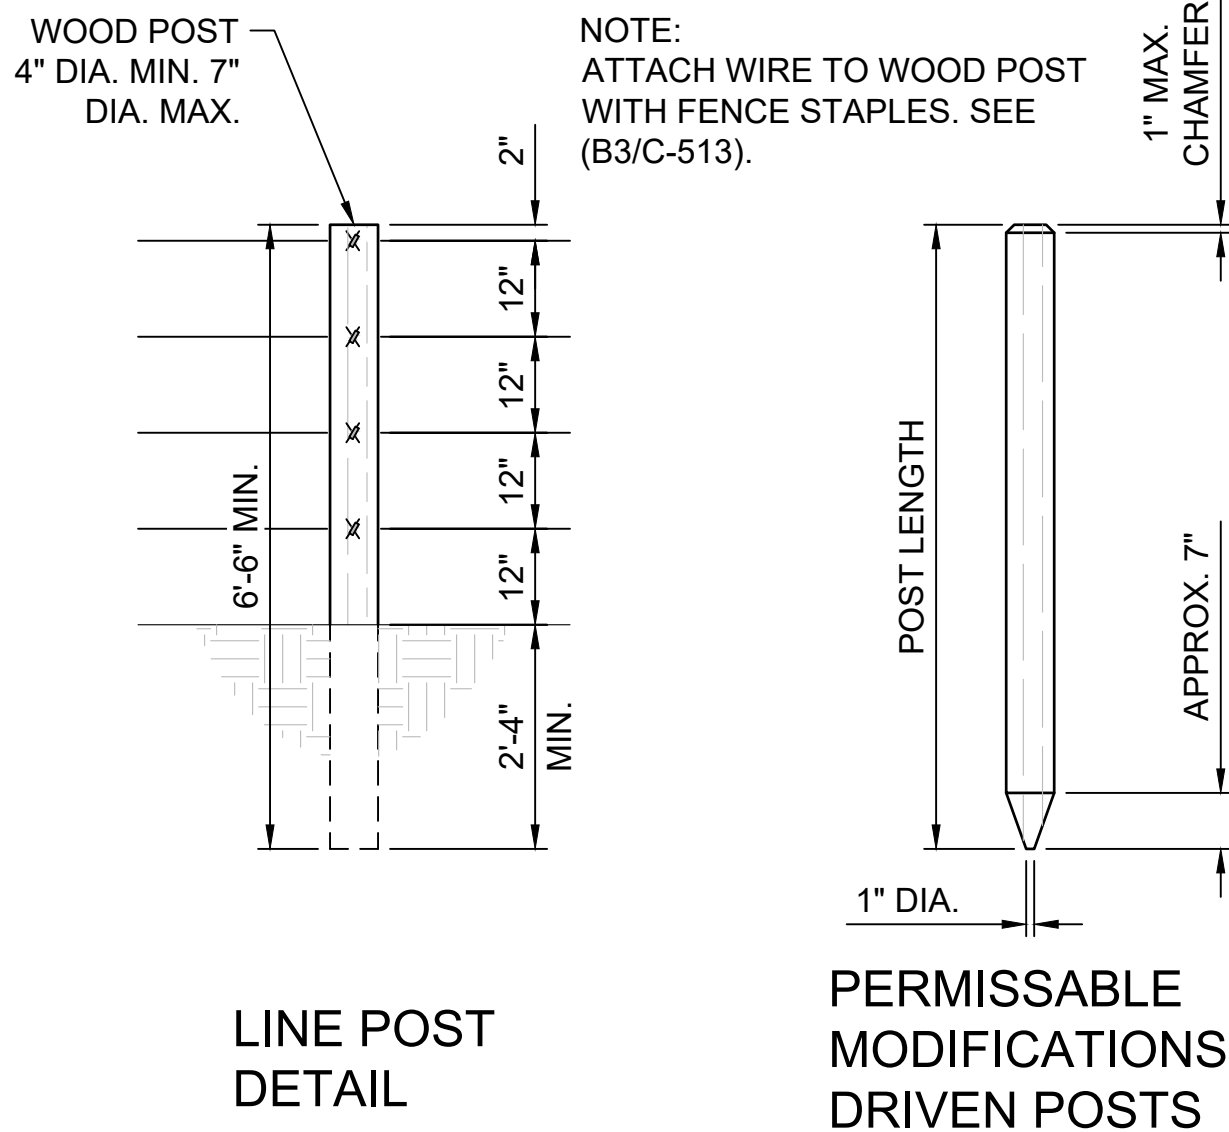

LINE POST
DETAIL


PERMISSABLE
MODIFICATIONS FOR
DRIVEN POSTS

B1 WOOD LINE POSTS
SCALE: 1"=2'

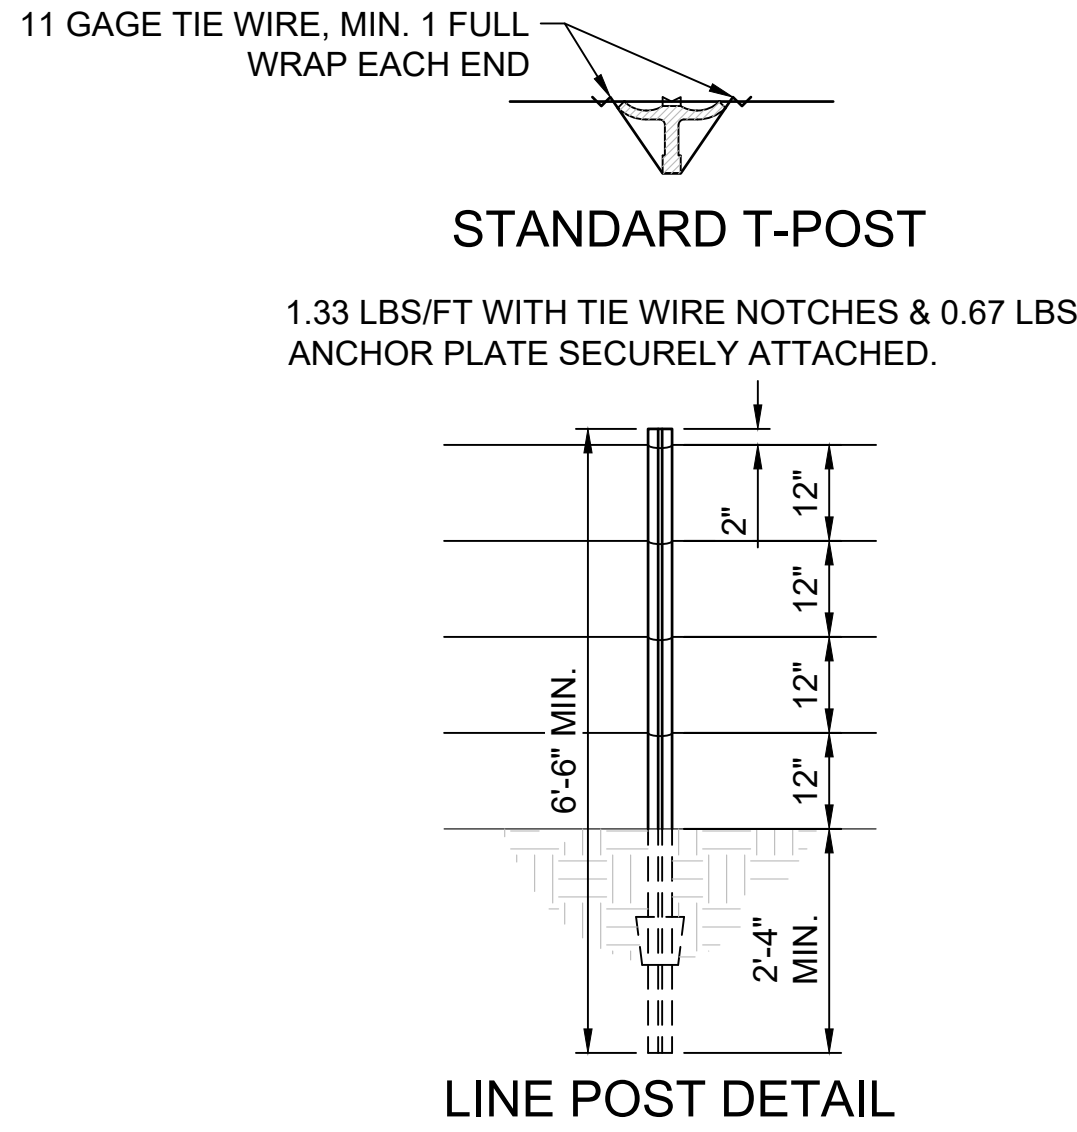


LINE POST
DETAIL


B2 METAL LINE POSTS
SCALE: 1"=2'

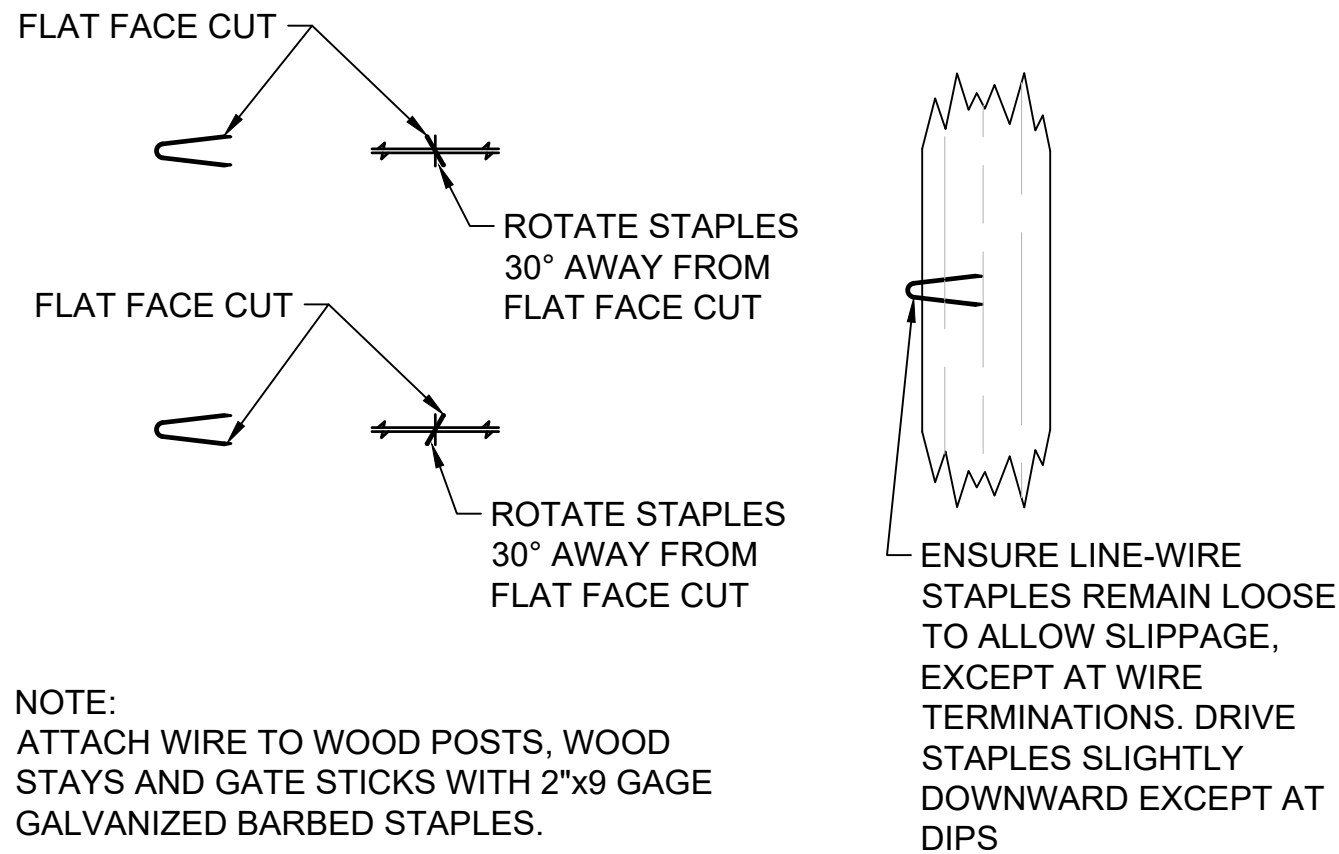

B3 WIRE ATTACHMENT TO WOOD POSTS & STAYS
SCALE: 1"=1'

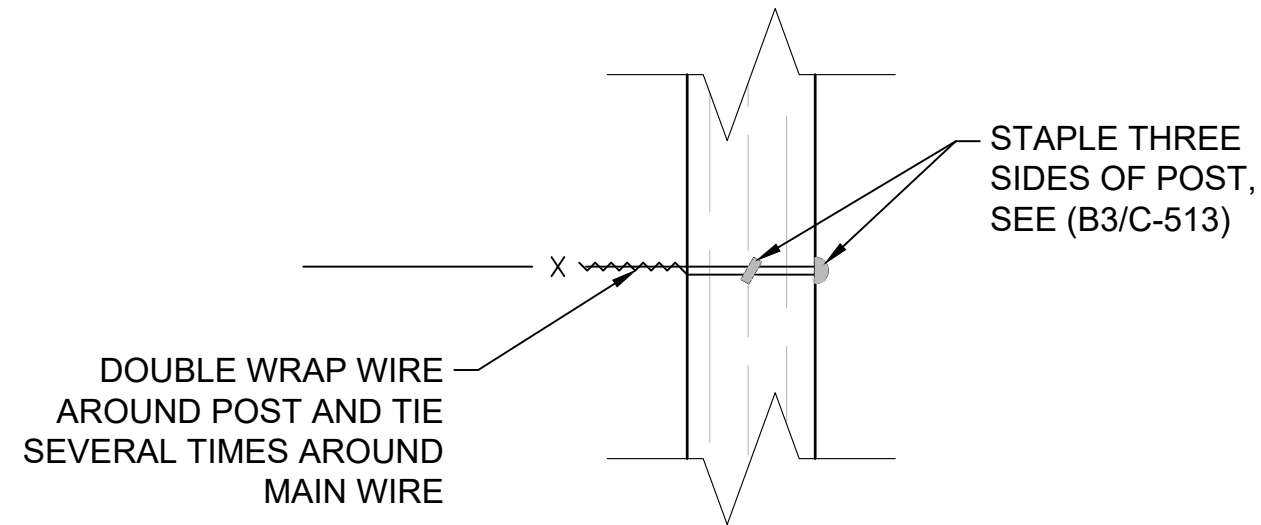


B4 TERMINATING WIRE AT END & BRACE POSTS
SCALE: 1"=1'

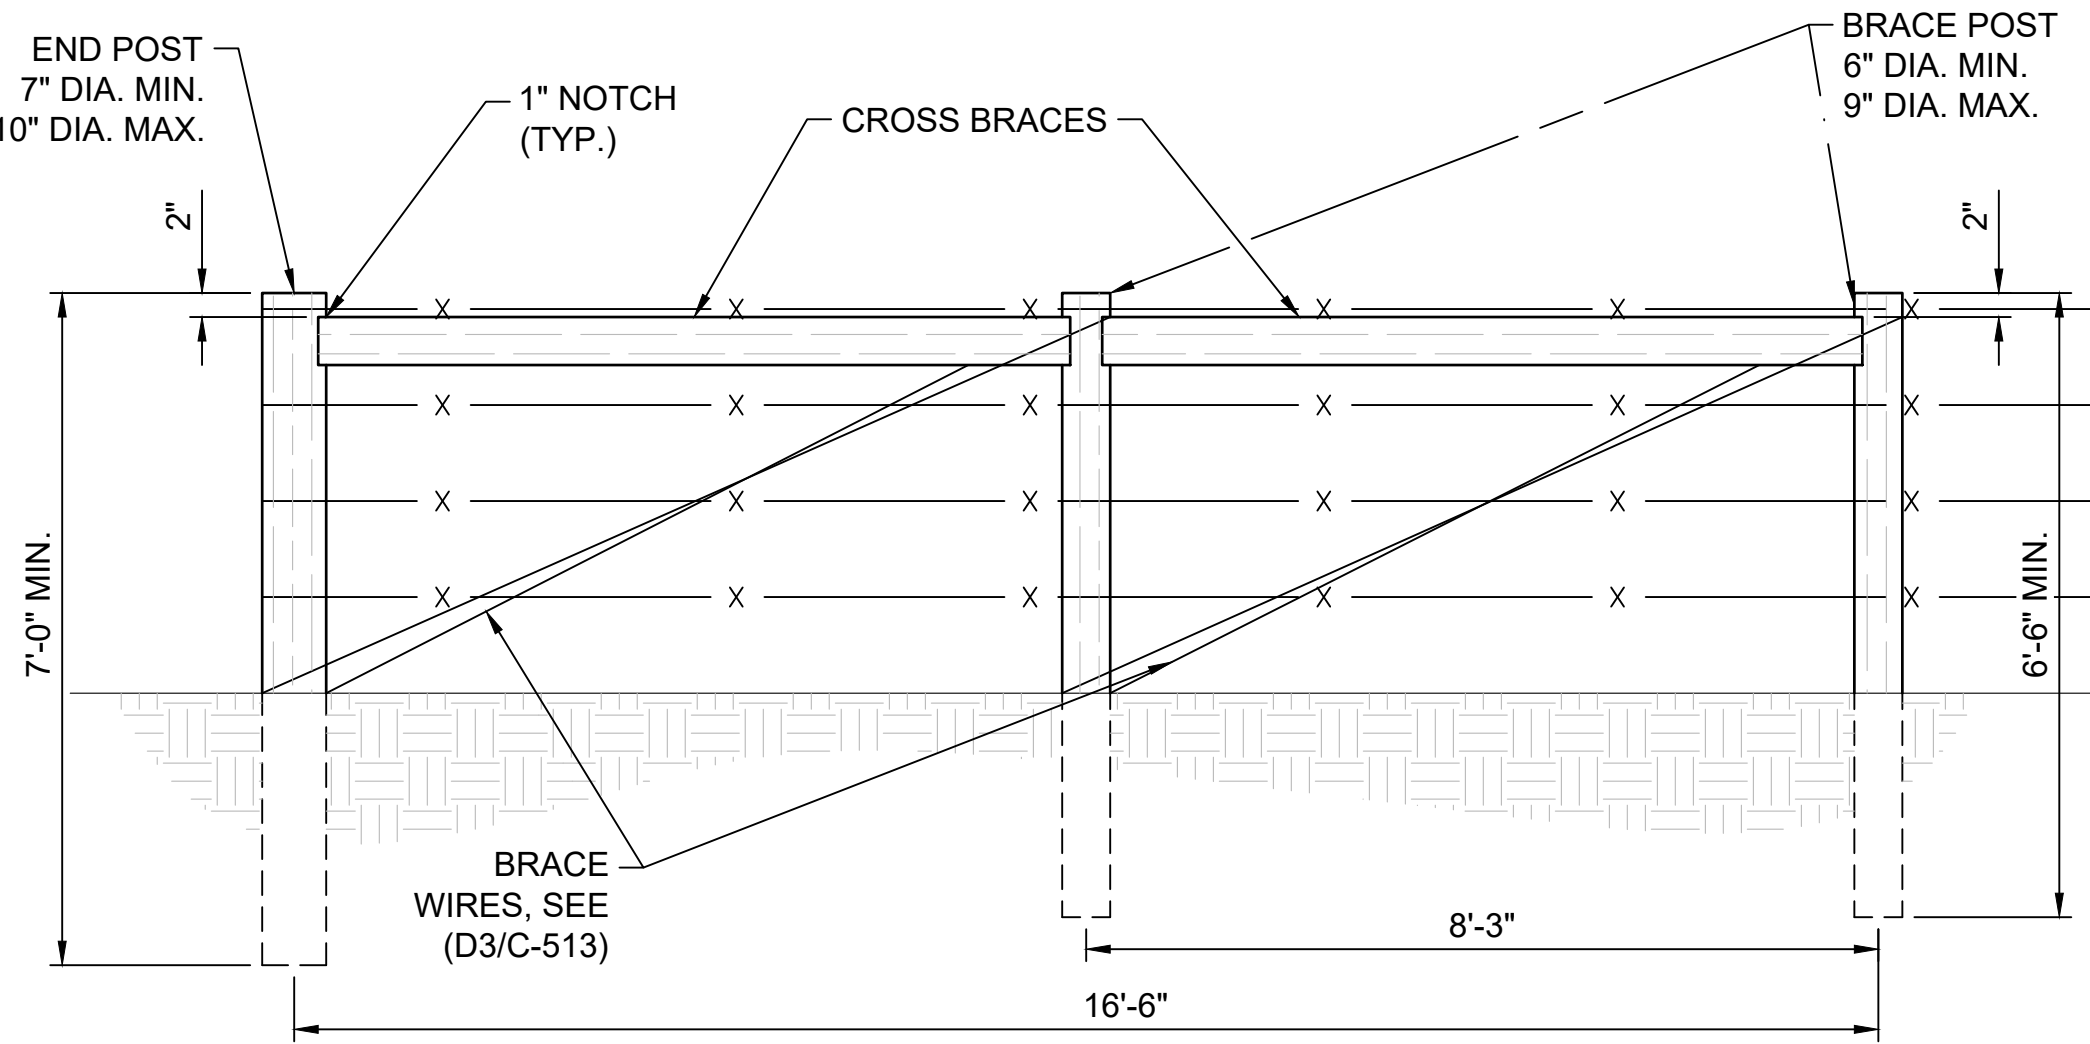


- NOTES:
- CROSS BRACES PROVIDE WOOD CROSS BRACES THAT HAVE A MINIMUM DIAMETER OF 4 INCHES. INSTALL TOP OF CROSS BRACE FLUSH WITH TOP WIRE.
 - BRACE TIE WIRES STAPLE BRACE AND TIE WIRE WITH A MINIMUM OF THREE STAPLES TO EACH WOOD POST PER (B3/C-513). TWIST TIE WIRES TOGETHER TO FORM A TIGHT COMPOSITE BRACE PER (D3/C-513).
 - BRACE AND END POSTS PROVIDE WOOD BRACE AND END POSTS AS SHOWN.

C1 DOUBLE END PANEL
SCALE: 1"=2'

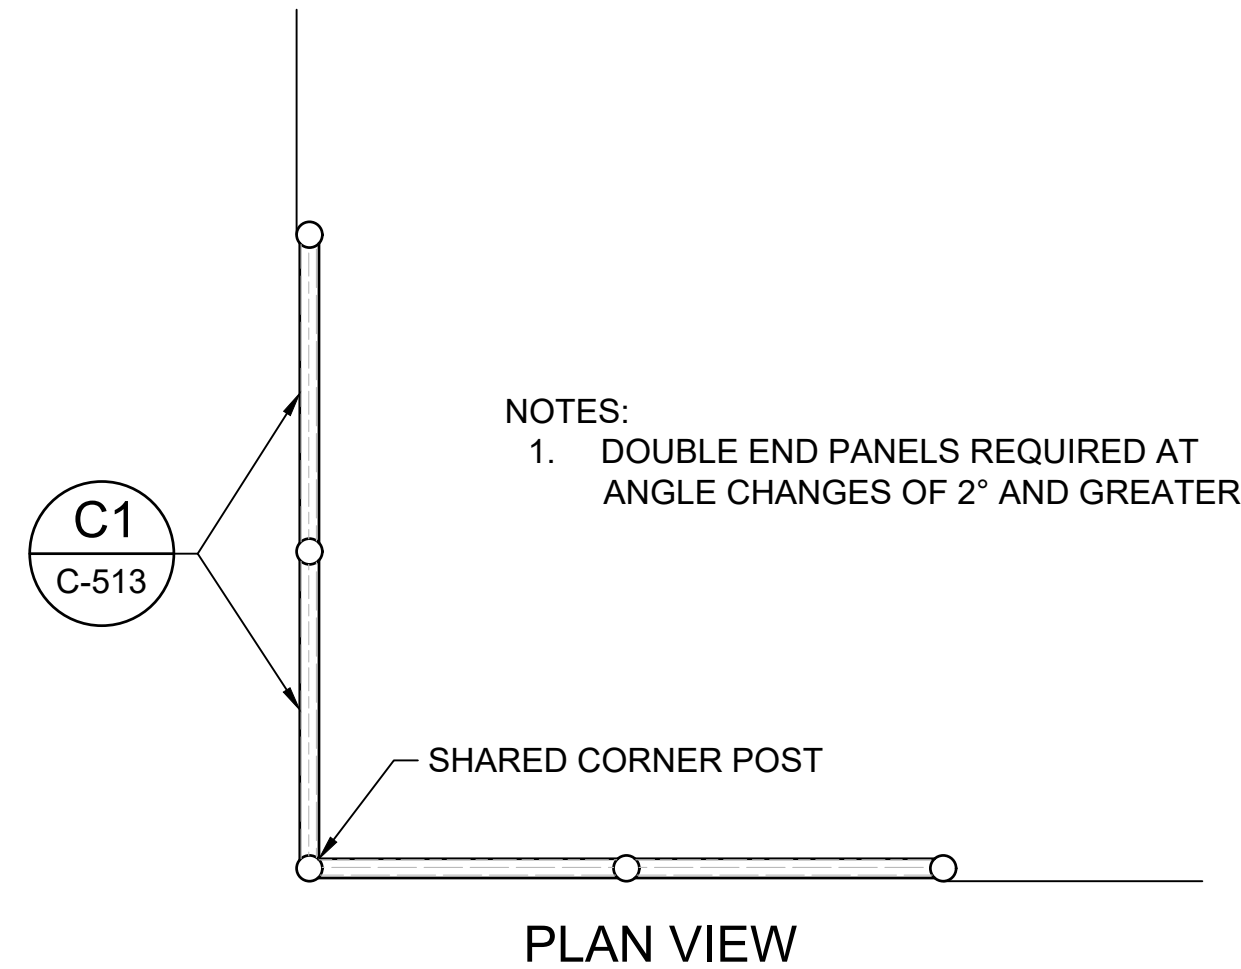


C3 CORNER INSTALLATION - DOUBLE END PANELS
SCALE: 1"=5'

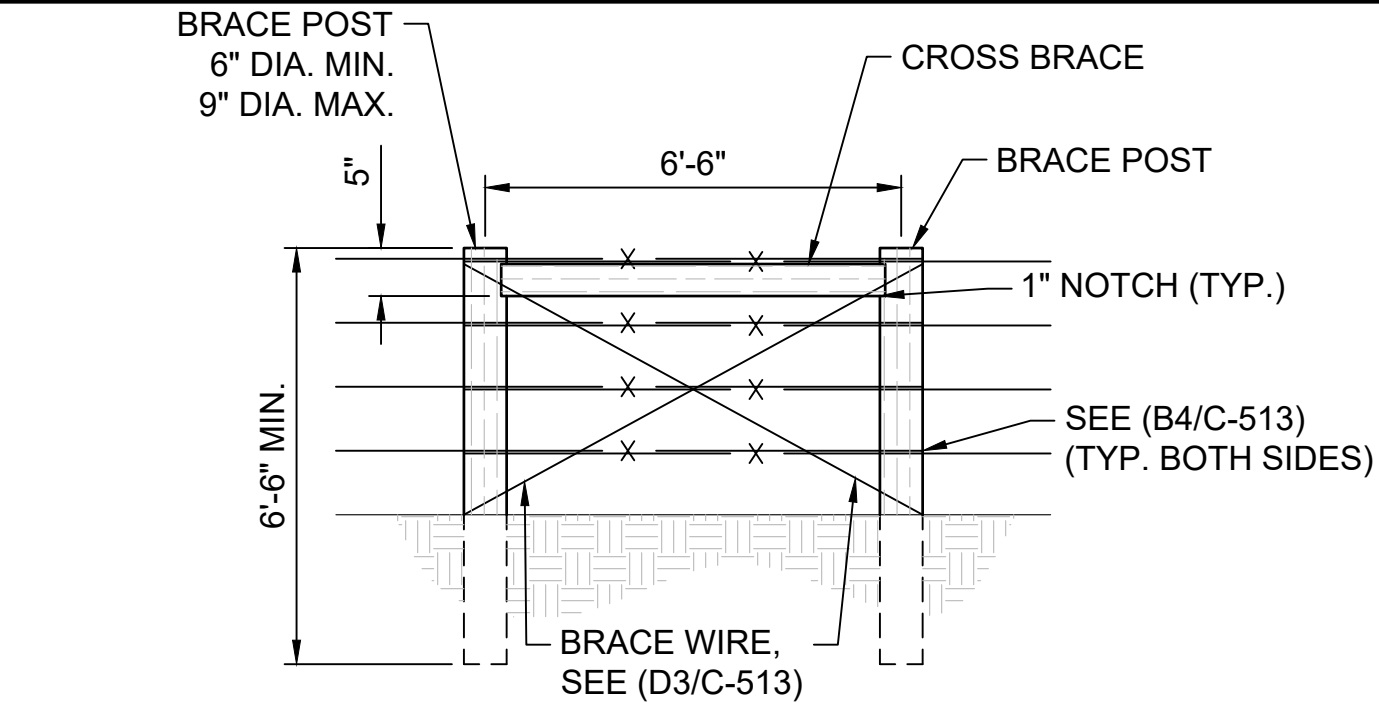


- NOTES:
- CROSS BRACES PROVIDE WOOD CROSS BRACES THAT HAVE A MINIMUM DIAMETER OF 4 INCHES. INSTALL TOP OF CROSS BRACE FLUSH WITH TOP WIRE.
 - BRACE TIE WIRES STAPLE BRACE AND TIE WIRE WITH A MINIMUM OF THREE STAPLES TO EACH WOOD POST PER (B3/C-513). TWIST TIE WIRES TOGETHER TO FORM A TIGHT COMPOSITE BRACE PER (D3/C-513).
 - BRACE AND END POSTS PROVIDE WOOD BRACE AND END POSTS AS SHOWN.

C4 BRACE PANEL
SCALE: 1"=3'

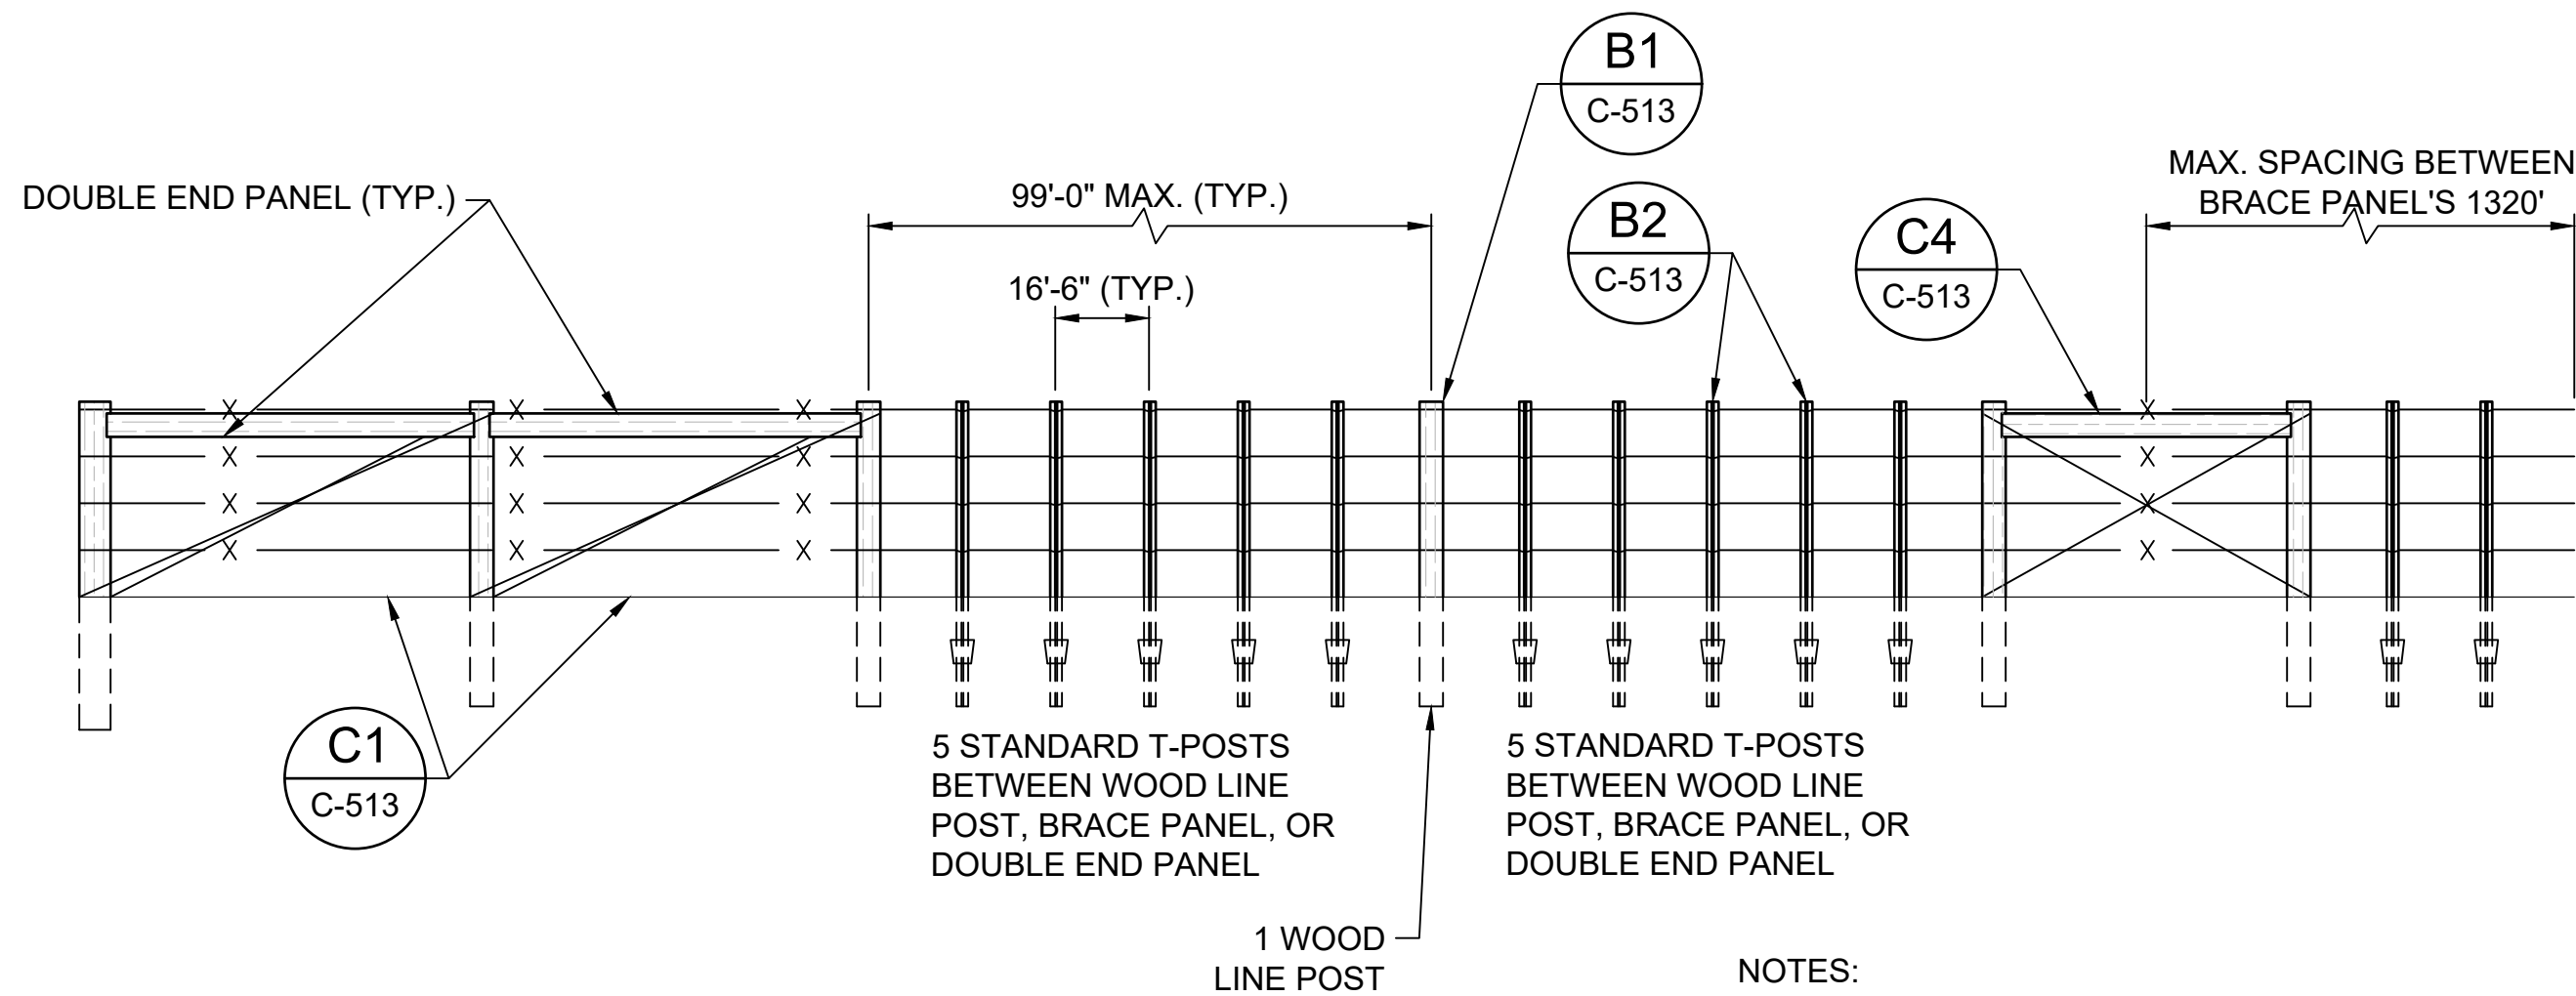


- NOTES:
- REPLACE EXISTING BRACE PANELS W/ NEW BRACE PANELS.
 - ADD BRACE PANELS WHERE REQUIRED TO MEET SPACING REQUIREMENTS.

D1 TYPICAL FENCE
SCALE: 1"=4'

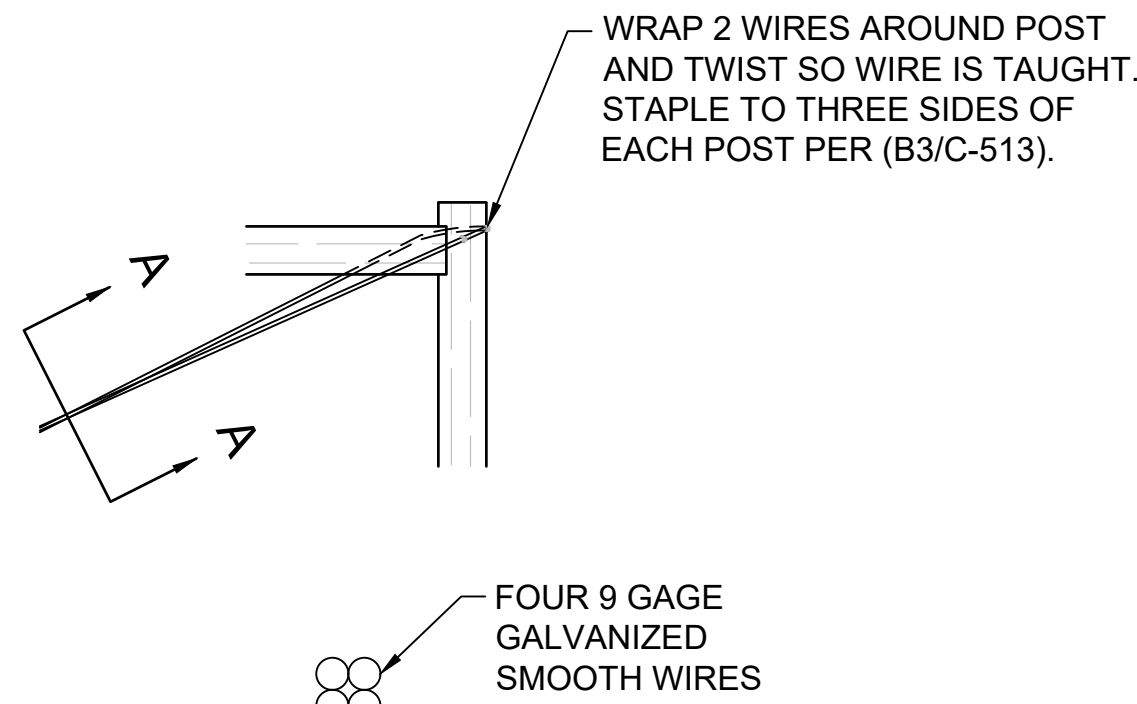

SECTION A-A

D3 BRACE WIRE DETAIL
SCALE: 1"=2'

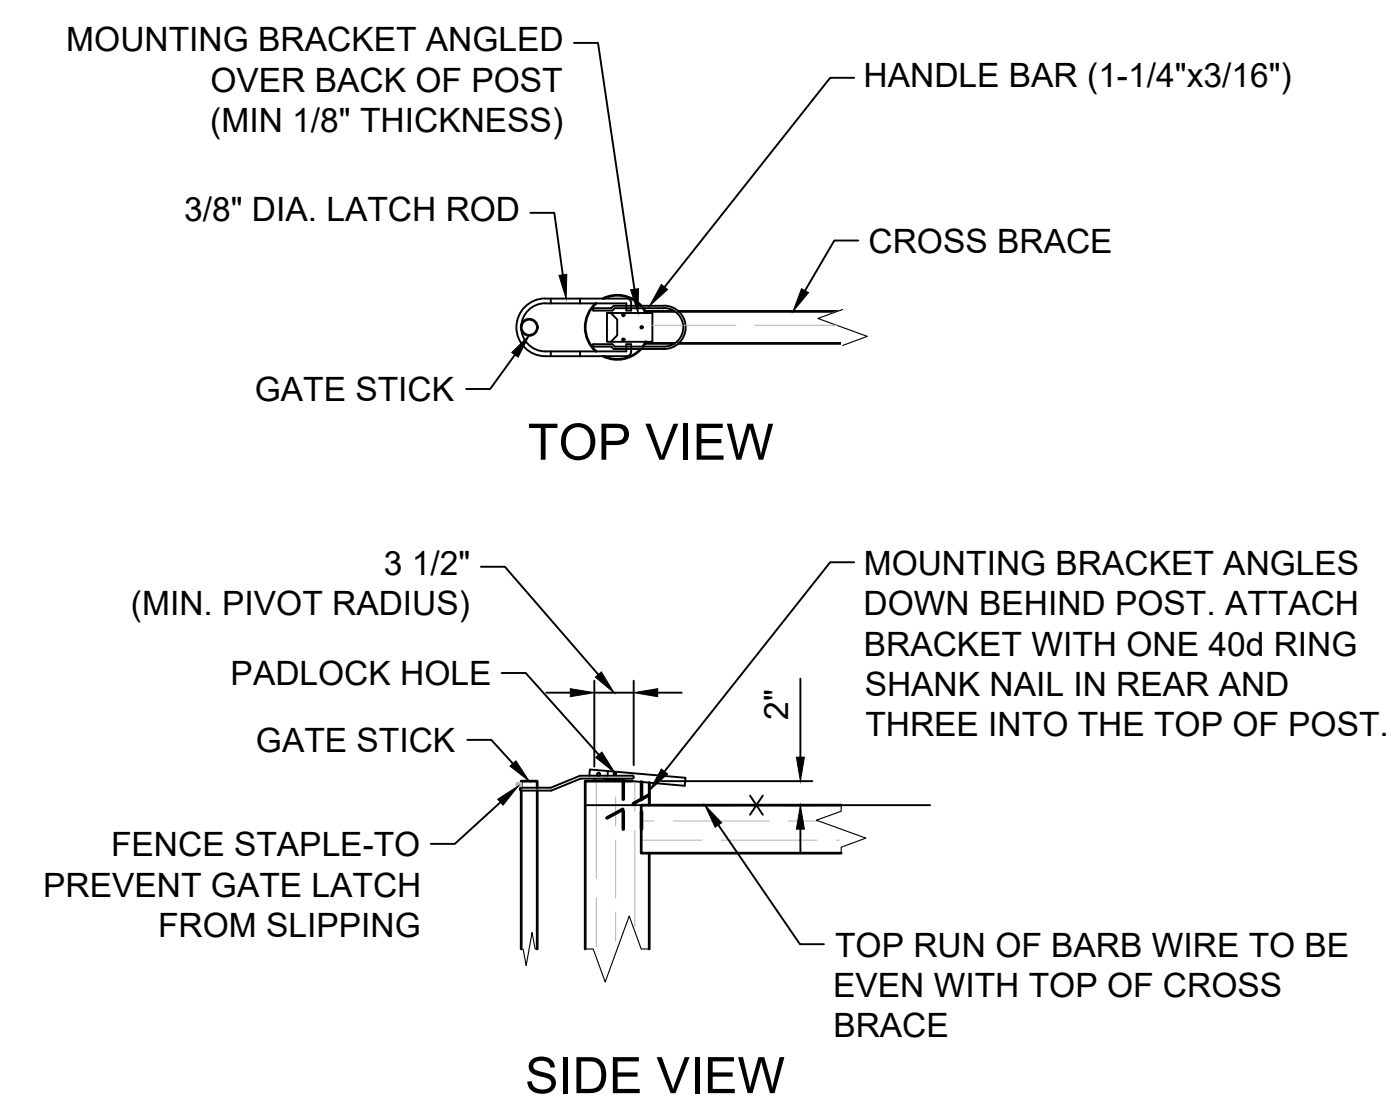


D4 TYPICAL GATE TIGHTENER
SCALE: 1"=2'



J-U-B ENGINEERS, INC.

J-U-B ENGINEERS, INC.
466 North 900 West
Kaysville, UT 84037
Phone: 801.547.0393
www.jub.com

BID SET

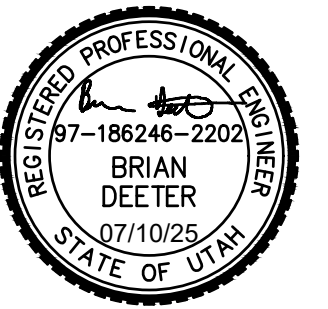

REUSE OF DRAWINGS		REVISION		NO.	DESCRIPTION	BY	DATE
JUB SHALL RETAIN ALL COMMON LAW, STATUTORY, COPYRIGHT AND TRADE SECRET RIGHTS IN THIS DESIGN. NO PART OF THIS DESIGN SHALL BE REPRODUCED OR TRANSMITTED IN ANY FORM OR BY ANY MEANS, ELECTRONIC OR MECHANICAL, INCLUDING PHOTOCOPYING, RECORDING, OR BY ANY INFORMATION STORAGE AND RETRIEVAL SYSTEM, WITHOUT THE WRITTEN CONSENT OF JUB. ANY REUSE WITHOUT WRITTEN CONSENT BY JUB WILL BE AT CLIENT'S SOLE RISK AND WITHOUT LIABILITY OR LEGAL EXPOSURE TO JUB.							

CO-OP/HSBCC CANAL PRESSURIZATION PROJECT
CO-OP & HSBCC

TYPICAL FENCE DETAILS


FILE: 55-22-047_C-801X
JUB PROJ. #: 55-22-047
DRAWN BY: JAS
DESIGN BY: JSF
CHECKED BY: JSF
AT FULL SIZE, IF NOT ONE INCH, SCALE ACCORDINGLY
LAST UPDATED: 7/17/2025

SHEET NUMBER:

C-513

Plot Date: 7/17/2025 11:27 AM Plotted By: Jon Frazier


Date Created: 7/17/2025 JUB.COM\CENTRAL\CLIENTS\UT\COOPDITCH\PROJECTS\55-22-047 COOPDITCH\2023\PP\PROJECT\DESIGN\CA\05-SHEET\55-22-047 C-514.DWG

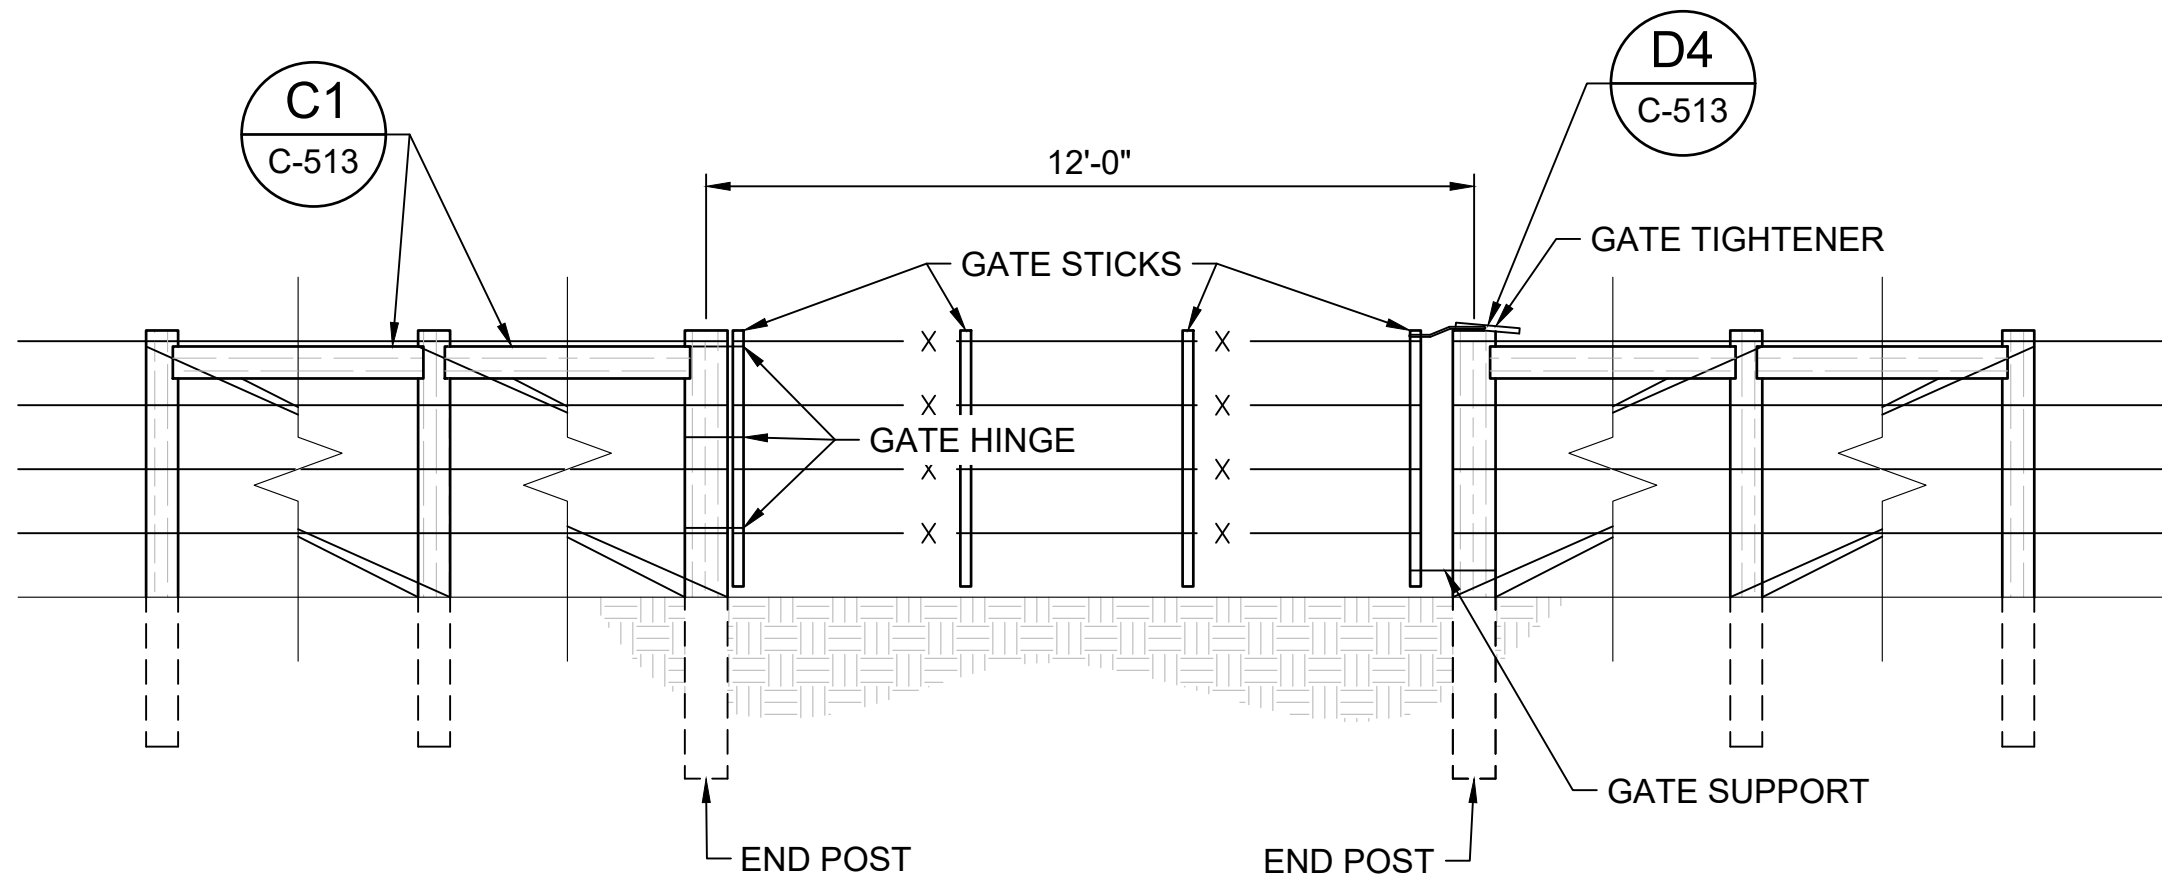

NOTES:

1. GATE STICK: PROVIDE WOOD GATE STICKS WITH A MINIMUM CROSS SECTION OF EITHER A ROUGH DIMENSION 2 in. x 2 in., 1 ½ in. x 3 ½ in. (NOMINAL), 2 in. x 4 in. OR 2 ½ in. DIAMETER. EXTEND THE STICK 1 INCH BELOW BOTTOM STRAND OF WIRE AND 2 INCHES ABOVE THE TOP STRAND OF WIRE.
2. GATE HINGE: STAPLE TO GATE STICK AND TO THE END POST. USE 3 PER GATE PER (B3/C-513).
3. GATE SUPPORT: SECURE TO THE END POST LEAVING A LOOP BIG ENOUGH TO ENCOMPASS A GATE STICK.


B1 TYPICAL WIRE GATE
SCALE: 1"=3'

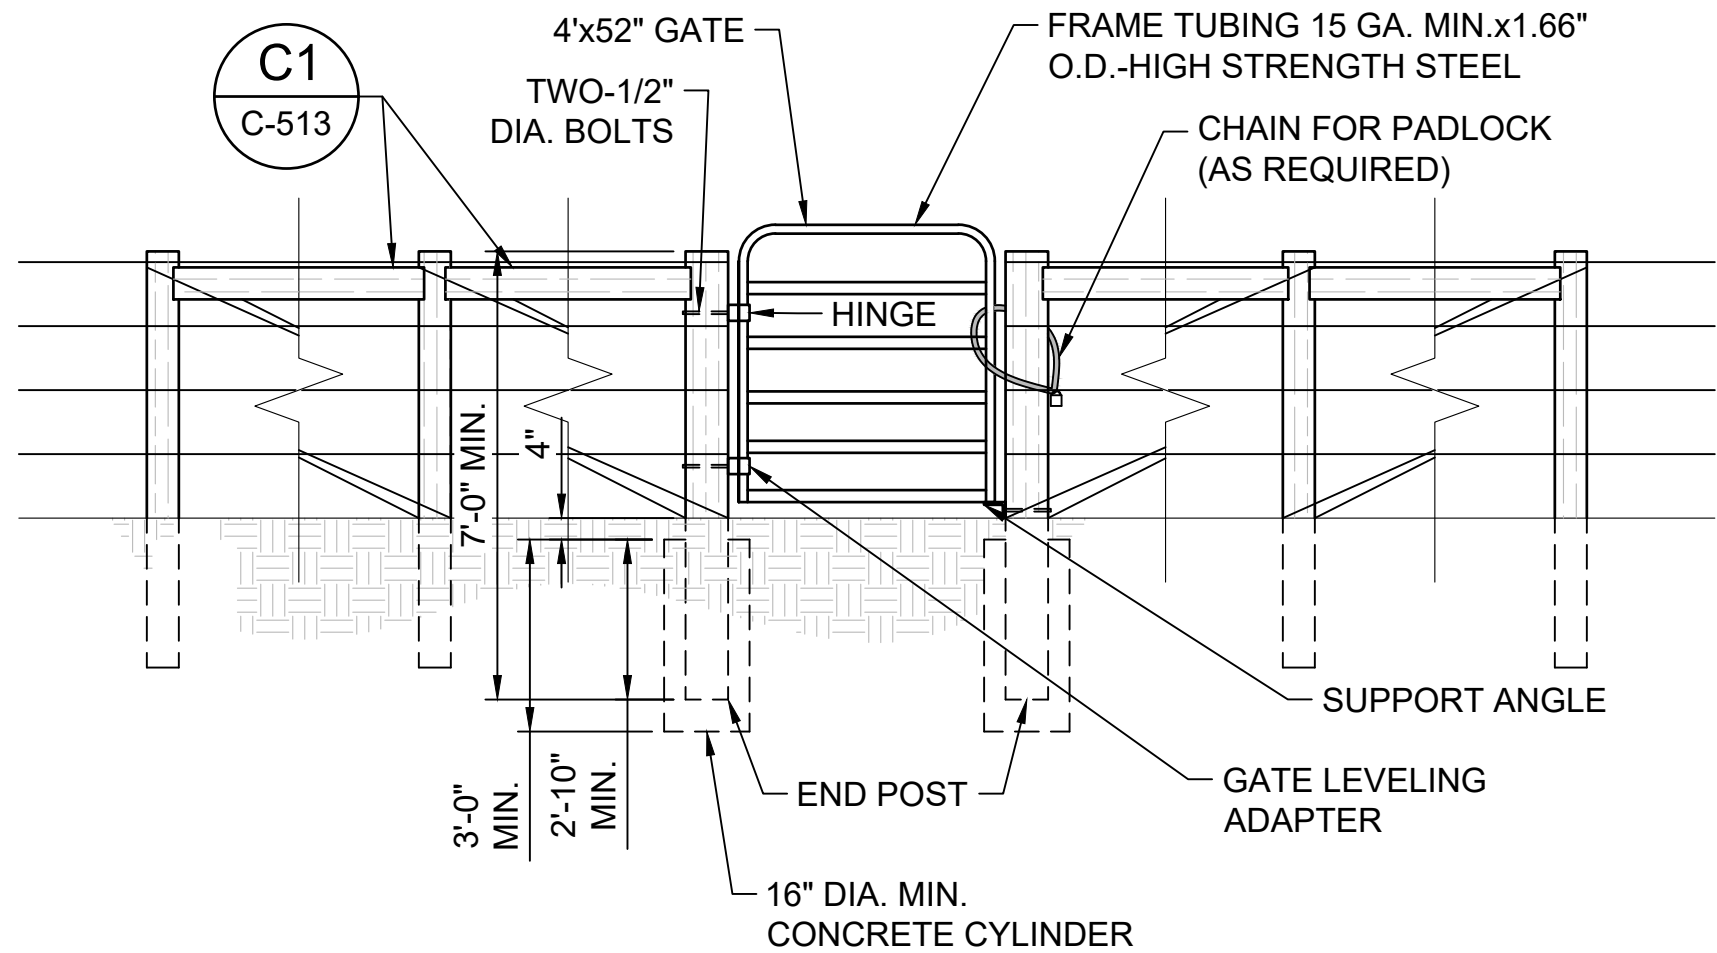

NOTES:

1. POST EMBEDMENT IN LIEU OF ANCHORING END POSTS IN CONCRETE, EMBED A MINIMUM OF 4 FT. DEEP.
2. GATE CHAIN: WHEN REQUIRED PROVIDE 3 FT. LONG, GALVANIZED CHAINS WITH 1/4" DIA. WELDED LINKS. SECURE TO THE END POST BY WIRING OR STAPLING.
3. RAIL GATES: ALTERNATE GATES WITH HORIZONTAL RAIL, FRAME TUBING AND VERTICAL STAY SECTIONS MAY BE USED AS APPROVED BY THE ENGINEER.
4. HINGE BOLTS: USE TWO 1/2" DIA. BOLTS WITH NUTS AND WASHERS FOR EACH HINGE; BOLT LENGTH TO BE DETERMINED BY THE SIZE AND TYPE OF POST USED.
5. SUPPORT ANGLE AND BOLTS: USE TWO 1/2" DIA. BOLTS WITH NUTS AND WASHERS FOR ATTACHING EACH SUPPORT ANGLE TO THE POSTS.


C1 TYPICAL 4' RAIL GATE
SCALE: 1"=3'

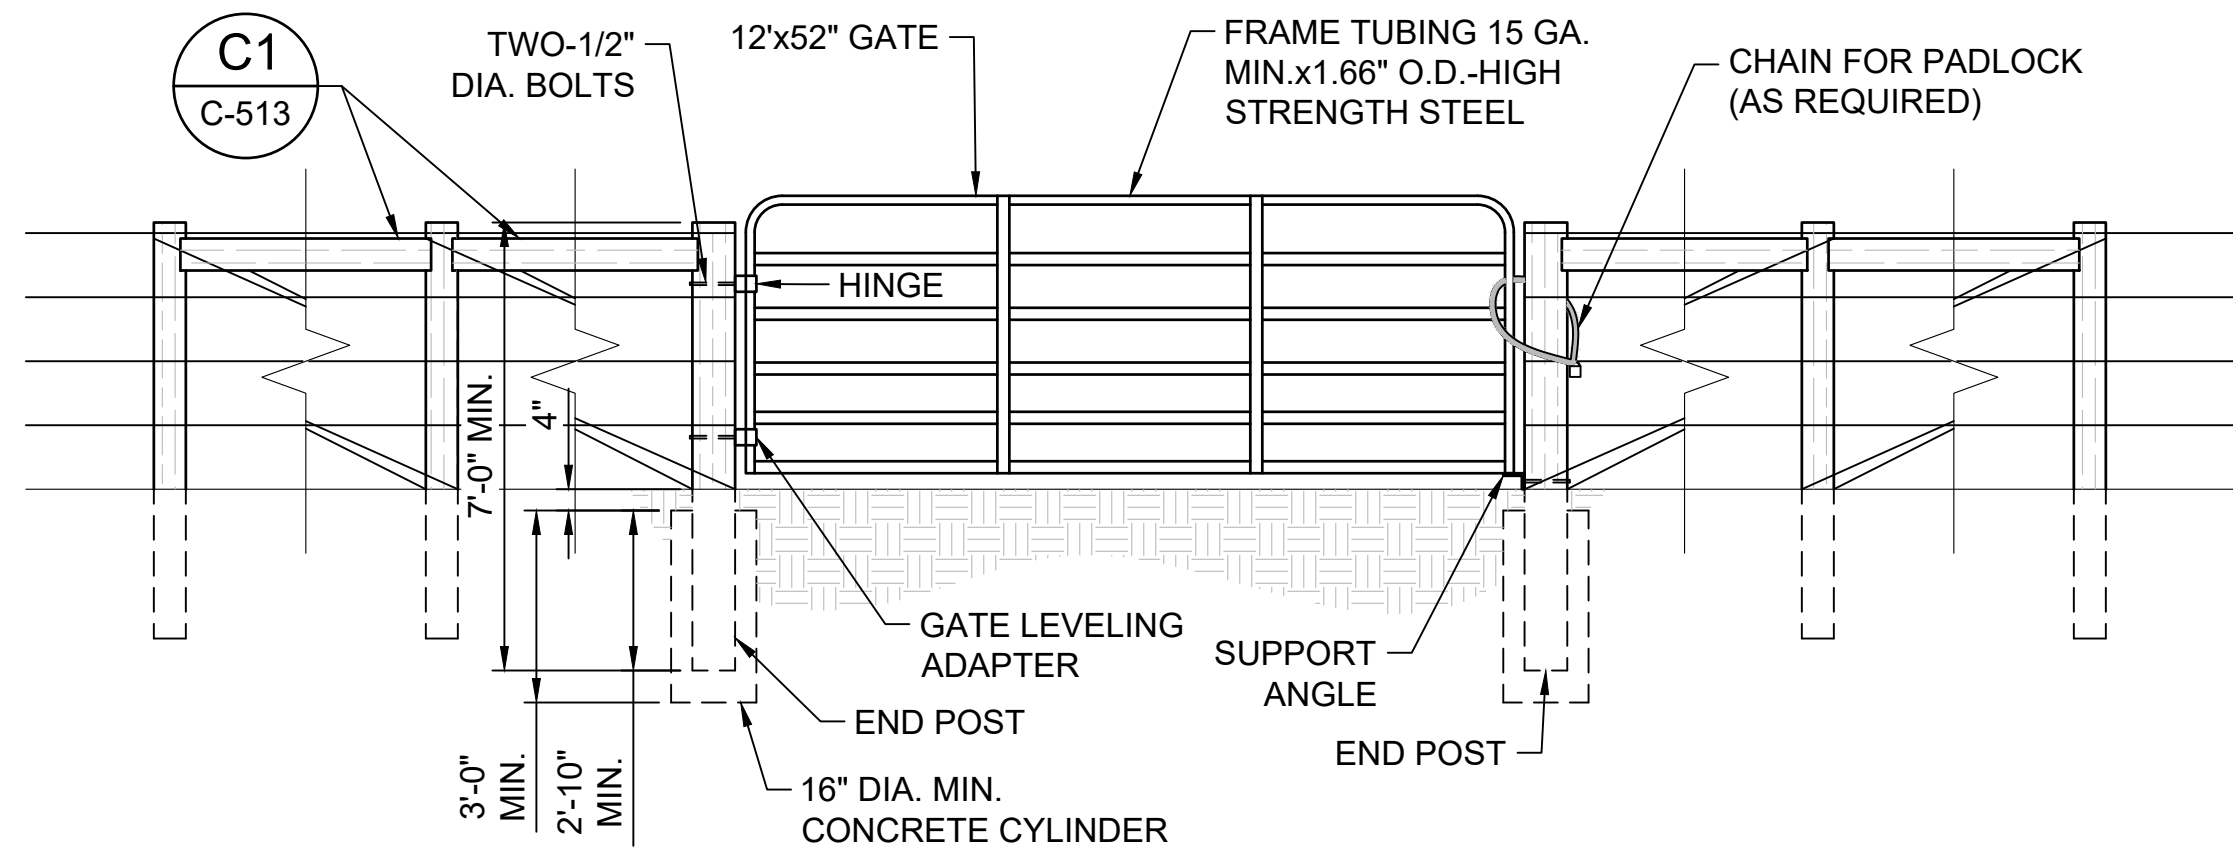

NOTES:

1. POST EMBEDMENT: IN LIEU OF ANCHORING END POSTS IN CONCRETE, EMBED A MINIMUM OF 4 FT. DEEP.
2. GATE CHAIN: WHEN REQUIRED PROVIDE 3 FT. LONG, GALVANIZED CHAINS WITH 1/4" DIA. WELDED LINKS. SECURE TO THE END POST BY WIRING OR STAPLING.
3. RAIL GATES: ALTERNATE GATES WITH HORIZONTAL RAIL, FRAME TUBING AND VERTICAL STAY SECTIONS MAY BE USED AS APPROVED BY THE ENGINEER.
4. HINGE BOLTS: USE TWO 1/2" DIA. BOLTS WITH NUTS AND WASHERS FOR EACH HINGE; BOLT LENGTH TO BE DETERMINED BY THE SIZE AND TYPE OF POST USED.
5. SUPPORT ANGLE AND BOLTS: USE TWO 1/2" DIA. BOLTS WITH NUTS AND WASHERS FOR ATTACHING EACH SUPPORT ANGLE TO THE POSTS.

B3 TYPICAL 12' RAIL GATE
SCALE: 1"=3'

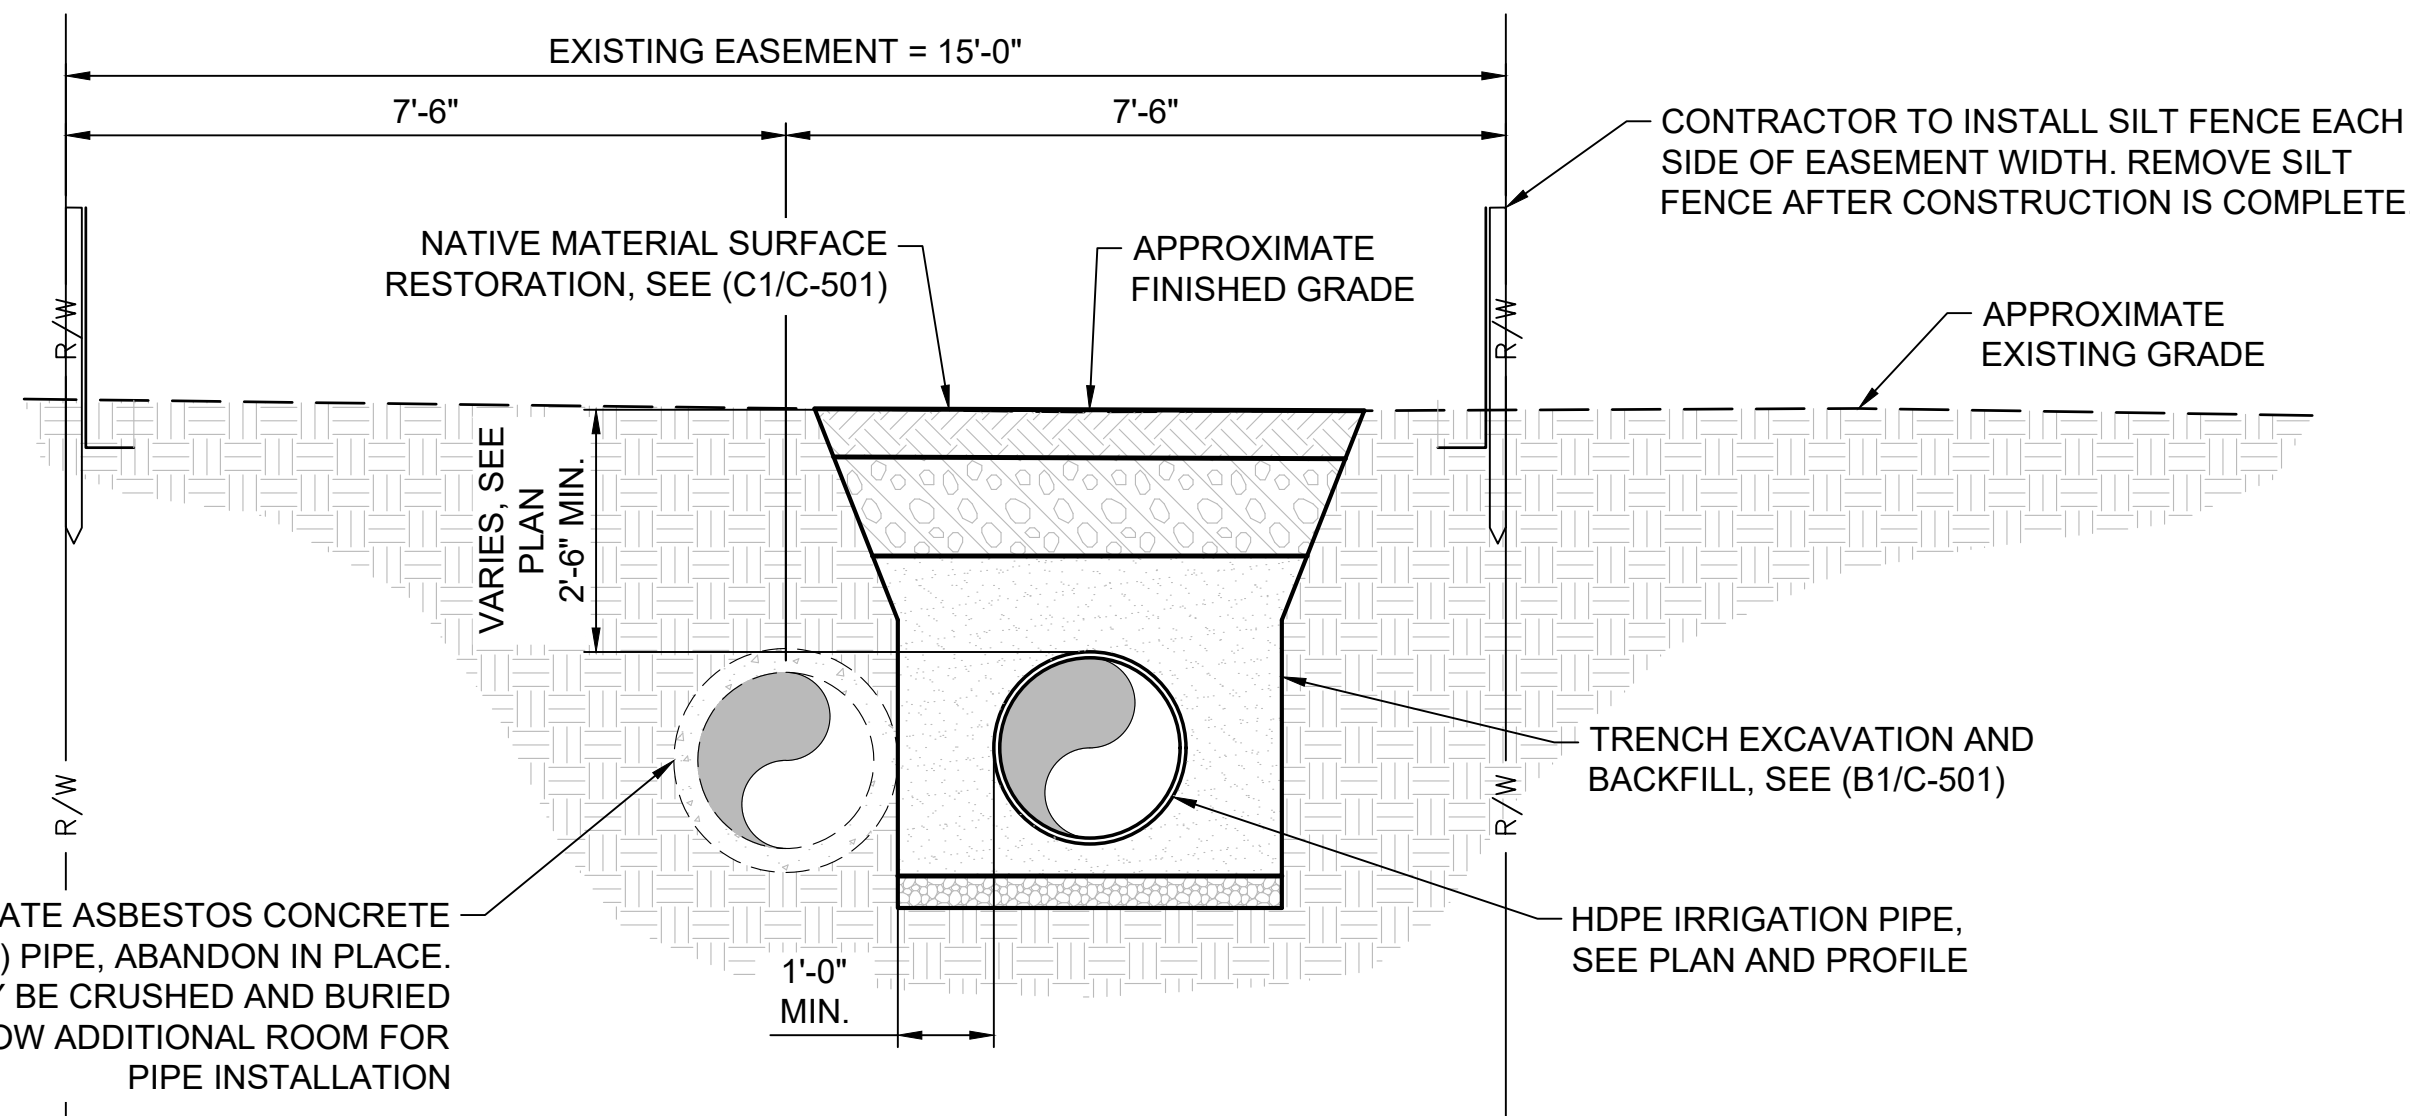

C3 TYPICAL PIPE SECTION - HDPE PIPE INSTALLED AT HANSON PROPERTY
SCALE: NOT TO SCALE



J-U-B ENGINEERS, INC.

J-U-B ENGINEERS, INC.

466 North 900 West
Kaysville, UT 84037

Phone: 801.547.0393
www.jub.com

BID SET



REUSE OF DRAWINGS
JUB SHALL RETAIN ALL COMMON LAW, STATUTORY, COPYRIGHT AND OTHER RIGHTS IN ANY DESIGN OR INVENTION. NO PART OF THIS DESIGN OR INVENTION SHALL BE REPRODUCED OR TRANSMITTED IN ANY FORM OR BY ANY MEANS, ELECTRONIC OR MECHANICAL, INCLUDING PHOTOCOPYING, RECORDING, OR BY ANY INFORMATION STORAGE AND RETRIEVAL SYSTEM, WITHOUT THE WRITTEN CONSENT OF JUB. ANY REUSE WITHOUT WRITTEN CONSENT BY JUB WILL BE AT CLIENT'S SOLE RISK AND WITHOUT LIABILITY OR LEGAL EXPOSURE TO JUB.

NO.	REVISION	DESCRIPTION	BY	DATE

CO-OP/HSBCC CANAL PRESSURIZATION PROJECT
CO-OP & HSBCC



TYPICAL FENCE DETAILS

FILE: 55-22-047_C-801X
JUB PROJ. #: 55-22-047
DRAWN BY: JAS
DESIGN BY: JSF
CHECKED BY: JSF
AT FULL SIZE, IF NOT ONE
INCH, SCALE ACCORDINGLY
LAST UPDATED: 7/17/2025

SHEET NUMBER:

C-514


LEGEND	
SYMBOL	DESCRIPTION
	ISOLATION VALVE
	INLET STRUCTURE
	AIR VALVE ASSEMBLY
	TURNOUT ASSEMBLY
	METER
	DRAIN ASSEMBLY

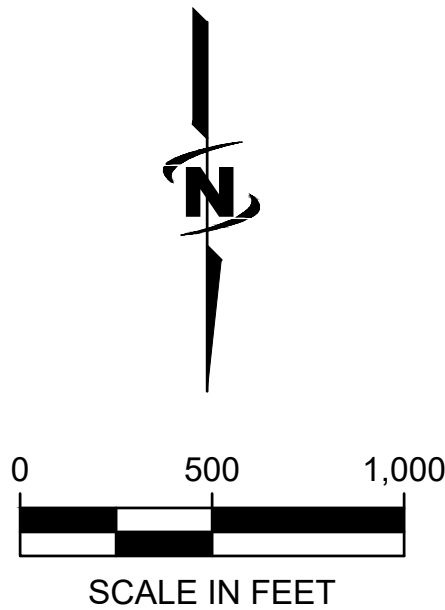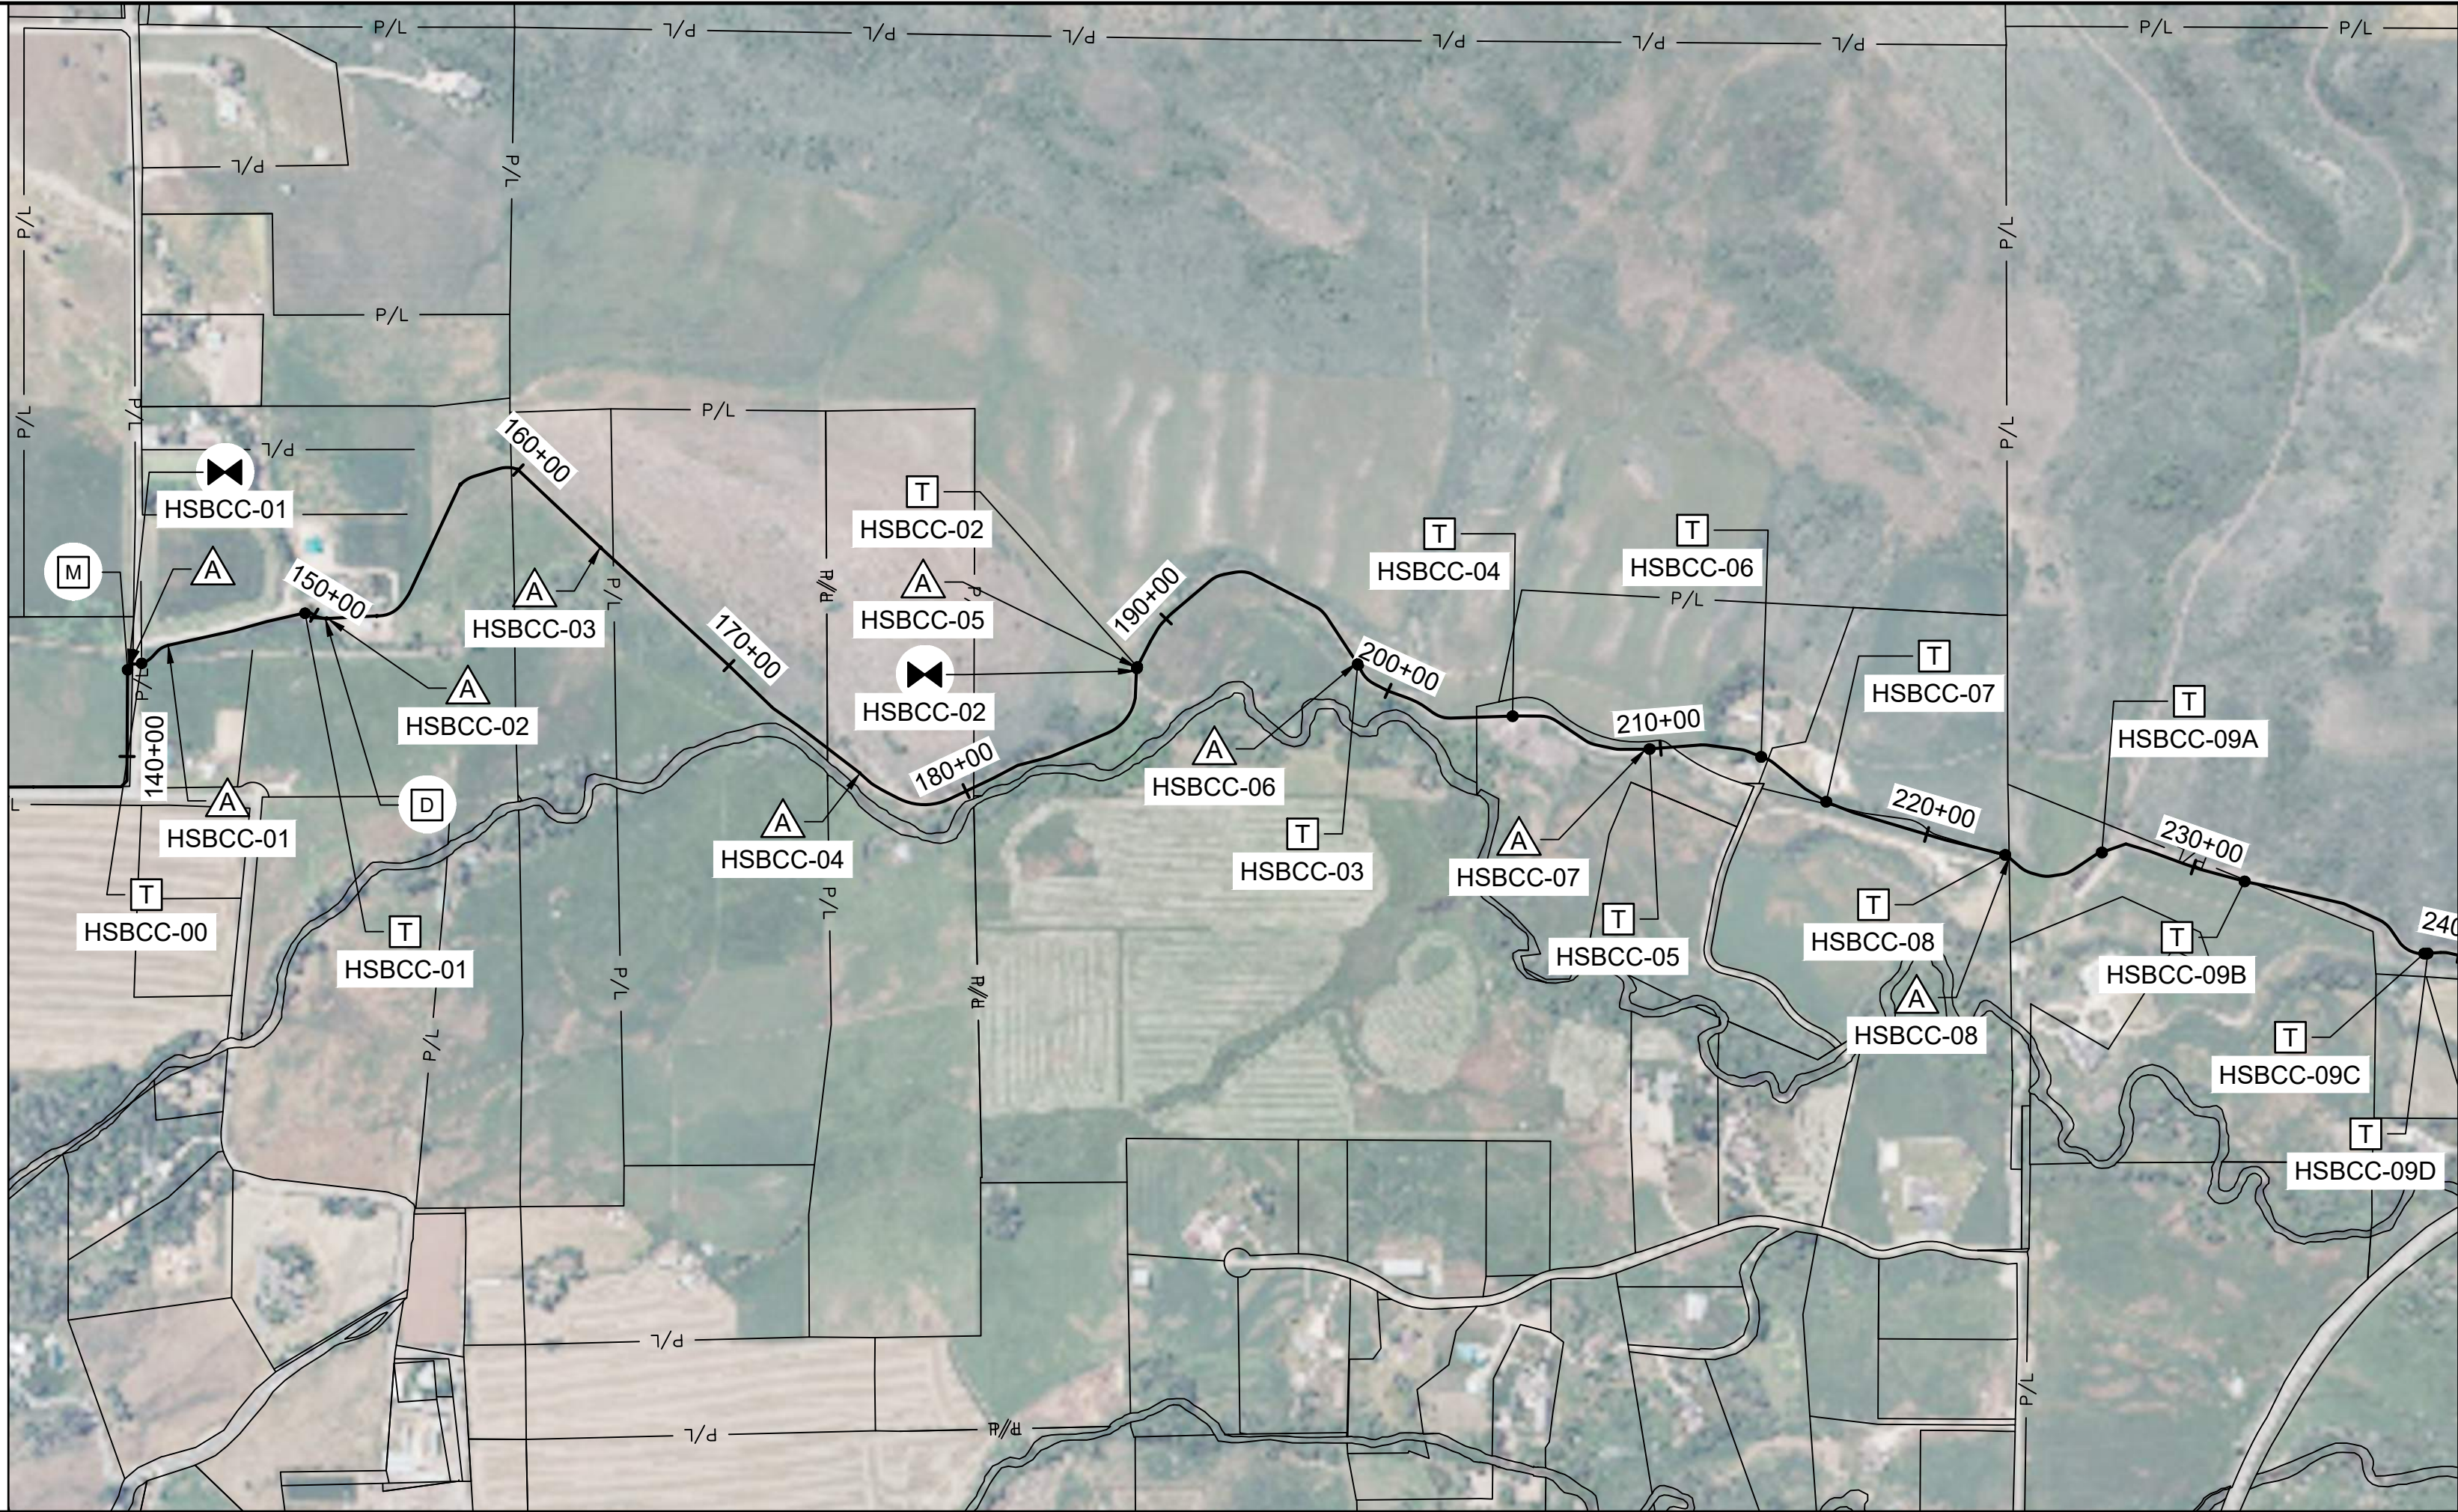

J-U-B ENGINEERS, INC.


J-U-B ENGINEERS, INC.
466 North 900 West
Kaysville, UT 84037
Phone: 801.547.0393
www.jub.com

BID SET

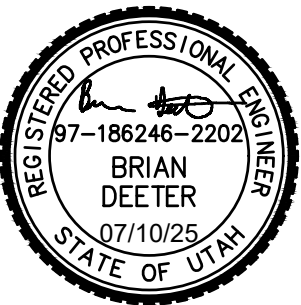

REUSE OF DRAWINGS
JUB SHALL RETAIN ALL COMMON LAW, STATUTORY, COPYRIGHT AND OTHER RIGHTS IN THIS DRAWING. NO PART OF THIS DRAWING SHALL BE REPRODUCED OR TRANSMITTED IN ANY FORM OR BY ANY MEANS, ELECTRONIC OR MECHANICAL, INCLUDING PHOTOCOPYING, RECORDING, OR BY ANY INFORMATION STORAGE AND RETRIEVAL SYSTEM, WITHOUT THE WRITTEN CONSENT OF JUB. ANY REUSE WITHOUT WRITTEN CONSENT BY JUB WILL BE AT CLIENT'S SOLE RISK AND WITHOUT LIABILITY OR LEGAL EXPOSURE TO JUB.

NO.	REVISION	DESCRIPTION	BY	DATE

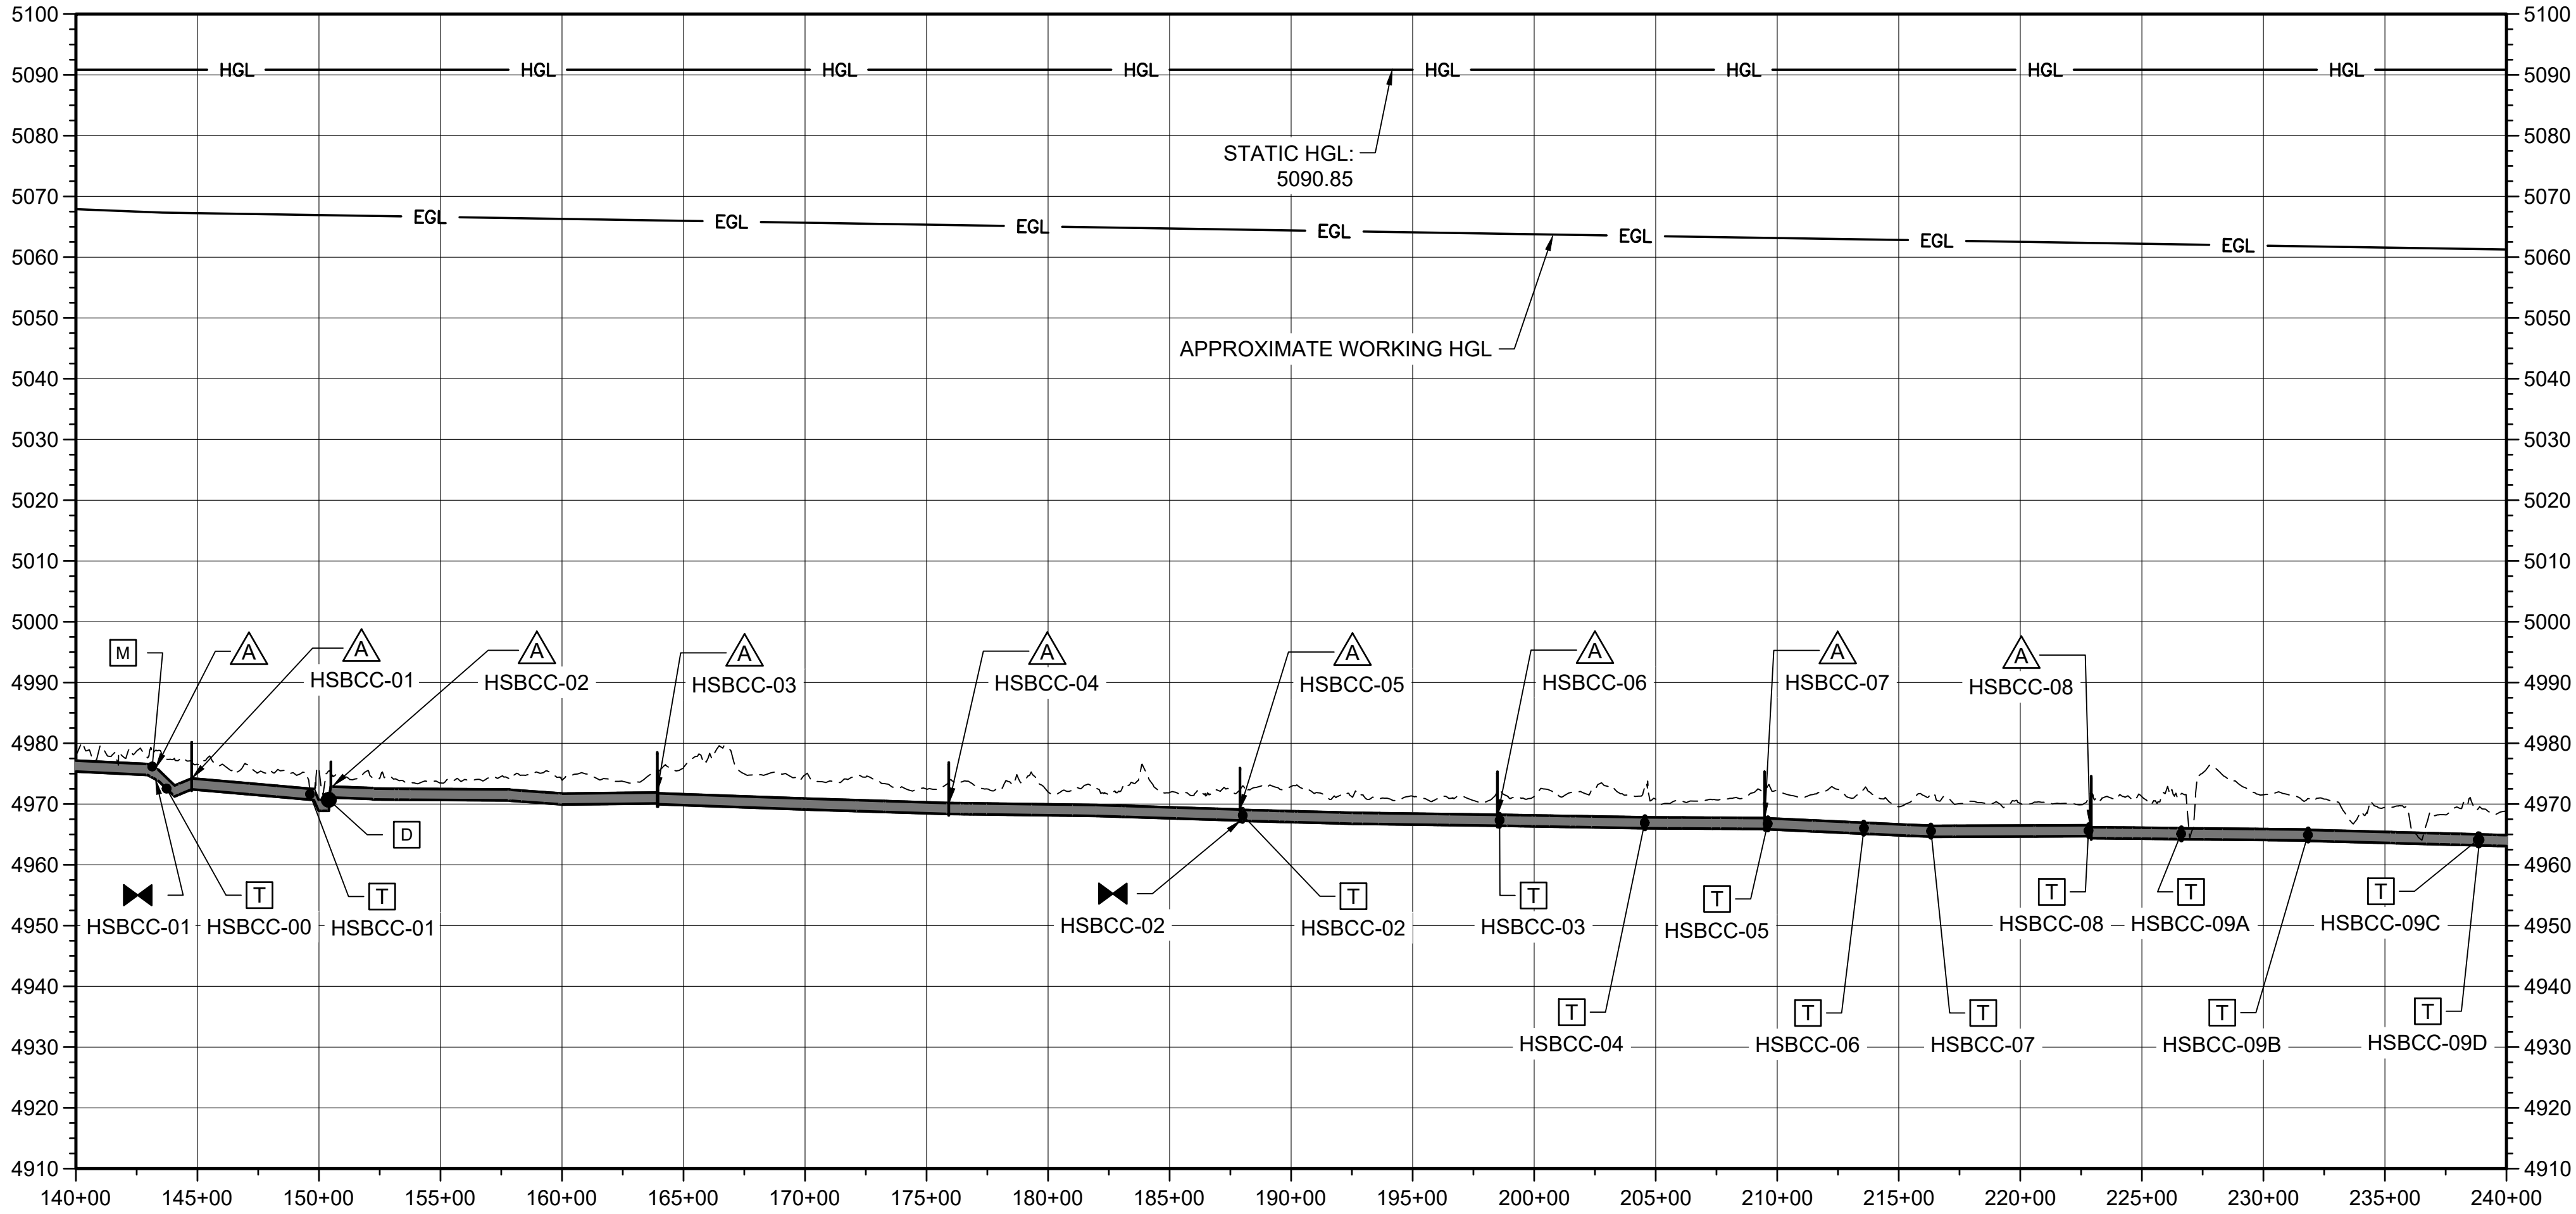

CO-OP/HSBCC CANAL PRESSURIZATION PROJECT
CO-OP & HSBCC



HSBCC SYSTEM MAP

FILE: 55-22-047 C-600X
JUB PROJ. #: 55-22-047
DRAWN BY: JAS
DESIGN BY: JSF
CHECKED BY: JSF
AT FULL SIZE, IF NOT ONE
INCH, SCALE ACCORDINGLY
LAST UPDATED: 7/17/2025

SHEET NUMBER:

C-601

LEGEND	
SYMBOL	DESCRIPTION
	ISOLATION VALVE
	INLET STRUCTURE
	AIR VALVE ASSEMBLY
	TURNOUT ASSEMBLY
	METER
	DRAIN ASSEMBLY

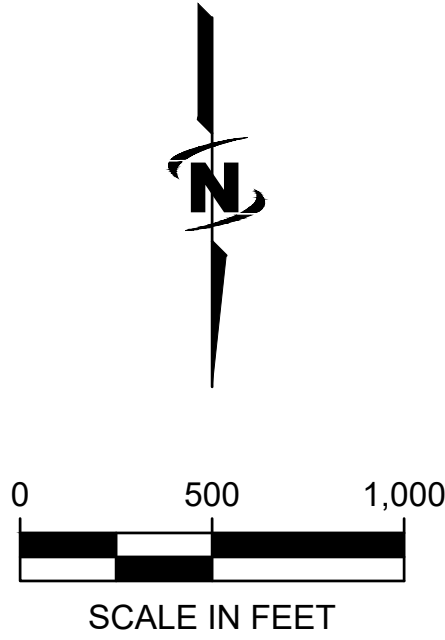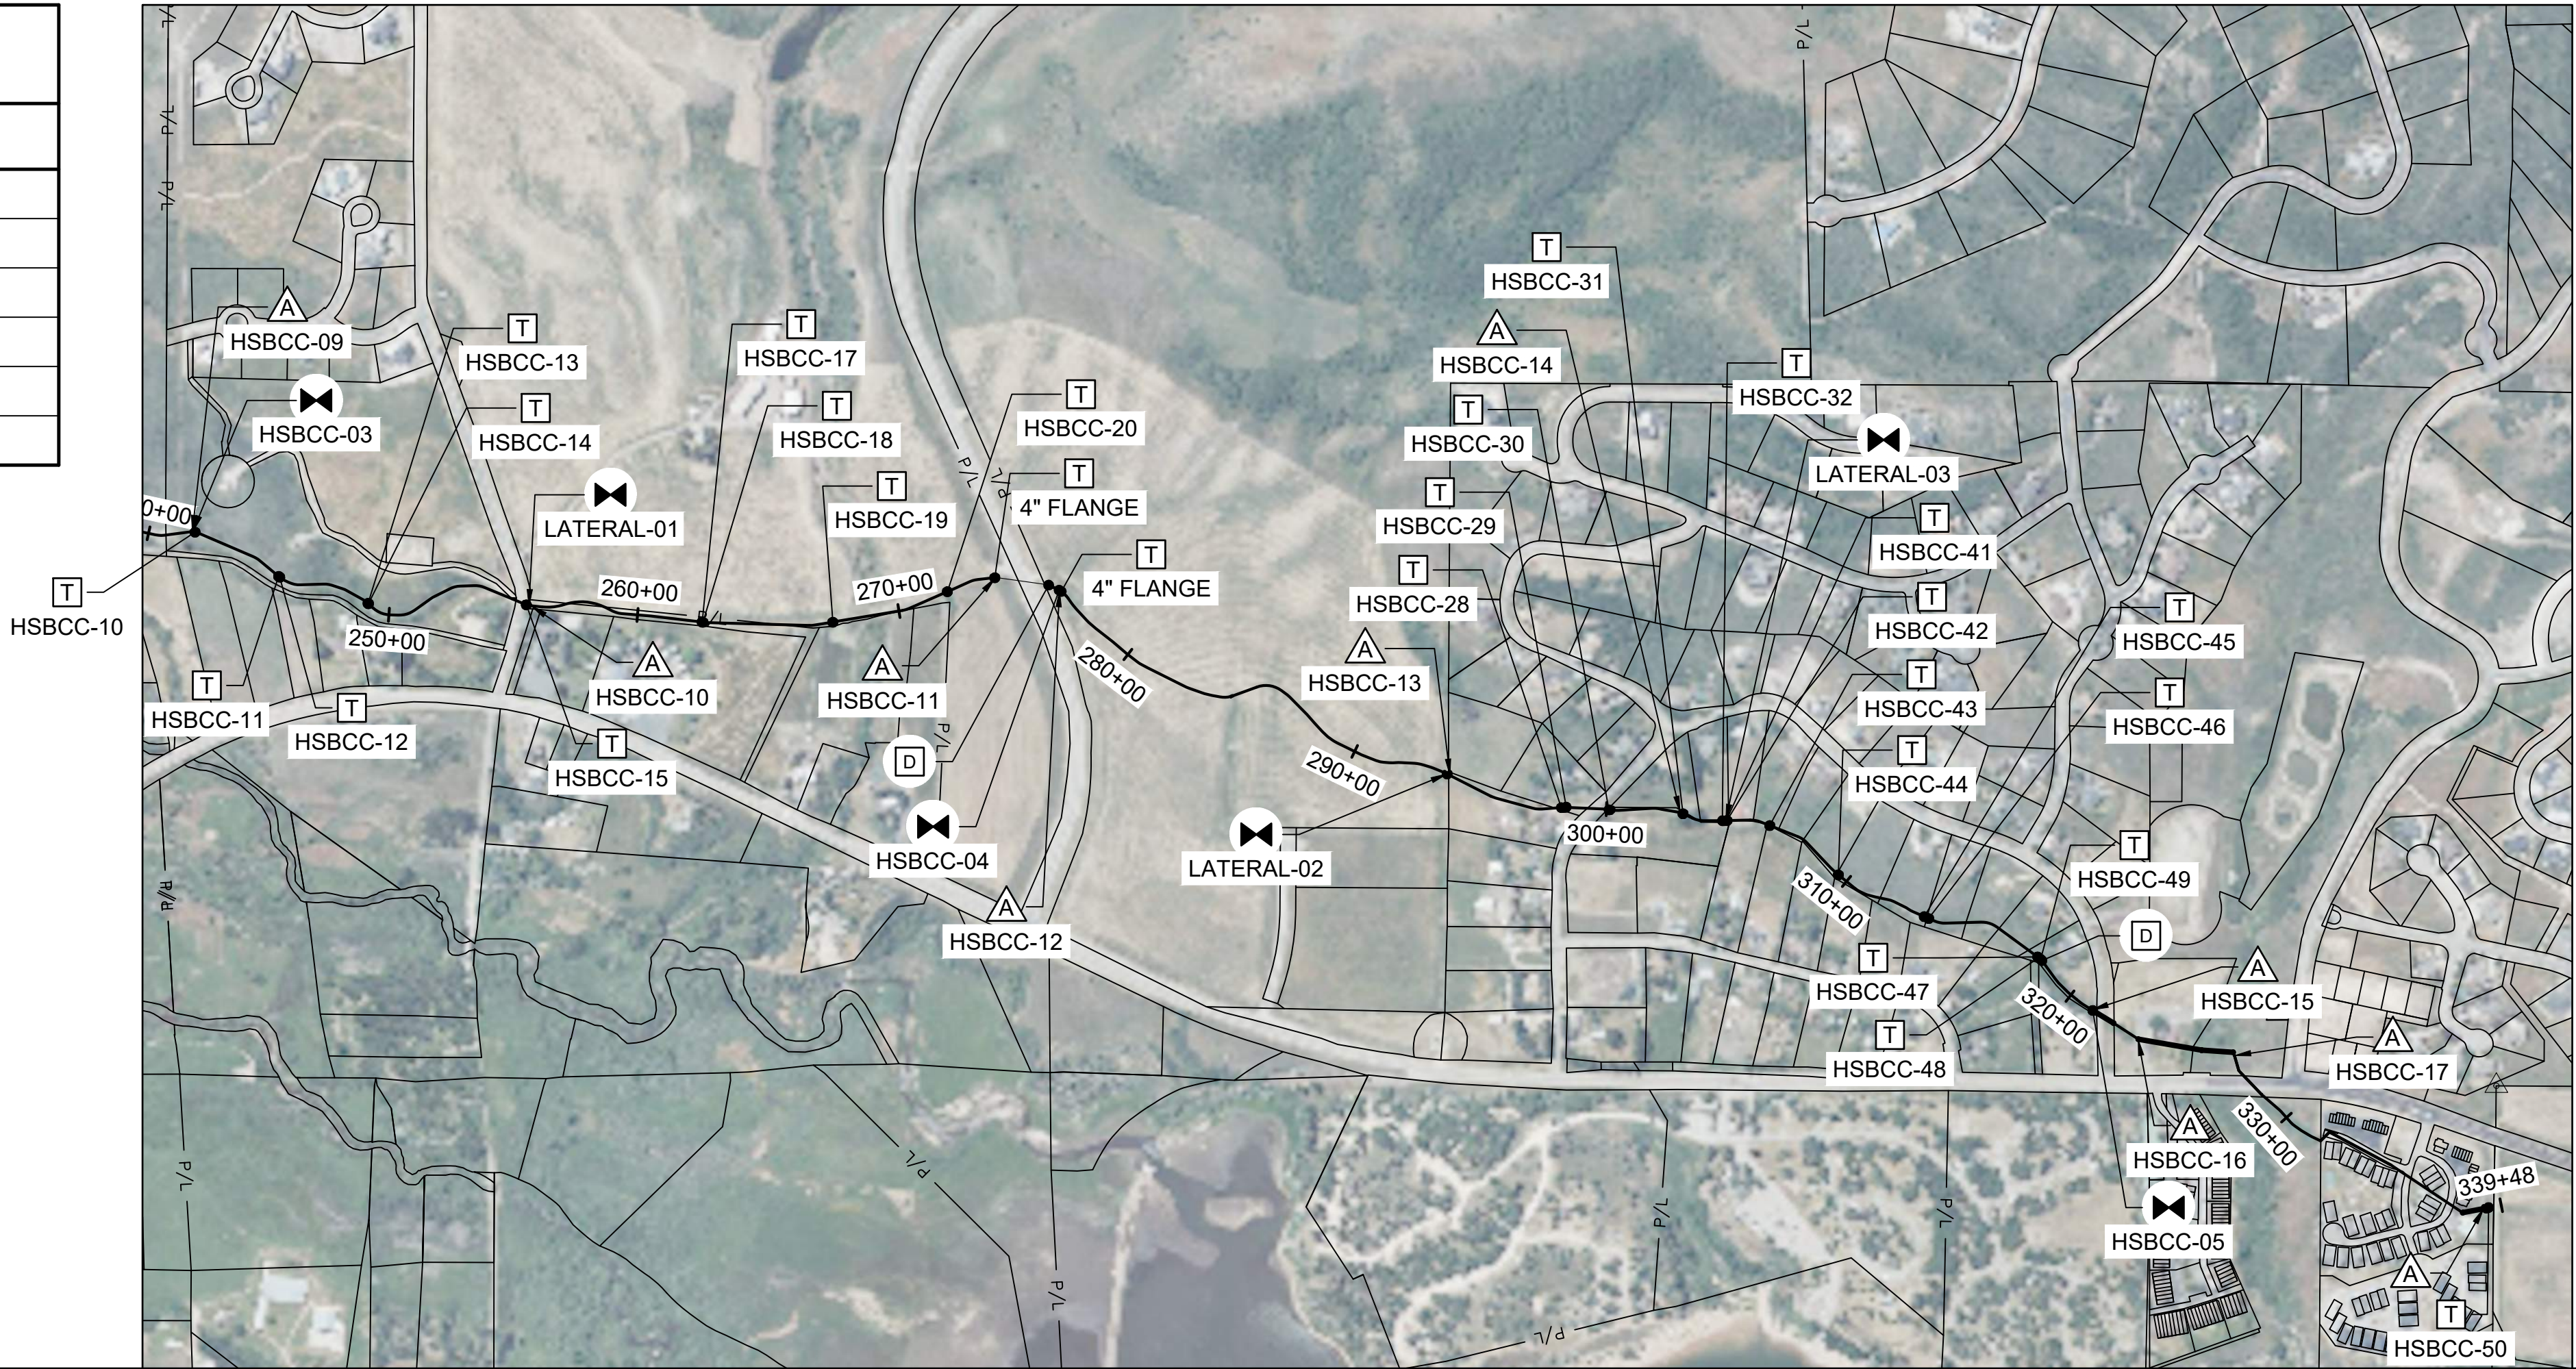

J-U-B ENGINEERS, INC.

J-U-B ENGINEERS, INC.

466 North 900 West
Kaysville, UT 84037

Phone: 801.547.0393
www.jub.com

BID SET



REUSE OF DRAWINGS
JUB SHALL RETAIN ALL COMMON LAW, STATUTORY, COPYRIGHT AND OTHER RIGHTS IN THIS DRAWING. NO PART OF THIS DRAWING SHALL BE REPRODUCED OR TRANSMITTED IN ANY FORM OR BY ANY MEANS, ELECTRONIC OR MECHANICAL, INCLUDING PHOTOCOPYING, RECORDING, OR BY ANY INFORMATION STORAGE AND RETRIEVAL SYSTEM, WITHOUT THE WRITTEN CONSENT OF JUB. ANY REUSE WITHOUT WRITTEN CONSENT BY JUB WILL BE AT CLIENT'S SOLE RISK AND WITHOUT LIABILITY OR LEGAL EXPOSURE TO JUB.

NO.	DESCRIPTION	BY	DATE

CO-OP/HSBCC CANAL PRESSURIZATION PROJECT
CO-OP & HSBCC

HSBCC SYSTEM MAP

FILE: 55-22-047 C-602X
JUB PROJ. #: 55-22-047
DRAWN BY: JAS
DESIGN BY: JAS
CHECKED BY: JSF
AT FULL SIZE, IF NOT ONE
INCH, SCALE ACCORDINGLY
LAST UPDATED: 7/17/2025

SHEET NUMBER:

C-602

